


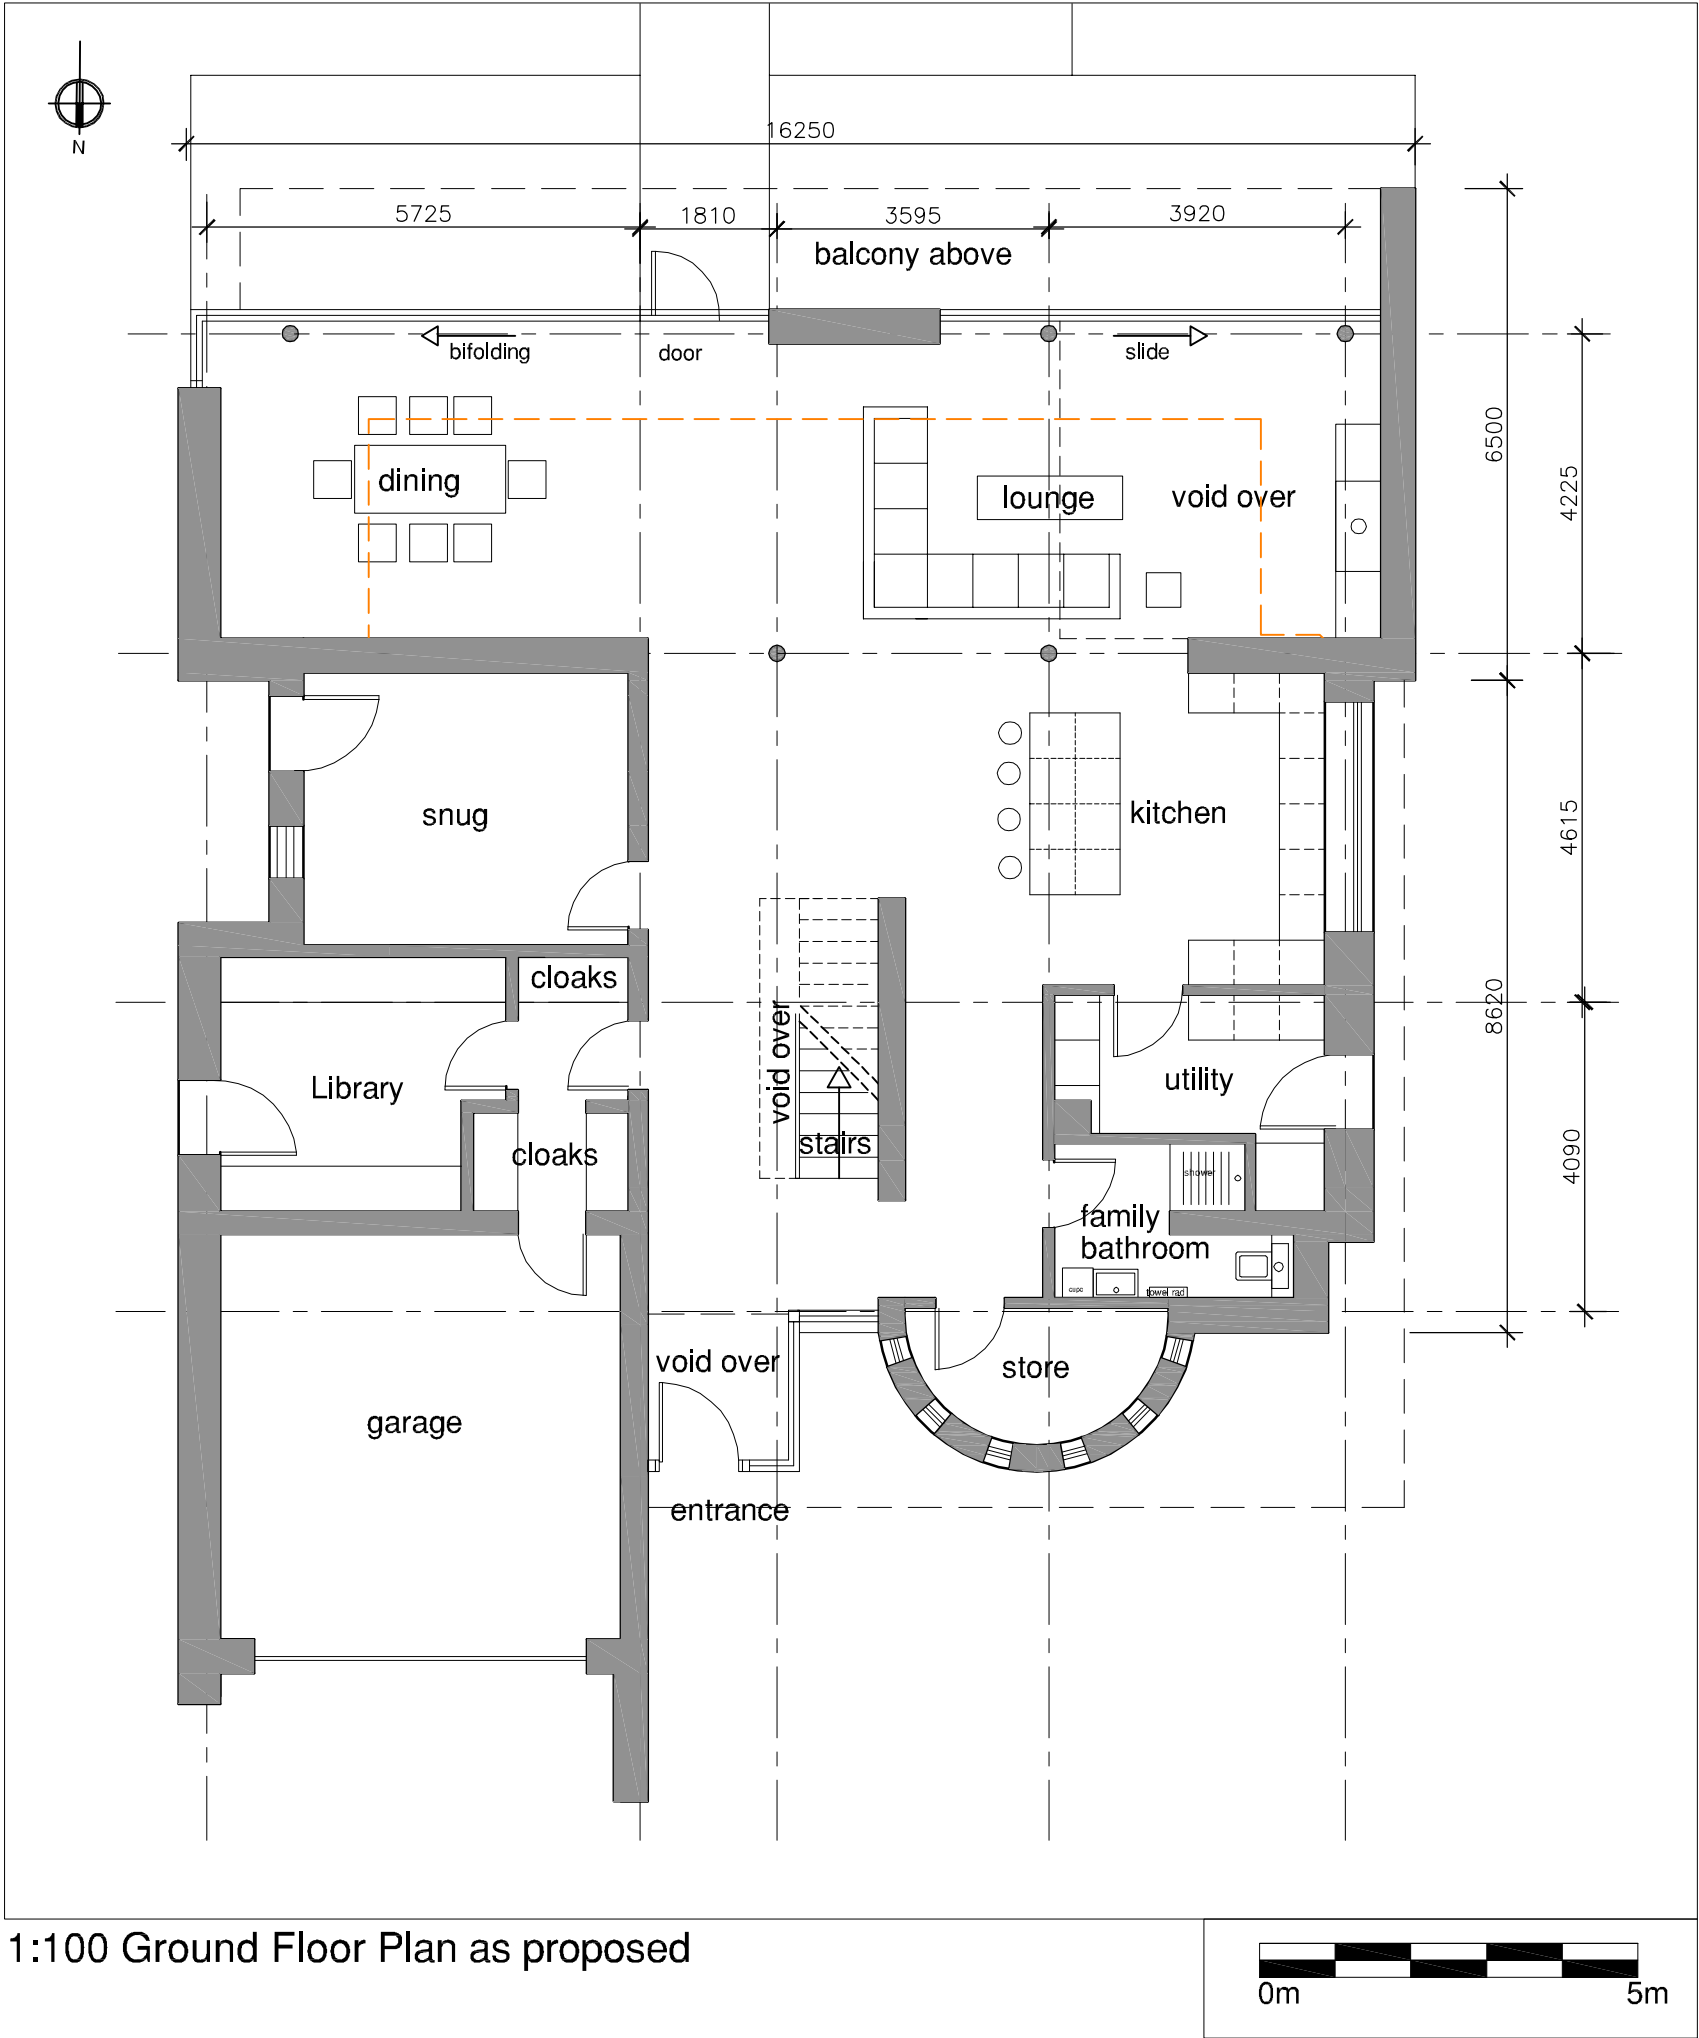

ONLY FIGURED DIMENSIONS TO BE USED FOR CONSTRUCTION PURPOSES. ALL DIMENSIONS ARE TO BE CHECKED ON SITE PRIOR TO INSTALLATION AND ANY DISCREPANCIES TO BE NOTIFIED TO THE ARCHITECT.

© This drawing is copyright and must not be reproduced without the written consent of the Architect.

REV	DATE	DESCRIPTION
A	21 Feb 18	Revised layout following meeting with Planner.
B	27 Feb 18	Revised following client comments dated 27 February 2018.
C	01 Mar 18	Revised following client comments dated 01 March 2018.
D	02 Mar 18	Revised following client comments dated 02 March 2018.
E	07 Mar 18	Revised for Planning 03 March 2018.
F	20 Mar 18	Revised following client comments dated 20 March 2018.

Existing house footprint

PLANNING

La Casa, Coastal Road		Ground Floor Plan as proposed			
saville jones architects		date: Sep 17	1716	SK	11F
DWG: \DRAWINGS\PROFORM\SJA_A1_200.DWG		scale: as shown @A3			