


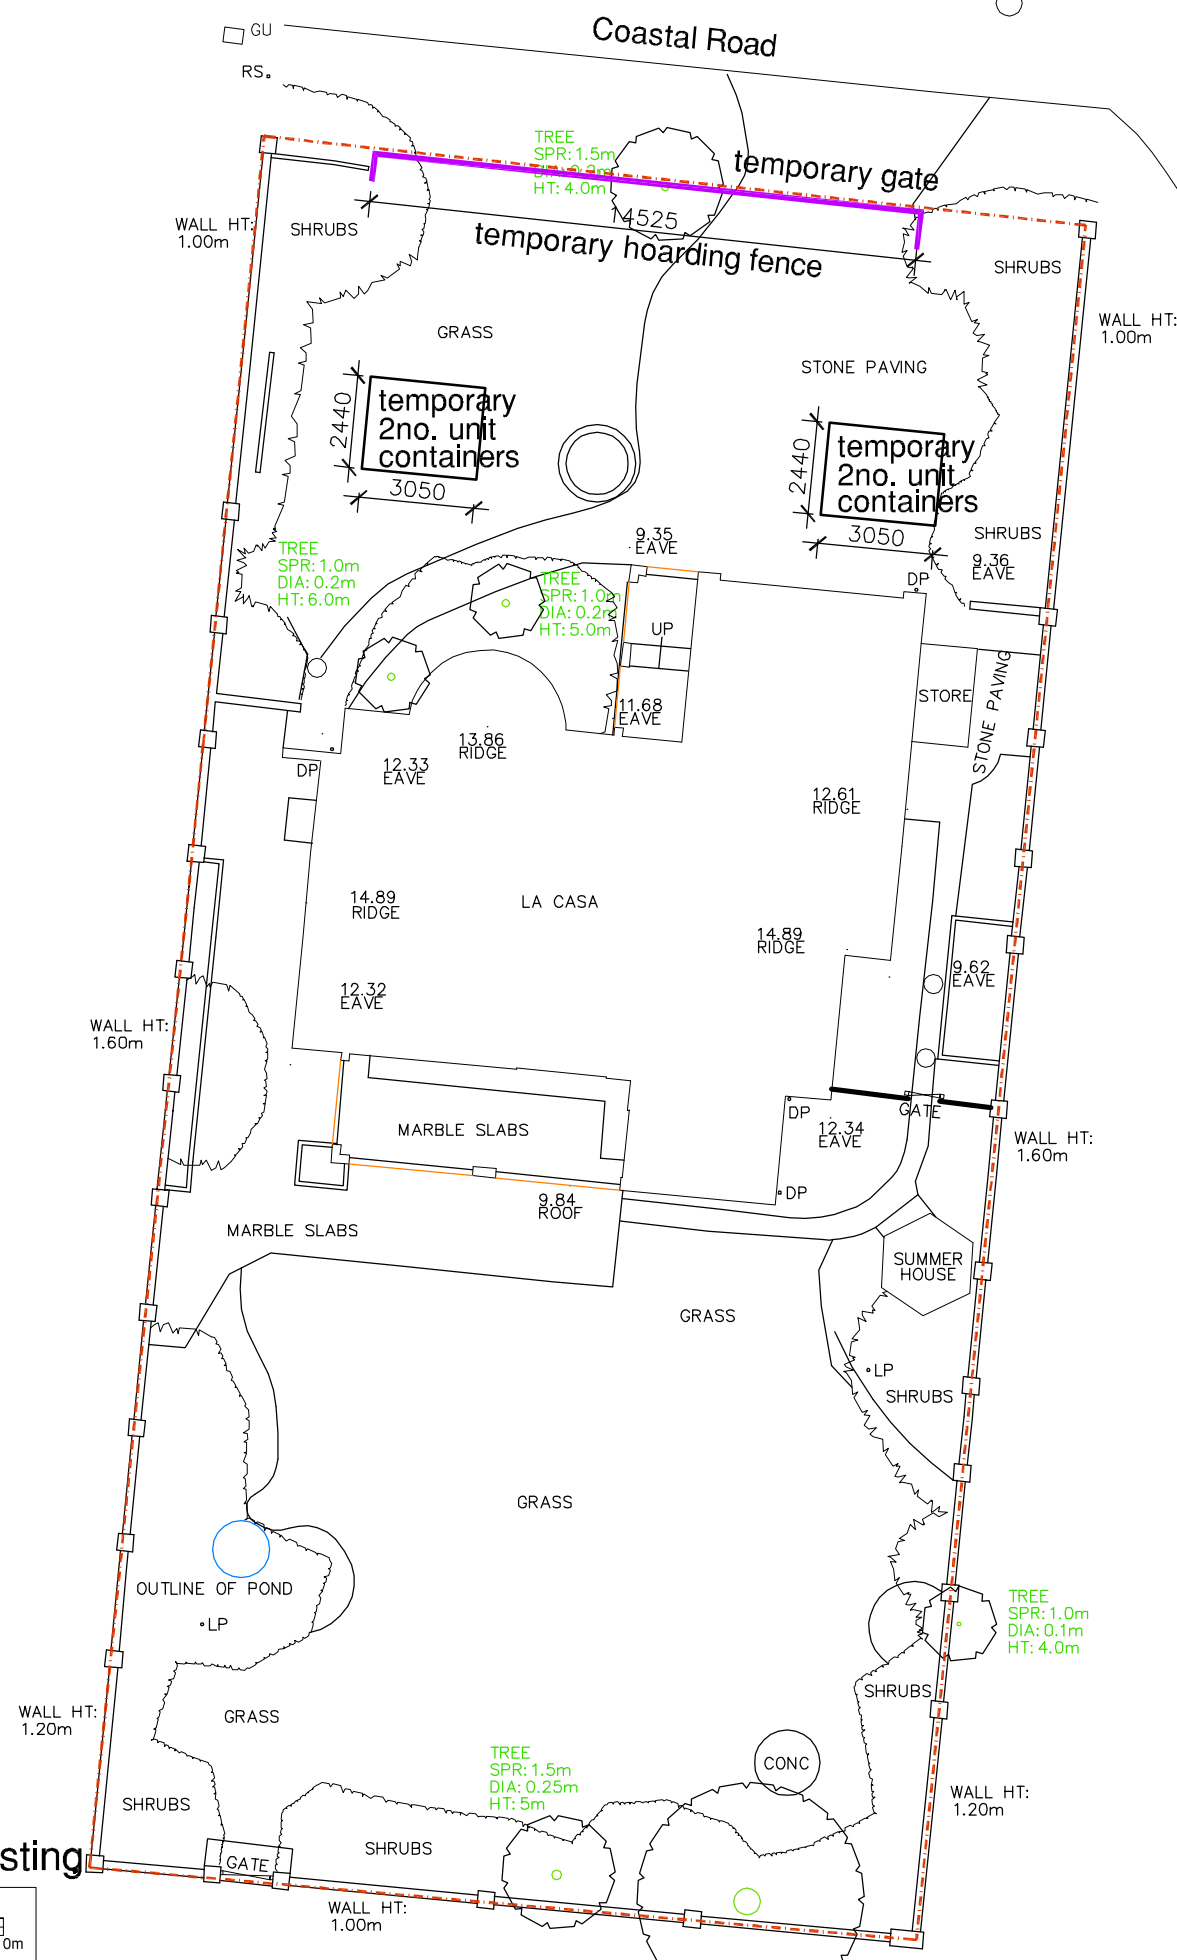

1:200 Site Plan as existing



REV	DATE	DESCRIPTION
A	26 Mar 18	Revised following Planner's comments dated 23 March 2018, container and hoarding fence details added.

2600mm high

PLANNING

La Casa, Coastal Road

Site Plan as existing



saville jones | architects

date: Sep 17

scale: as shown @A3

1716

SK

16A