

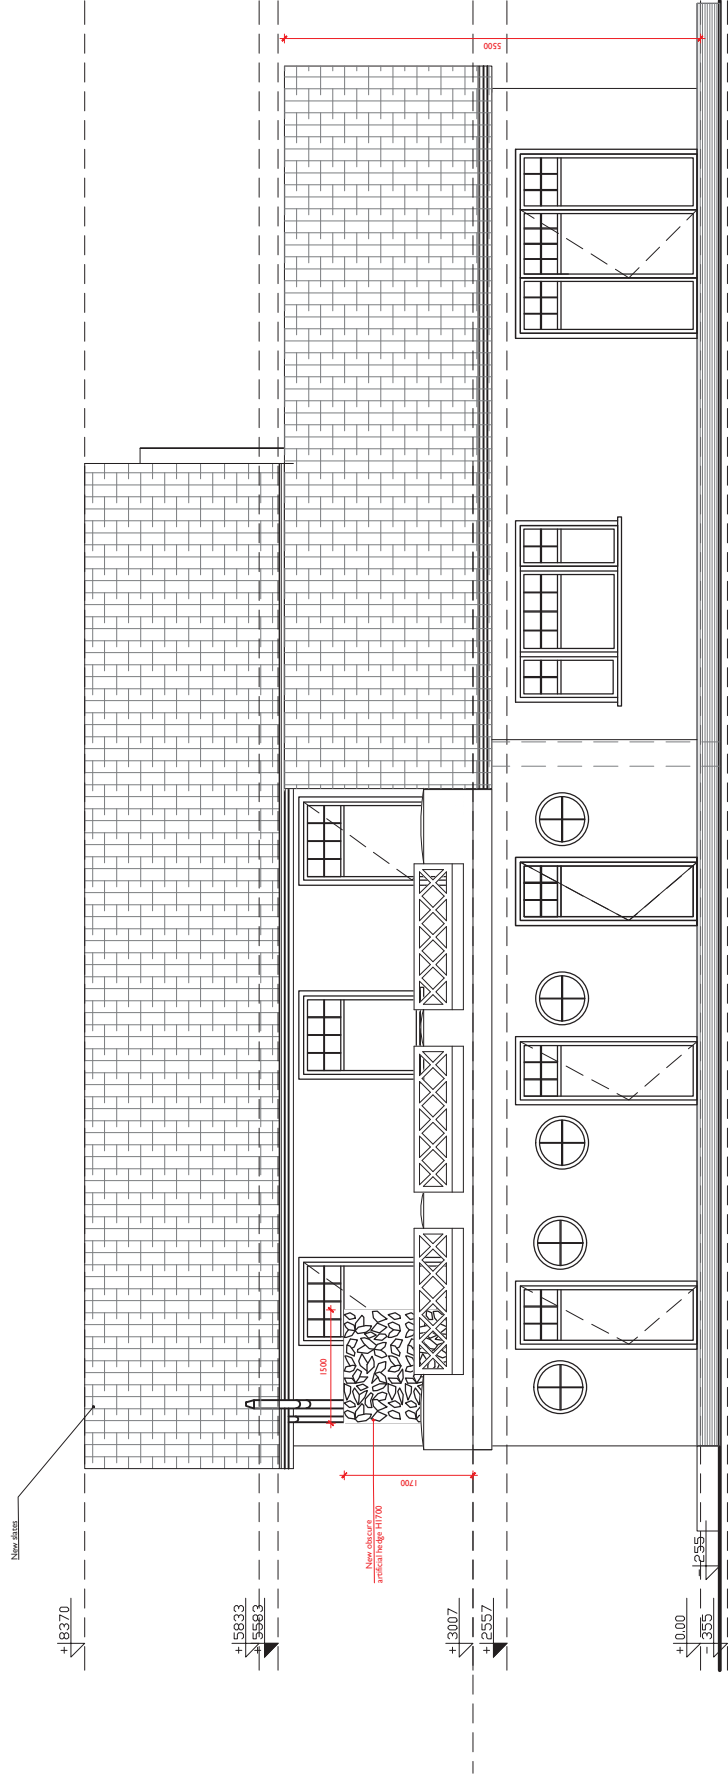


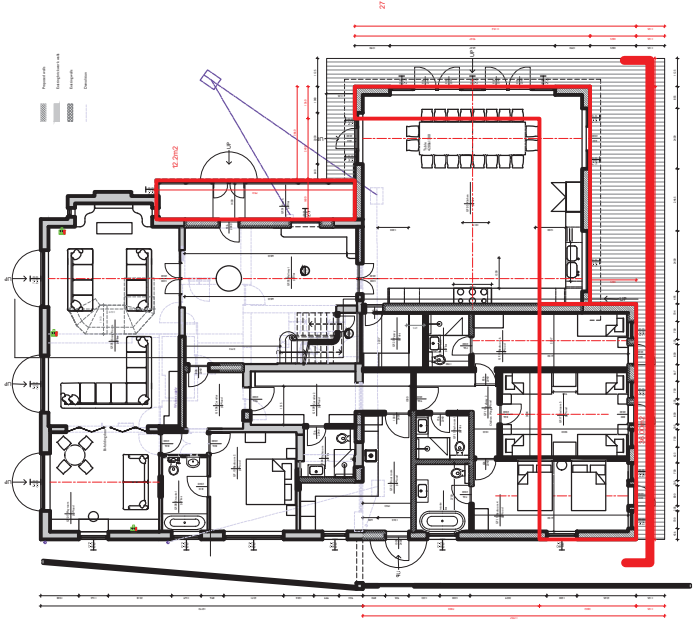

New obscure artificial hedge

 

TITLE
PROPOSED
NORTH ELEVATION

PROJECT / CLIENT
Panorama,
East Preston
BN16 1QP

DRAWING No.
220

DRAWN BY
PK

REVISION HISTORY
A 15.03.2021

Drawing amended

- NOTES
- A. Check all dimensions and conditions on site.
 - B. Precise positions & dimensions of all fixtures and fittings is subject to confirmation on site.
 - C. Allow for the protection of all finishes and fittings that are to be retained.
 - D. All drawings are to be read in conjunction with the relevant specification.

UNIT 13 TALINA CENTRE
BAGLEYS LN
FULHAM, LONDON
SW6 2BW
020 7237 9098
PAULINA@LUCINDASANFORD.COM
WWW.LUCINDASANFORD.COM