



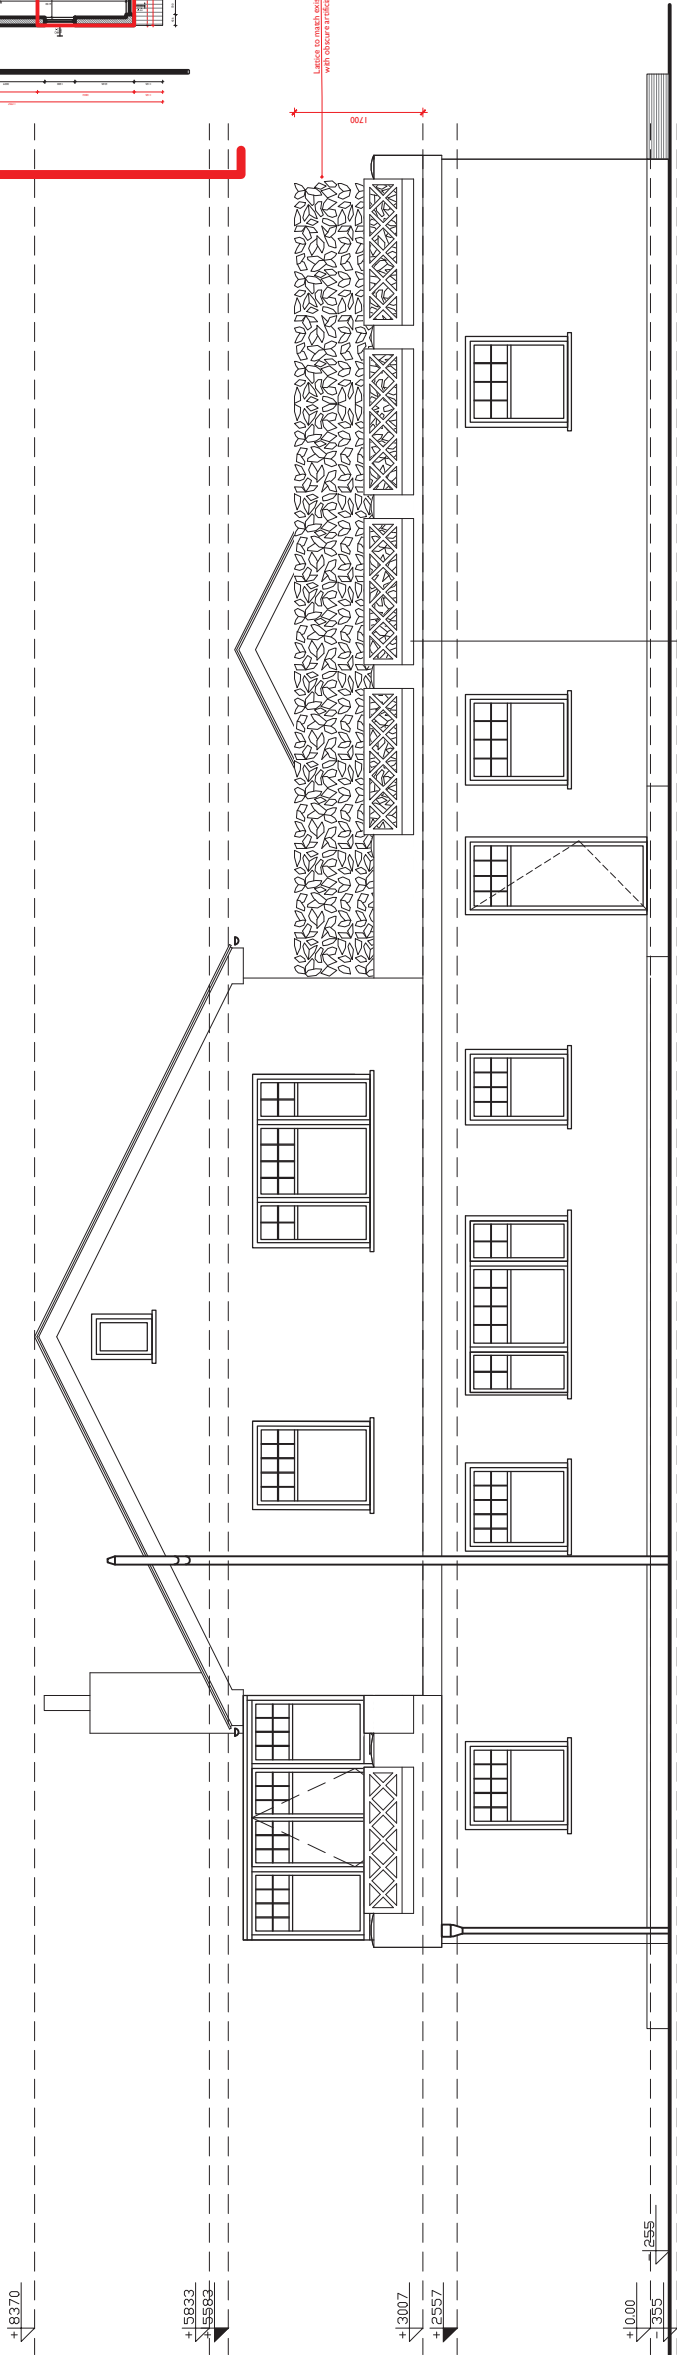


Leaves to match existing design
with obscure vertical ridge behind



New obscure artificial hedge

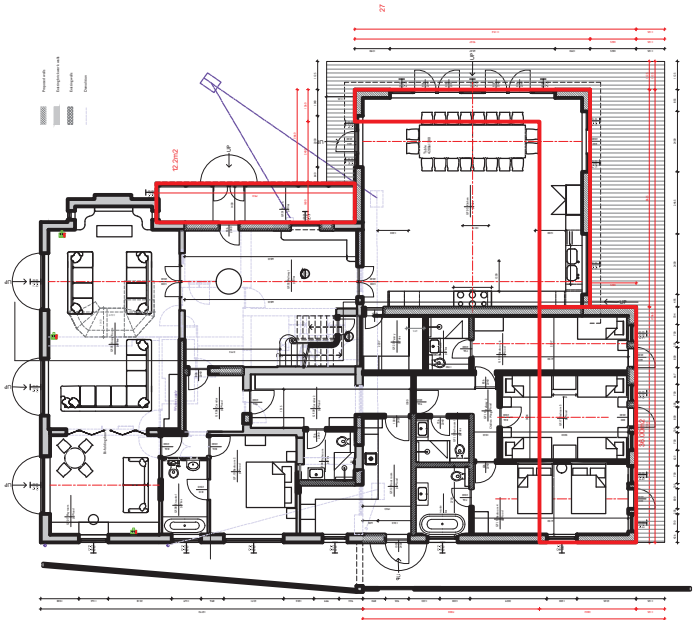

Existing render lattice

 

Scale 1:100

TITLE
PROPOSED
EAST ELEVATION

PROJECT / CLIENT
Panorama,
East Preston
BN16 1QP

DRAWING No.
222
DATE CREATED
15.03.2021
DRAWN BY
PK
SCALE
1:100@A3

REVISION HISTORY
B 15.03.2021

Drawing amended

NOTES

- A. Check all dimensions and conditions on site.
- B. Precise positions & dimensions of all fixtures and fittings is subject to confirmation on site.
- C. Allow for the protection of all finishes and fittings that are to be retained.
- D. All drawings are to be read in conjunction with the relevant specification.

UNIT 13 TALINA CENTRE
BAGLEYS LN
FULHAM, LONDON
SW6 2BW
020 7237 9098
PAULINA@LUCINDASANFORD.COM
WWW.LUCINDASANFORD.COM