


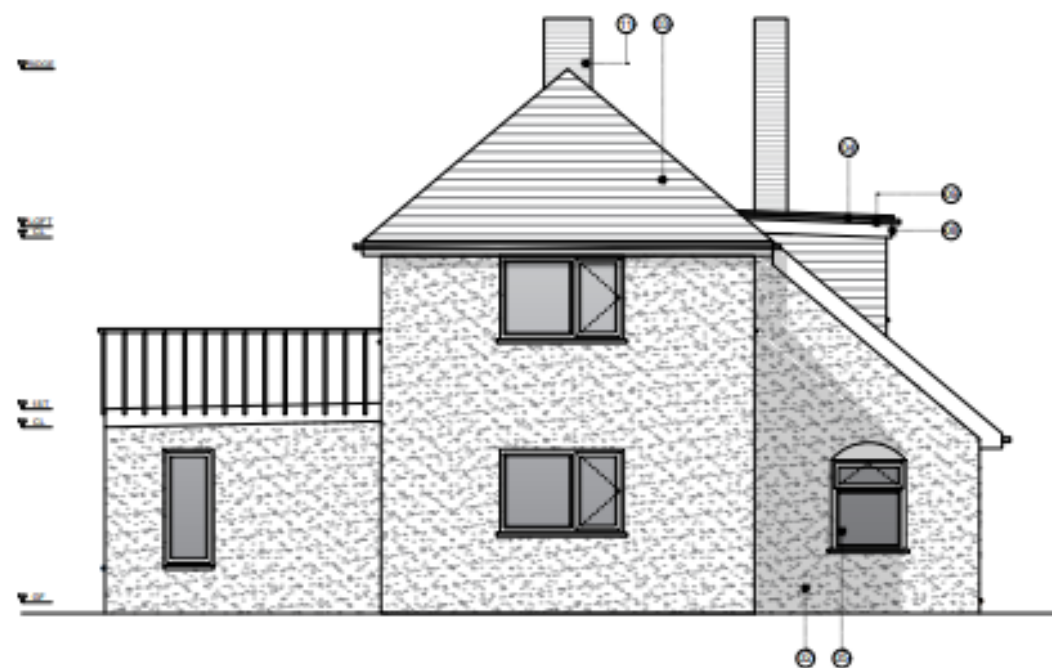

01 EXISTING WEST ELEVATION
Scale: 1:50



02 EXISTING NORTH ELEVATION
Scale: 1:50



03 EXISTING EAST ELEVATION
Scale: 1:50



04 EXISTING SOUTH ELEVATION
Scale: 1:50

- Notes**
- All dimensions must be checked on site and not scaled from this drawing, apart from the local authority.
 - Any works commencing on site prior to obtaining full planning and building regulation approval including full condition discharge, is entirely at the client's / contractor's risk.
 - The contractor is responsible for taking and checking all levels and dimensions prior to ordering materials and starting work on site.
 - Any discrepancies are to be reported to OM Architectural Design prior to commencing any works.
 - All building work is to be carried out in accordance with building regulations and to the satisfaction of the local authority and as such additional unforeseen building works may be required on site.
 - These drawings do not constitute full working drawings.
 - All drawings are copyright of OM Architectural Design and may not be copied or reproduced by any third party without prior written consent.

- KEY**
- 01 Brickwork & Mortar
 - 02 Flint Wall (painted white)
 - 03 Plain Clay Tile (red/brown)
 - 04 Flat Roofing Membrane (felt, black)
 - 05 UPVC Windows (white, brown)
 - 06 UPVC Doors (white)
 - 07 Entrance Door
 - 08 UPVC Facia/Soffit boards (white)
 - 09 UPVC Rainwater Goods/Guttering (black)
 - 10 PVC Soil Pipe (black)
 - 11 Chimney Stack
 - 12 Conservatory

01	August 2020	08	OM
	Planning submission		
02	4 June 2020	08	OM
	Information for minor material amendment application		
Rev	1:000	Draw	0001

OM Architectural Design

Works House, Station Road, Angering, BN18 3AA
Tel: 01323 638332
Email: info@olamdesign.co.uk

Project
Flint Barn,
East Preston.

Drawing
Existing Elevations

Drawn By	Check By	Revision
BBX	2001	01
Date	Date	Date
Apr 2020	08	OM

Notes
Planning