




South Elevation –
(Front) 1:100




East Elevation –
(Side) 1:100

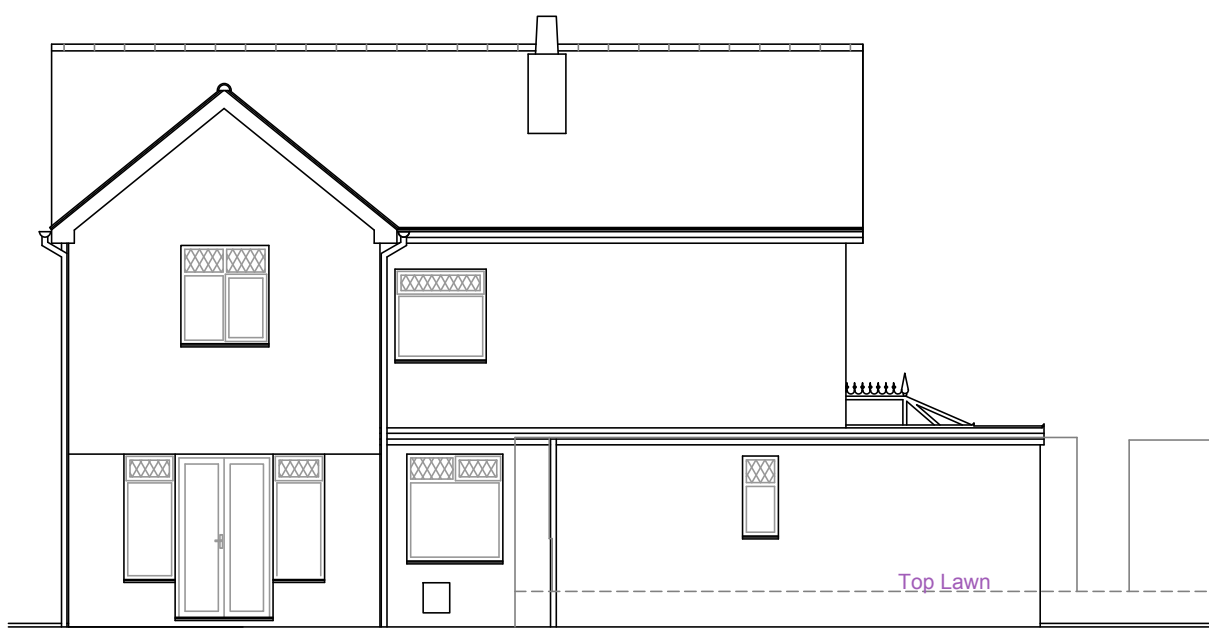


North Elevation –
(Rear) 1:100




West Elevation –
(Side) 1:100

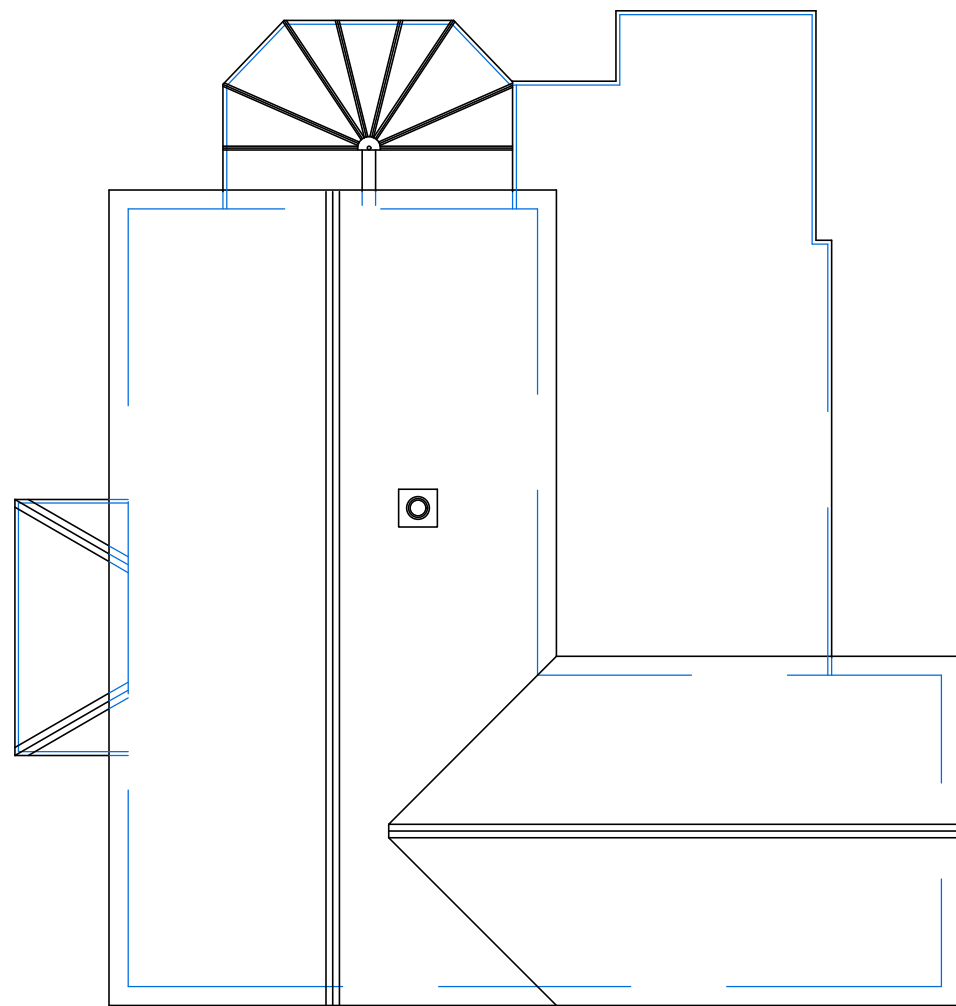

Roof Plan
1:100

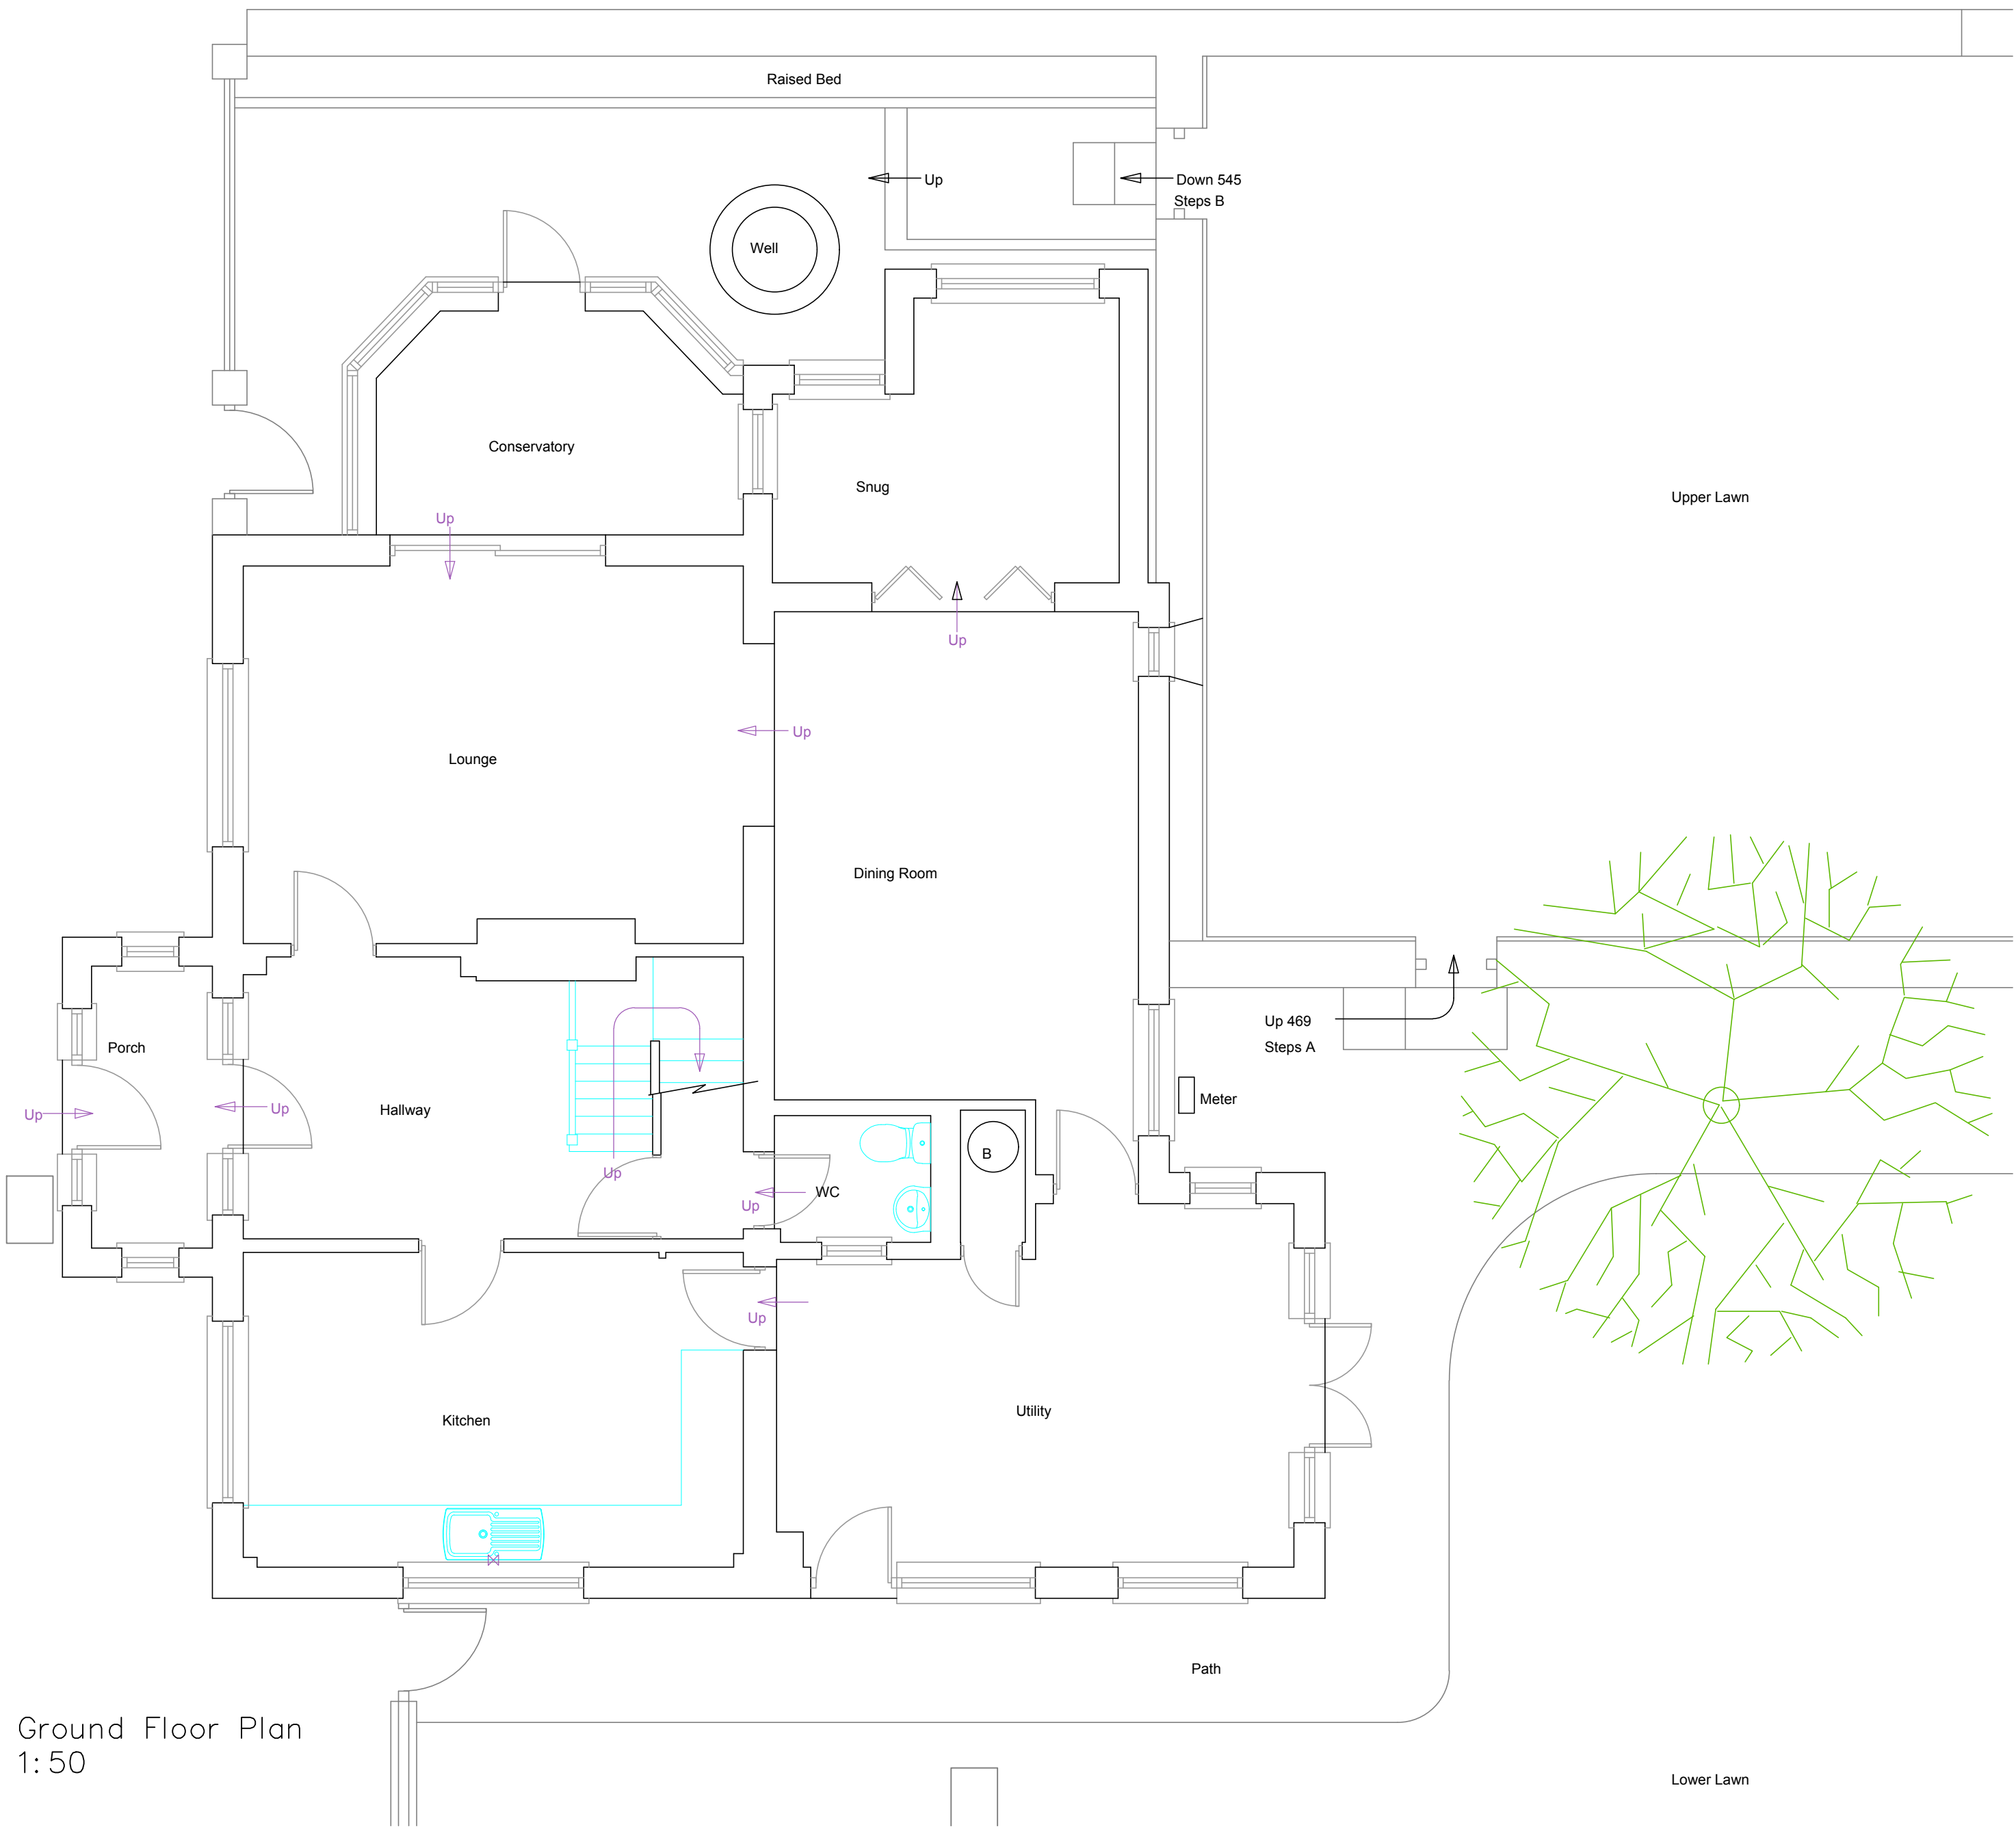

Ground Floor Plan
1:50

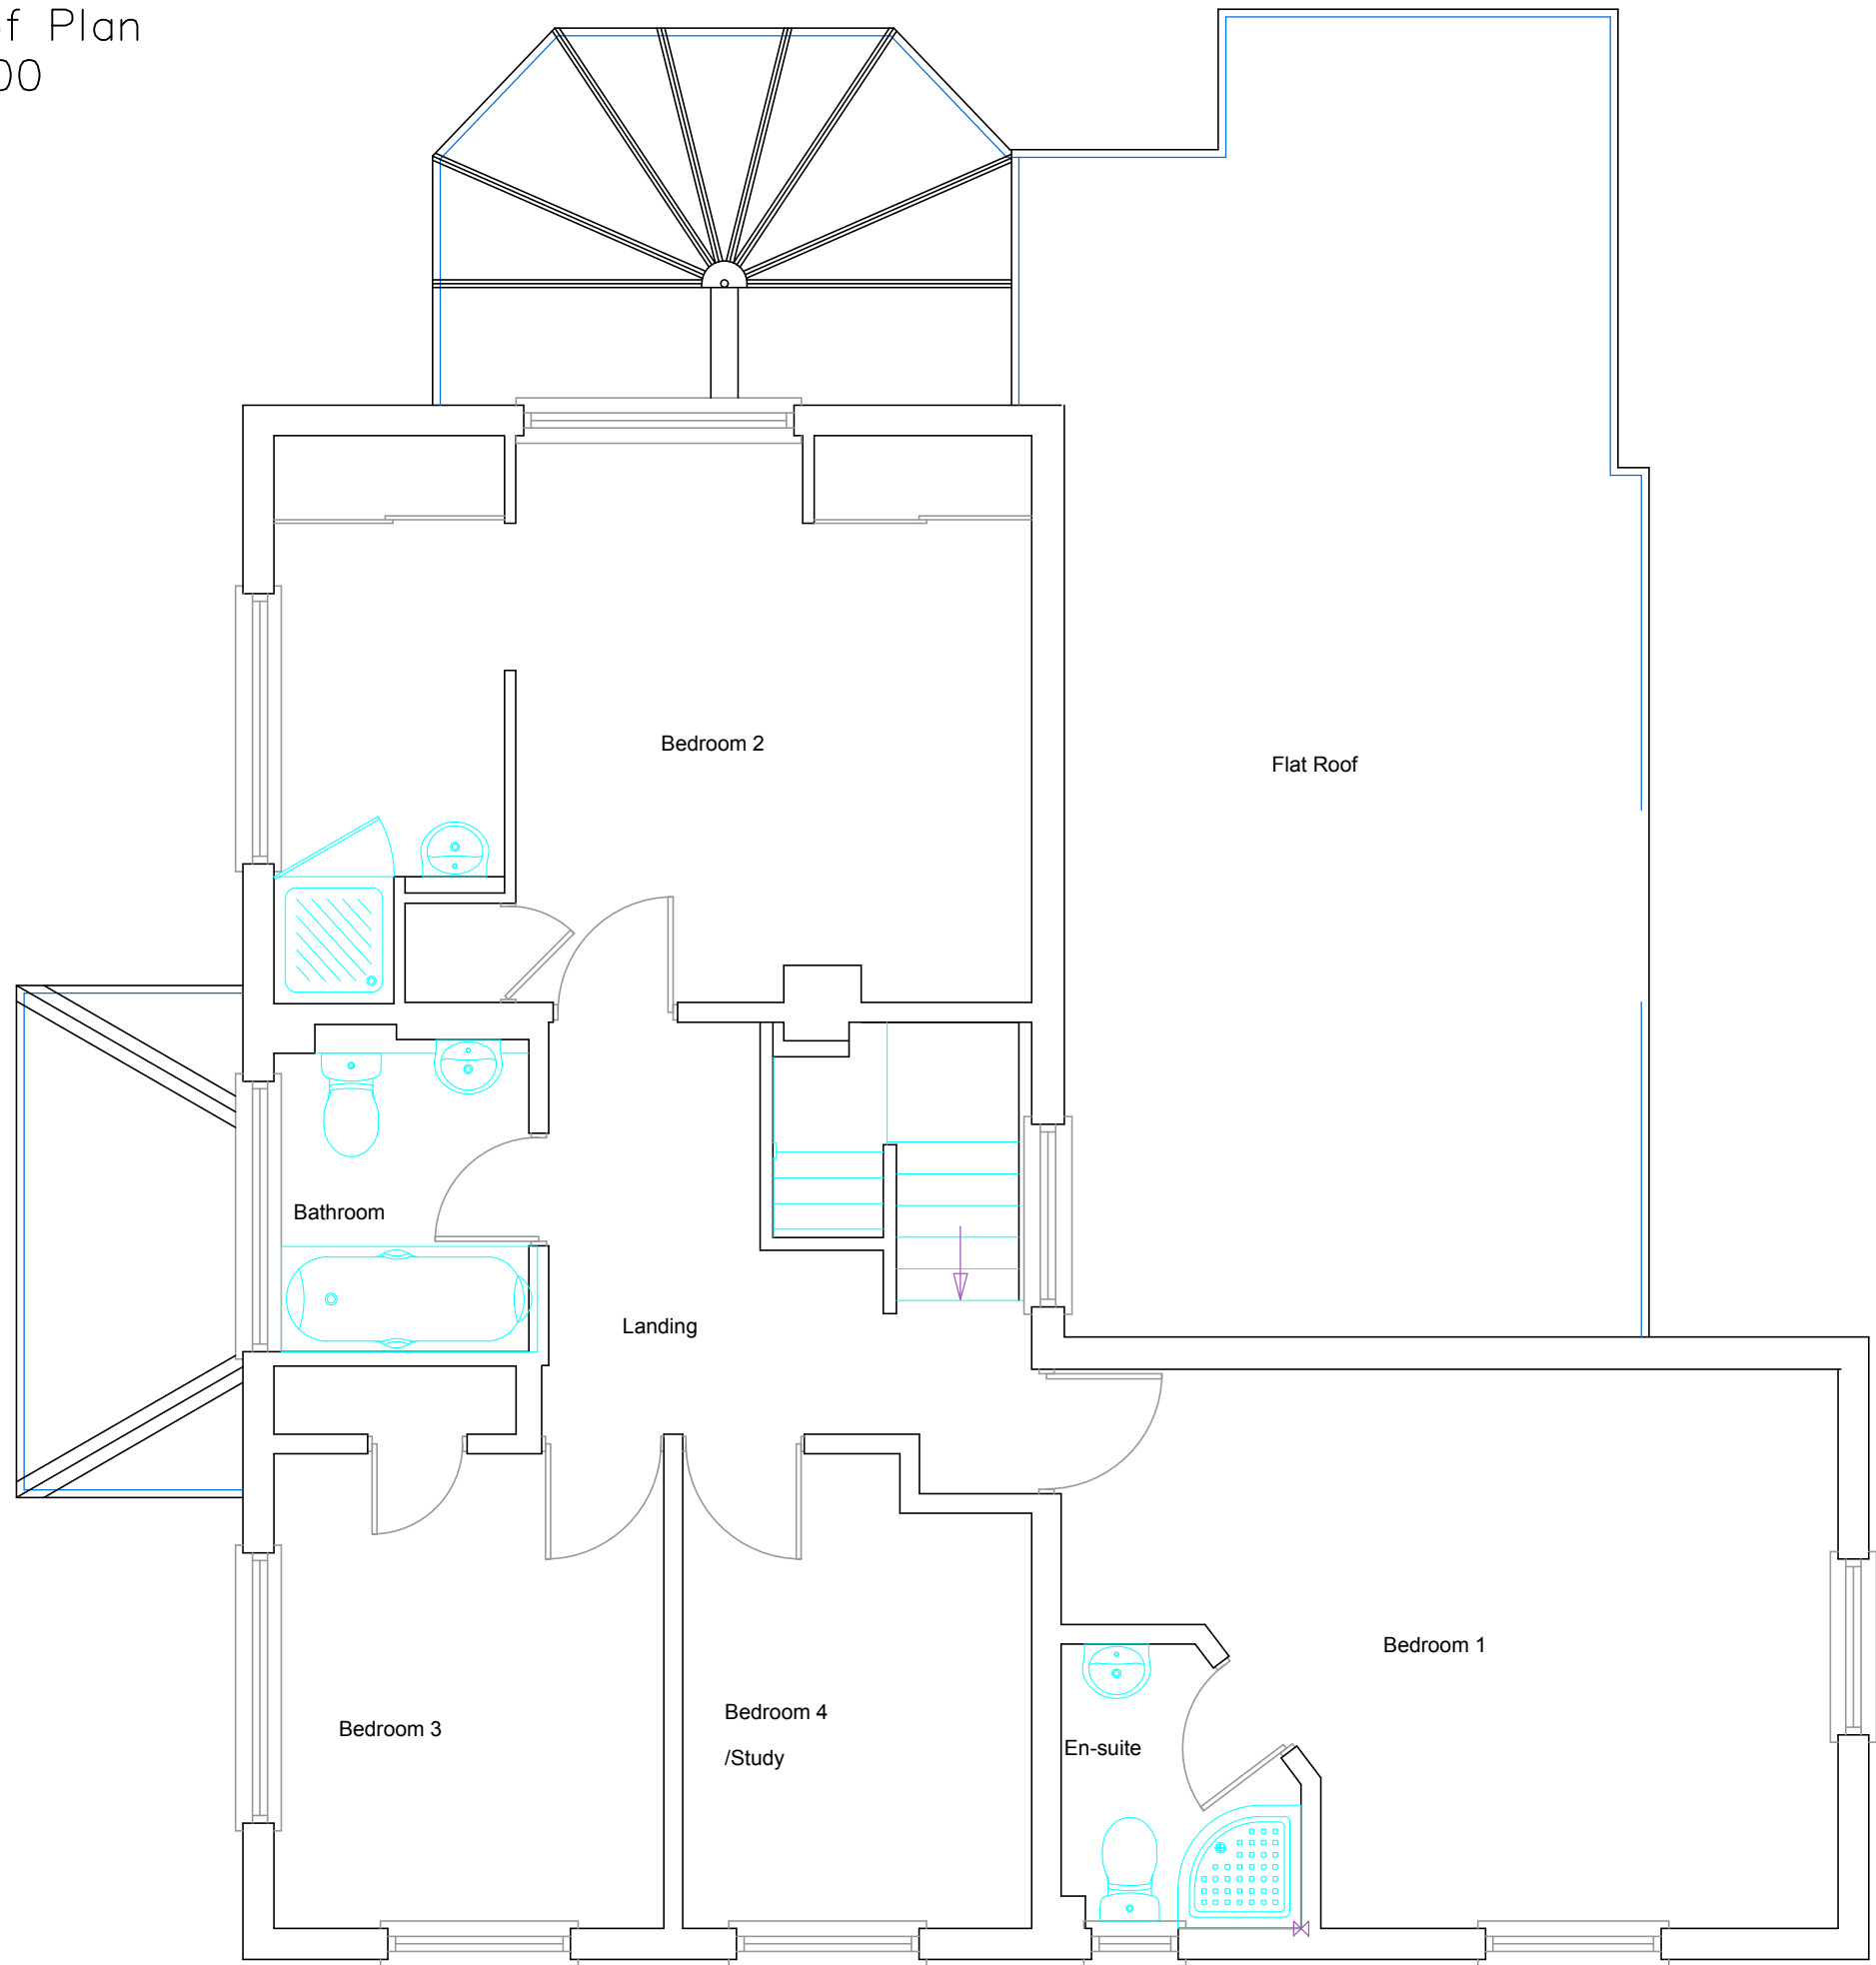

First Floor Plan
1:50

MATERIALS SCHEDULE

Walls
Existing First Floor tile hung and painted brick to Ground Floor.

Roof
Tiled
Flat roof , felt

Windows and Doors
uPVC

Joinery/Eaves
uPVC fascias, soffits and bardgeboards

This drawing is the property of Fuller Associates and is not to be copied reproduced, retained or disclosed to any unauthorised person either wholly or in part without prior consent. Do not scale from this drawing except for Planning purposes. Use all figured dimensions only. All figured dimensions to be checked on site prior to construction. All discrepancies, errors and omissions to be reported to Fuller Associates prior to construction. Layout and dimensions existing building to be checked on site.

Chartered Surveyors • Architectural Design

**FULLER
ASSOCIATES**

10-11 The Parade, Willowhayne Crescent,
East Preston, West Sussex BN16 1NS

tel: 01903 774754

email: architectural@fuller-associates.co.uk
www.fuller-associates.co.uk

Job Title
Brindles, Peak Lane

Client
Mr & Mrs Moore

Drawing Name
**Floor Plans, Elevations and Roof Plan-
Existing**

Drawing Status
Planning

Drawn by KW Date March 20
Checked by DF Date April 20

Drawing Scale
1:50 and 1:100 at A1

Drawing No Status Revision
183038/ 01

1 0 5 10
Scale bar 1:100

1 0 5 10
Scale bar 1:50