



South Elevation –
(Front) 1:100




East Elevation –
(Side) 1:100




North Elevation –
(Rear) 1:100




West Elevation –
(Side) 1:100

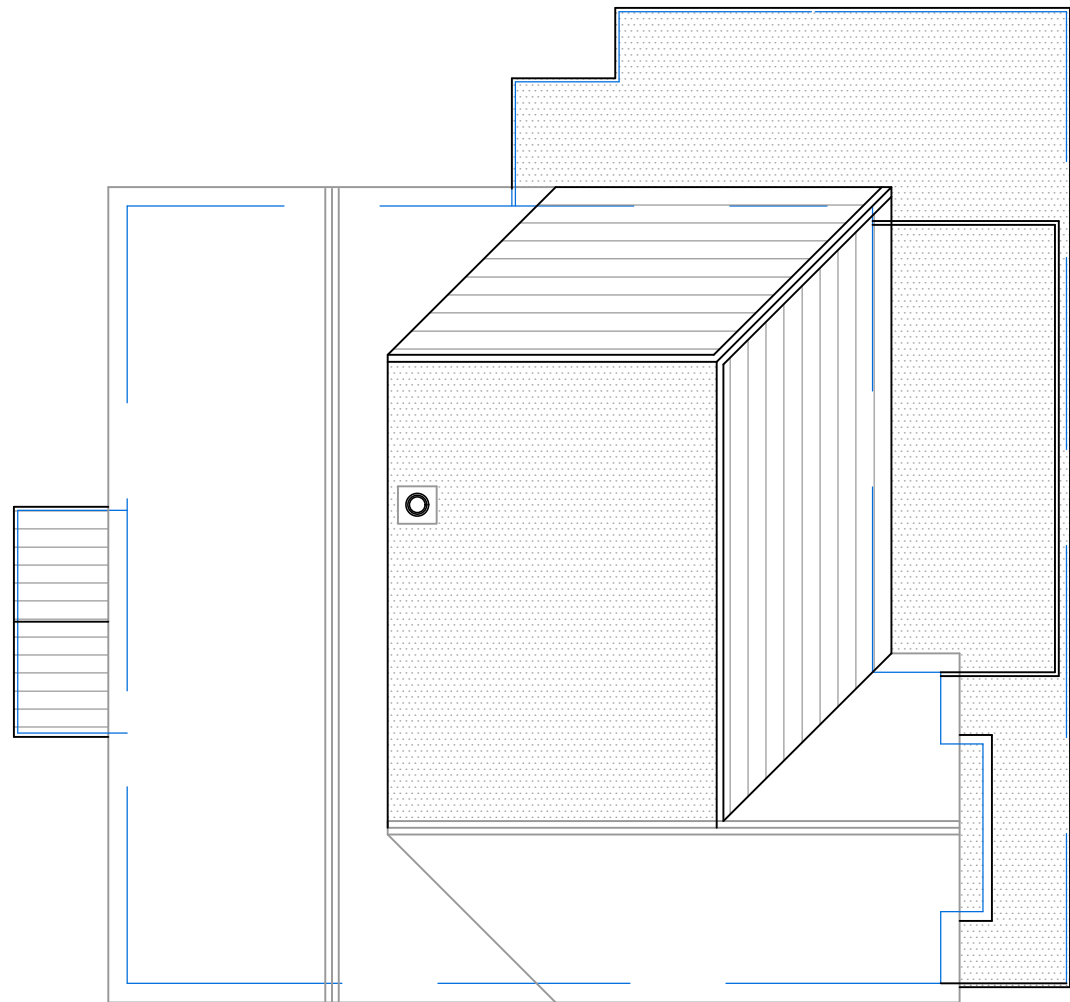



Roof Plan
1:100

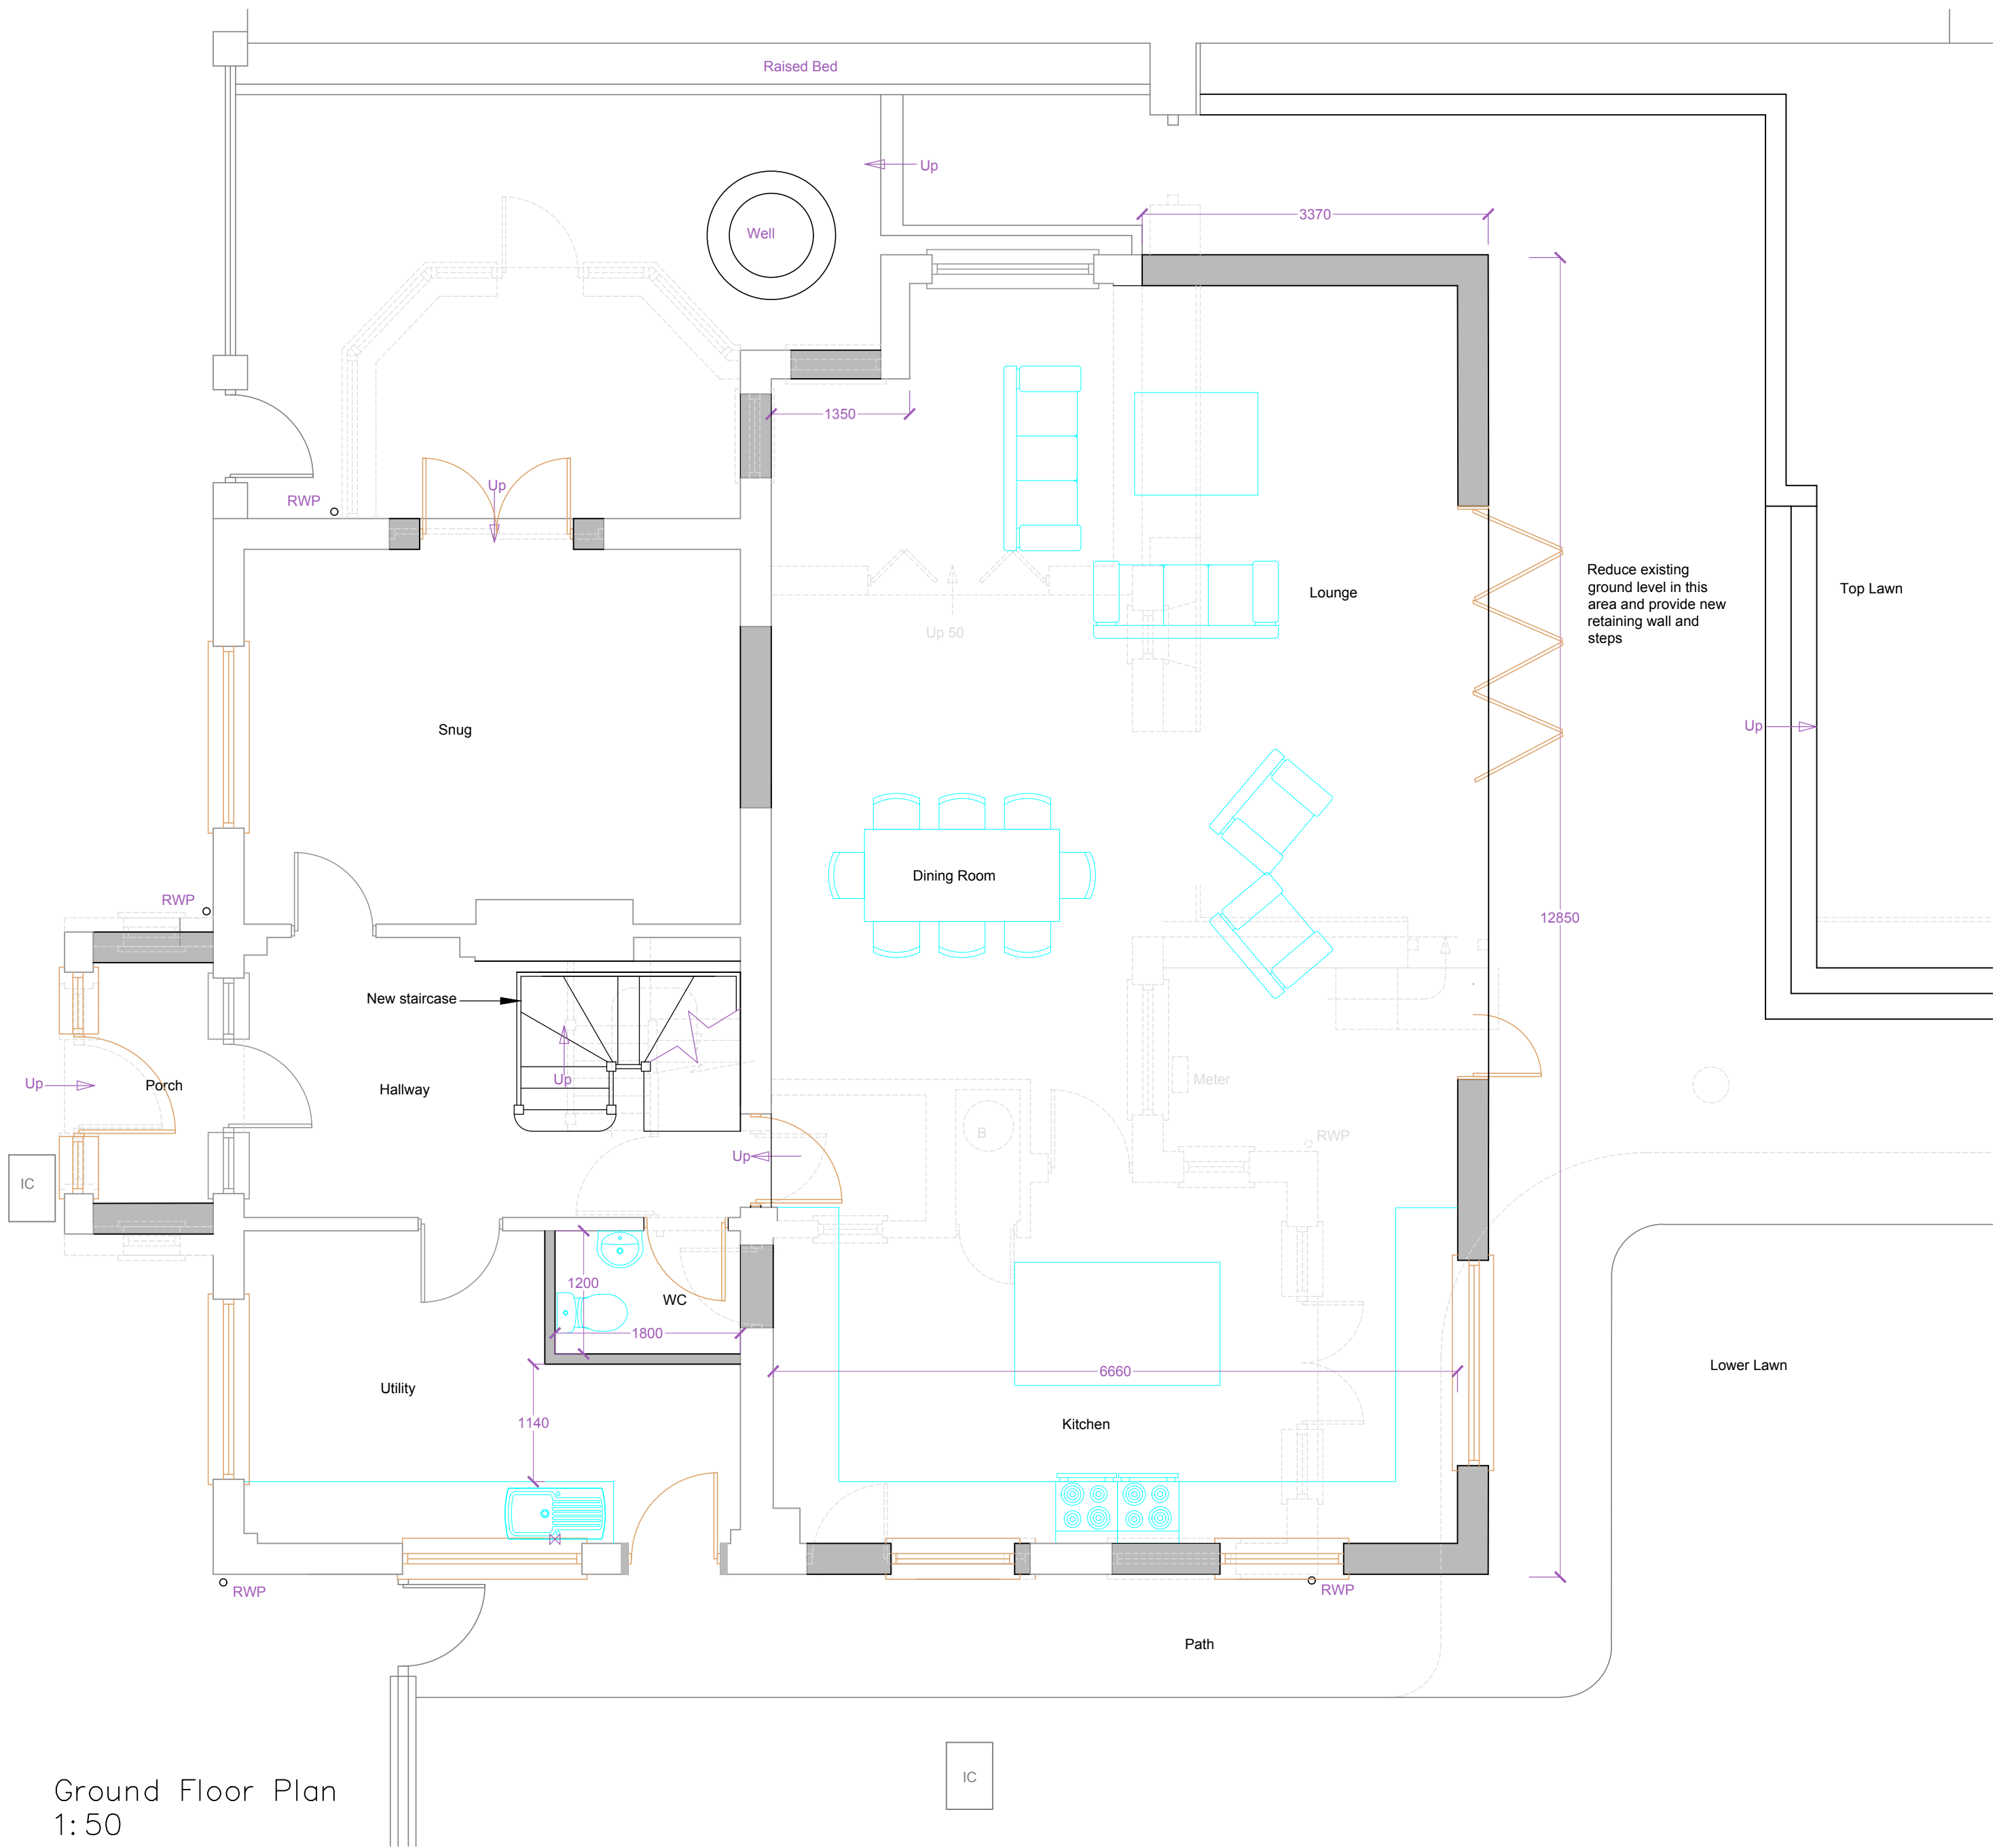

Ground Floor Plan
1: 50

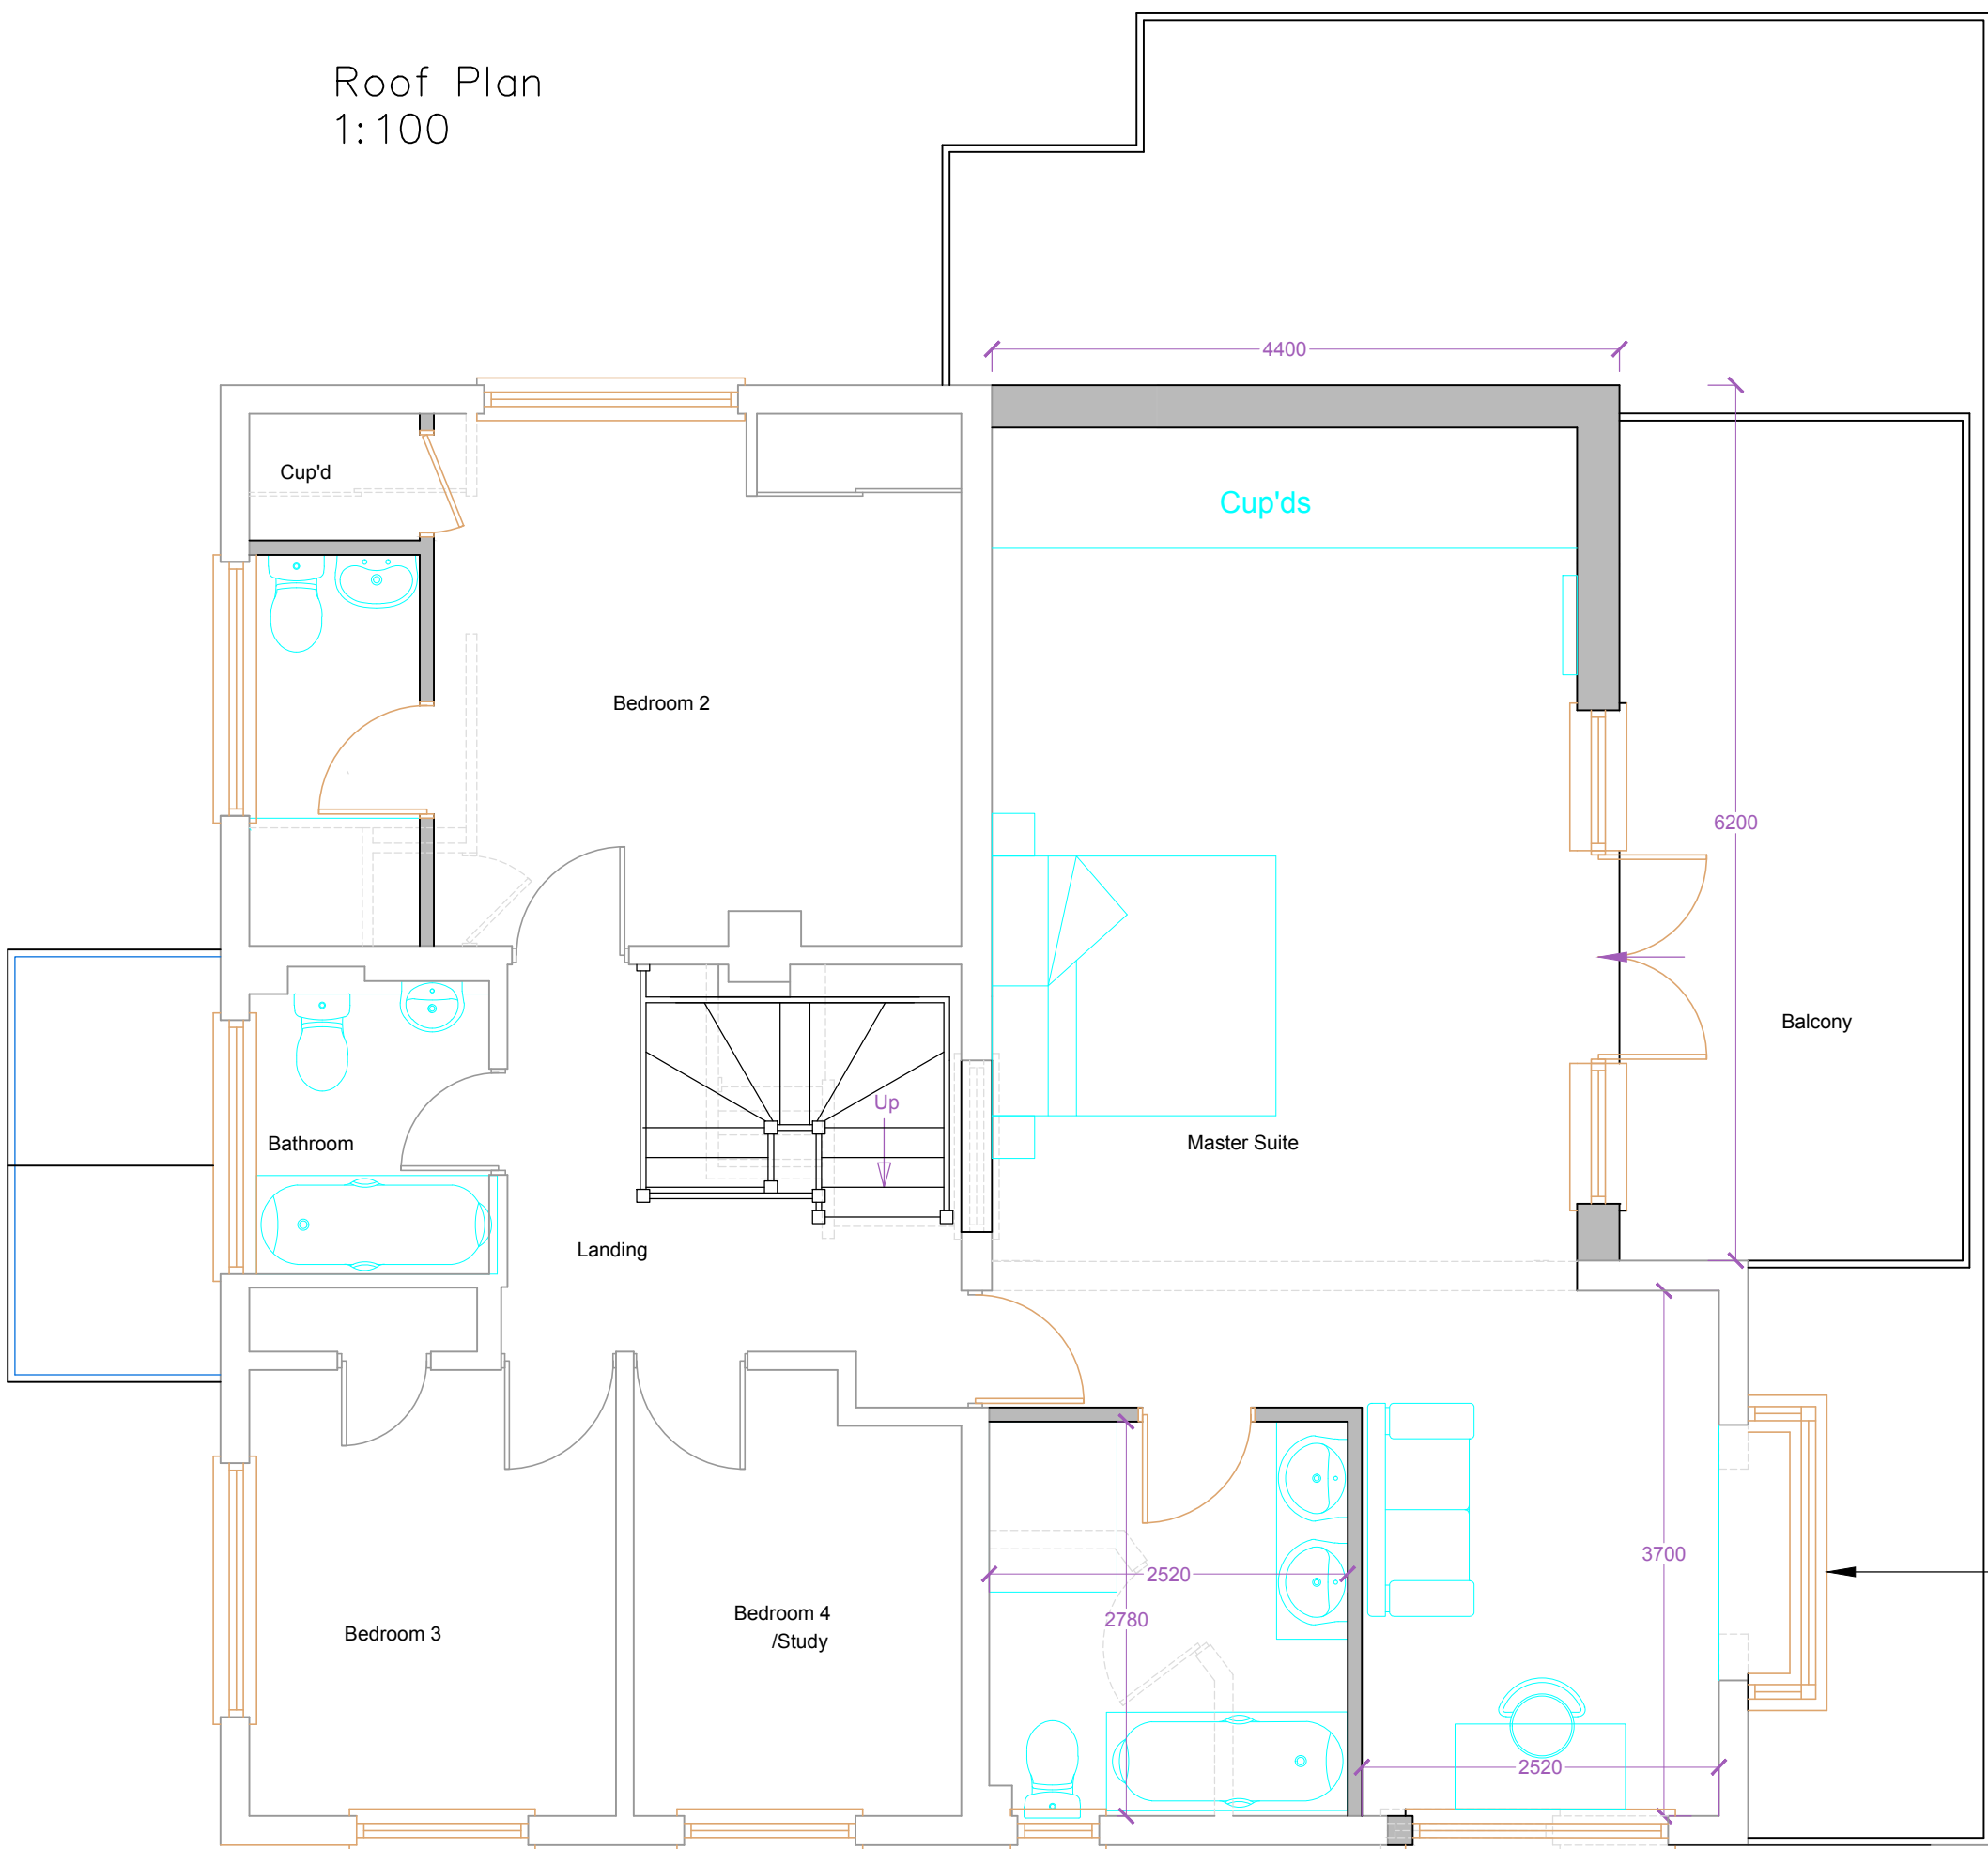

First Floor Plan
1: 50

  

KEY

Grey dashed lines indicate walls to be removed

MATERIALS SCHEDULE

Walls
Existing tile hanging to be retained to extent shown.
Proposed extension and entire ground floor to be rendered as hatched down to two brick courses being retained above GL.

Roof
Tiled to match existing
Flat roof - GRP

Windows and Doors
Replacement uPVC throughout

Joinery/Eaves
uPVC fascias, soffits and bardgeboards

Balcony Balustrade
Glass

21/4/20

This drawing is the property of Fuller Associates and is not to be copied reproduced, retained or disclosed to any unauthorised person either wholly or in part without prior consent. Do not scale from this drawing except for Planning purposes. Use all figured dimensions only. All figured dimensions to be checked on site prior to construction. All discrepancies, errors and omissions to be reported to Fuller Associates prior to construction. Layout and dimensions existing building to be checked on site.

Chartered Surveyors • Architectural Design

FULLER ASSOCIATES

10-11 The Parade, Willowhayne Crescent,
East Preston, West Sussex BN16 1NS

tel: 01903 774754

email: architectural@fuller-associates.co.uk
www.fuller-associates.co.uk

Job Title

Brindles, Peak Lane

Client

Mr & Mrs Moore

Drawing Name

Floor Plans and Elevations -
Proposed

Drawing Status

Planning

Drawn by KW Date March 20

Checked by DF Date April 20

Drawing Scale

1:50 and 1:100 at A1

Drawing No Status Revision

183038/ 02