



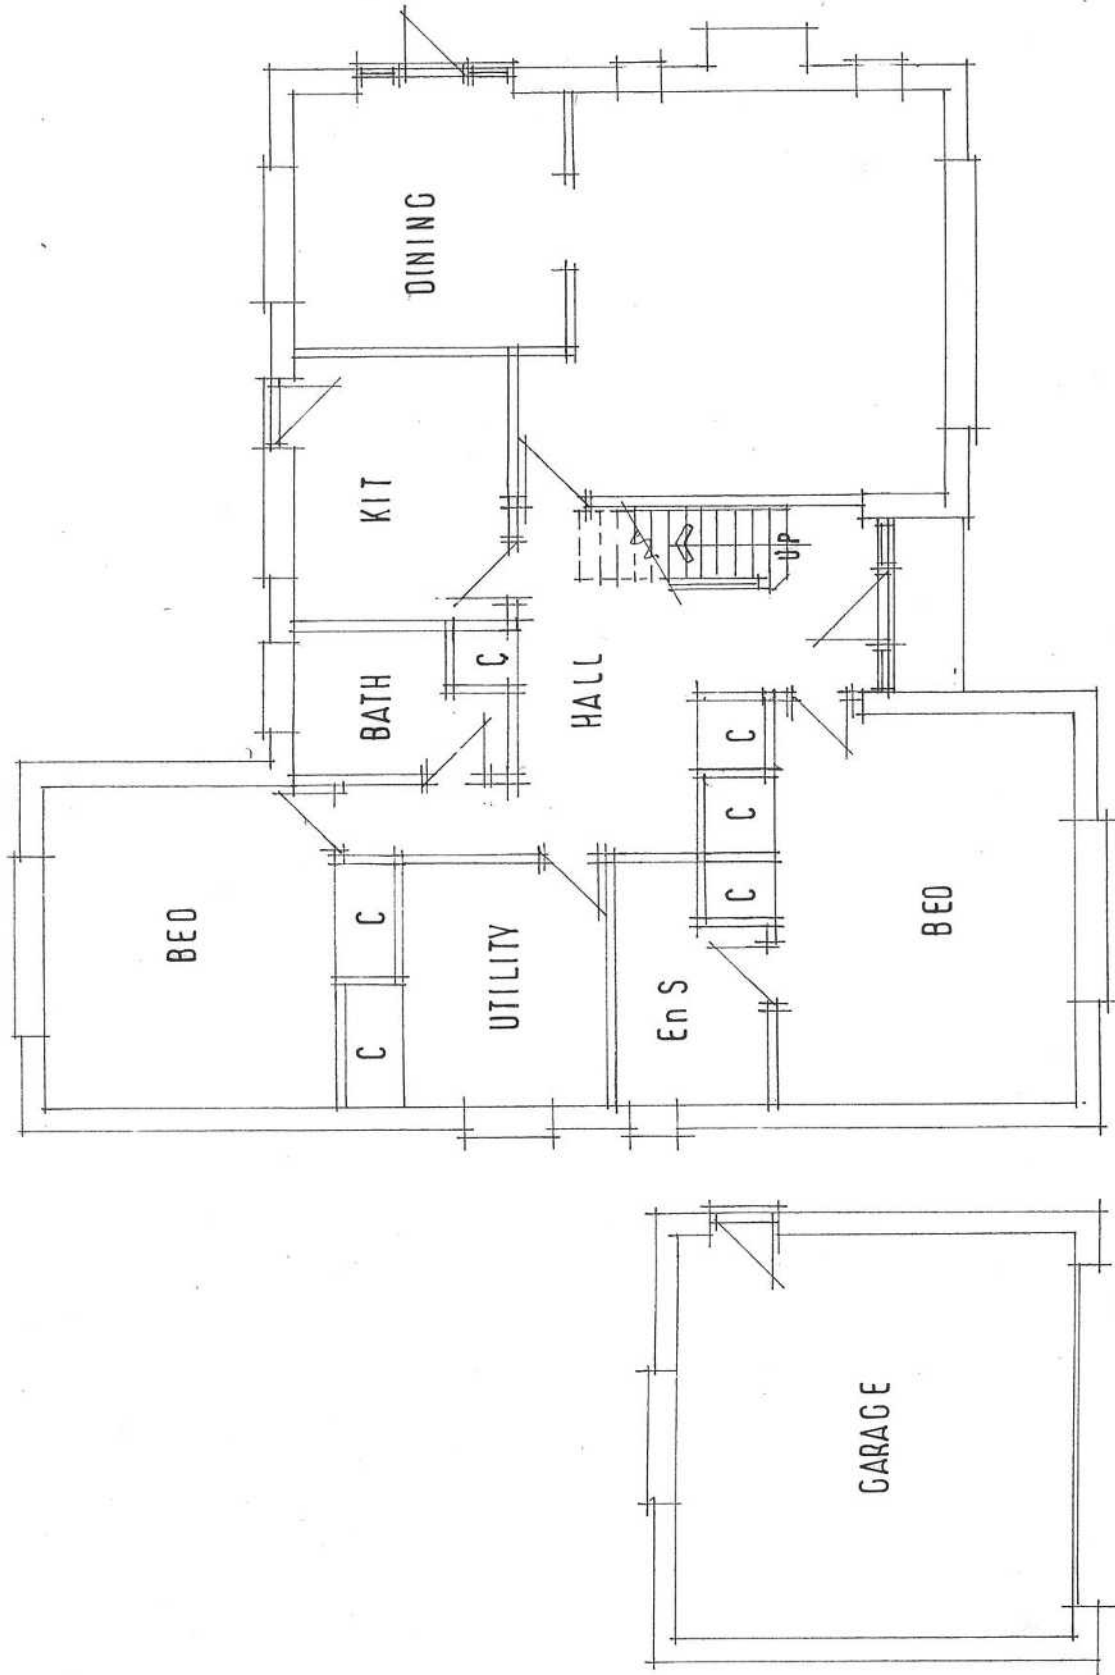

GROUND 1/100

NOTE FOOTPRINT REMAINS UNCHANGED &
THERE ARE NO EXTERNAL ALTERATIONS
PROPOSED TO GROUND FLOOR PLAN.

 

SCALE BAR 1/100

TREVOR E. UNSTED

55-57 SEA LANE - RUSTINGTON - WEST SUSSEX - BN16 2PQ Tel: 07486030547

Client: **MR & MRS J. FROST,**

Project: **EXTENSION & ALTERATION; YORK LODGE;
BROOKSIDE RD; EAST PRESTON;
W/ SUSSEX. BN16 1SE.**

Drawing: **PROPOSED**

Scale: **AS SHOWN** Drawing No.:

at **A3**

Date: **MAR 2021**

Drawn: **tu**

Revisions:

21/4798/6

Copyright:

The contractor must check all dimensions and levels on site ~~and no~~
~~dimensions are to be scaled from drawings.~~

It is the contractor's responsibility to ensure compliance with all
statutory authority requirements, carry out works with total regard to
existing and retained structure. Works and materials to latest CP/B5.

Drawing to be read in strict accordance with engineer's information
where applicable.

All structural timber C16 unless otherwise noted. All structural and
external timber pressure impregnated with preservative, cut ends site
swabbed with Cuprinol or similar treatment.

Local authority to witness satisfactory test on all new and affected
cul/storm drainage.