

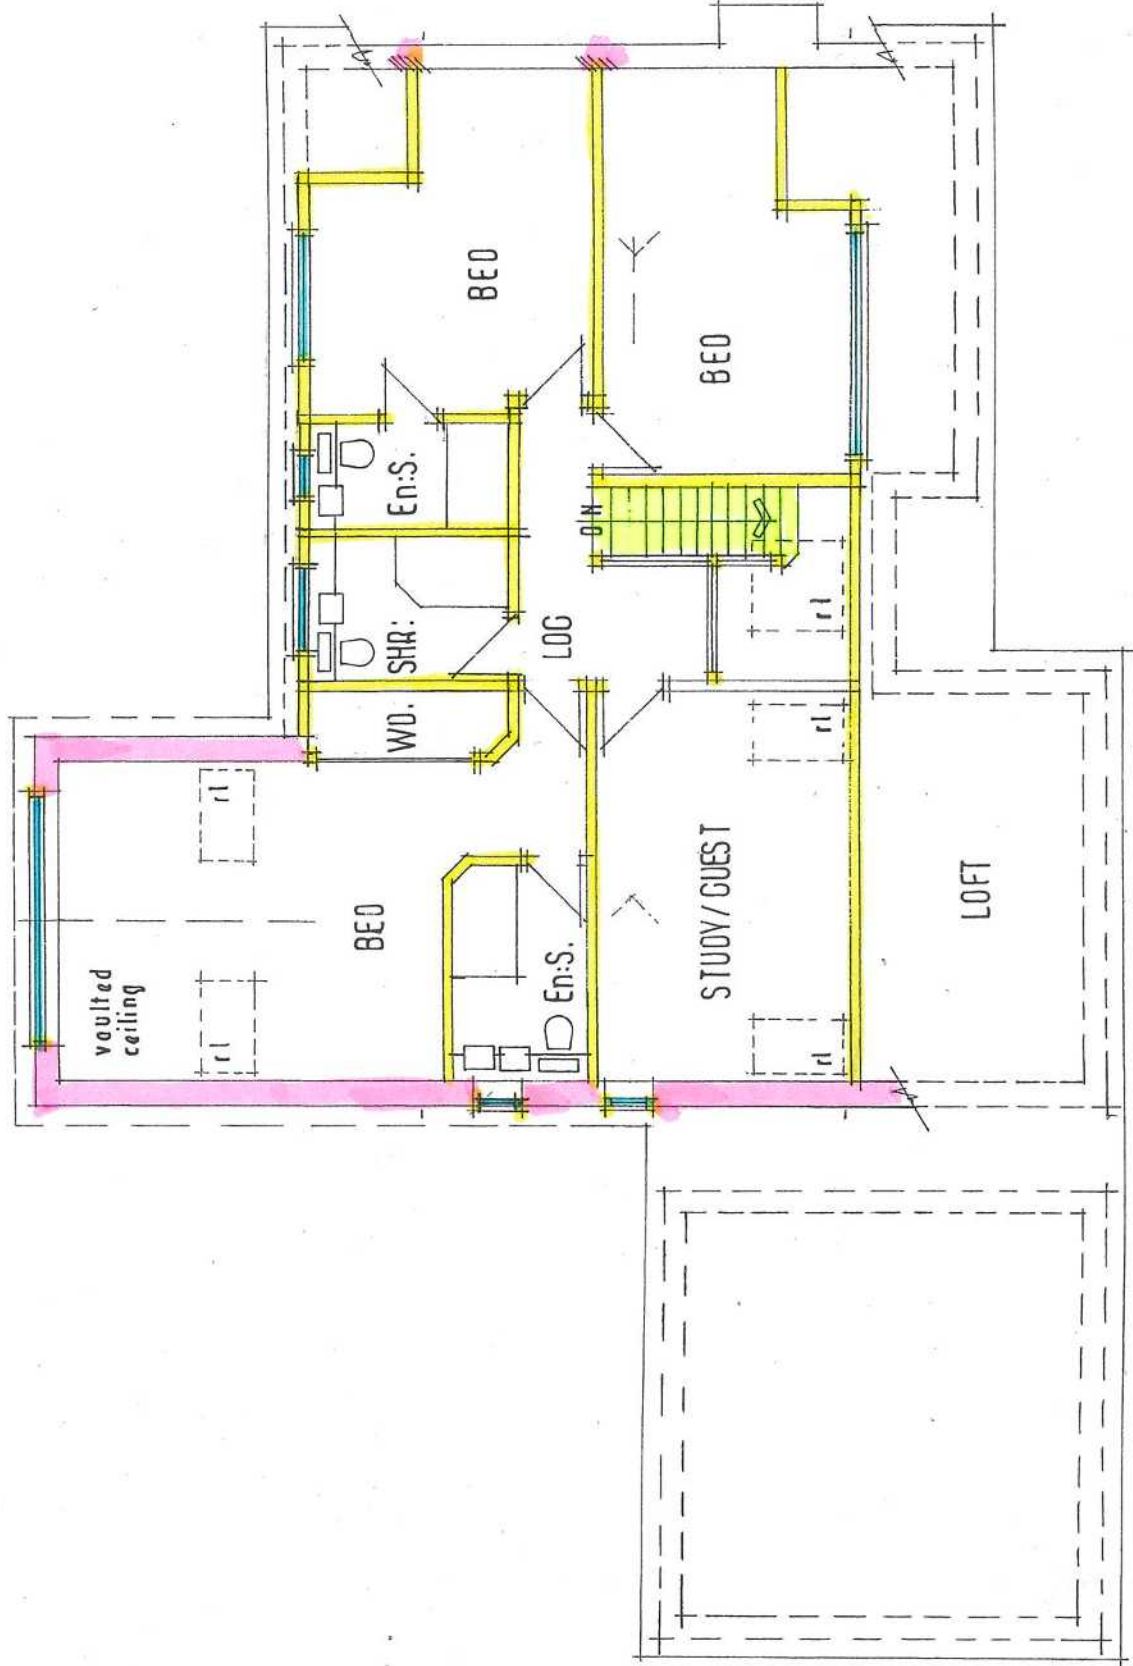


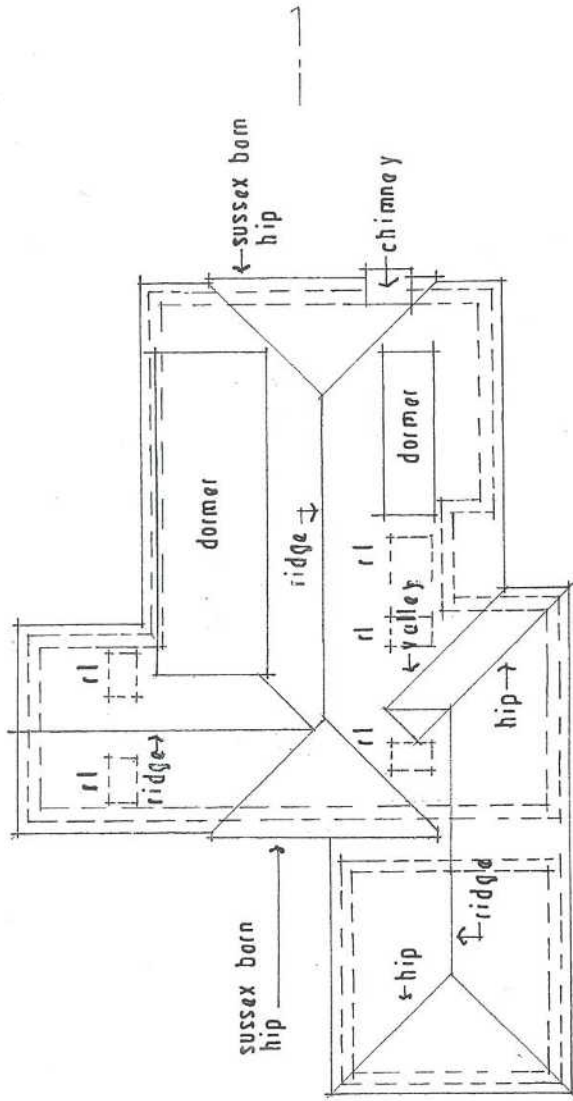

FIRST 1/100

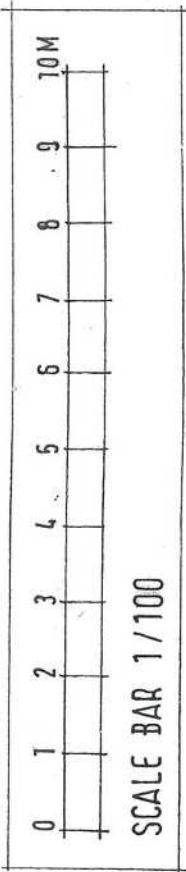

ROOF PLAN 1/200

TREVOR E. UNSTED

55-57 SEA LANE - RUSTINGTON - WEST SUSSEX - BN16 2RQ Tel: 07486030547

Client: MR & MRS J. J. FROST,

Project: EXTENSION & ALTERATION; YORK LODGE;
BROOKSIDE RD; EAST PRESTON;
W/ SUSSEX. BN16 1SE.

Drawing: PROPOSED

Scale: AS SHOWN
of A3

Date: MAR 2021

Drawn: TU

Copyright:

Drawing No.:

21/4798/7

Revisions:

--	--	--	--	--	--	--	--	--	--

The contractor must check all dimensions and levels on site and no dimensions are to be scaled from drawings.

It is the contractor's responsibility to ensure compliance with all statutory authority requirements, carry out works with total regard to existing and retained structure. Works and materials to latest CP/BS. Drawing to be read in strict accordance with engineer's information where applicable.

All structural timber C16 unless otherwise noted. All structural and external timber pressure impregnated with preservative, cut ends site swabbed with Cupinol or similar treatment.

Local authority to witness satisfactory test on all new and affected foul/storm drainage.