






01 PROPOSED GROUND FLOOR PLAN
Scale: 1:50

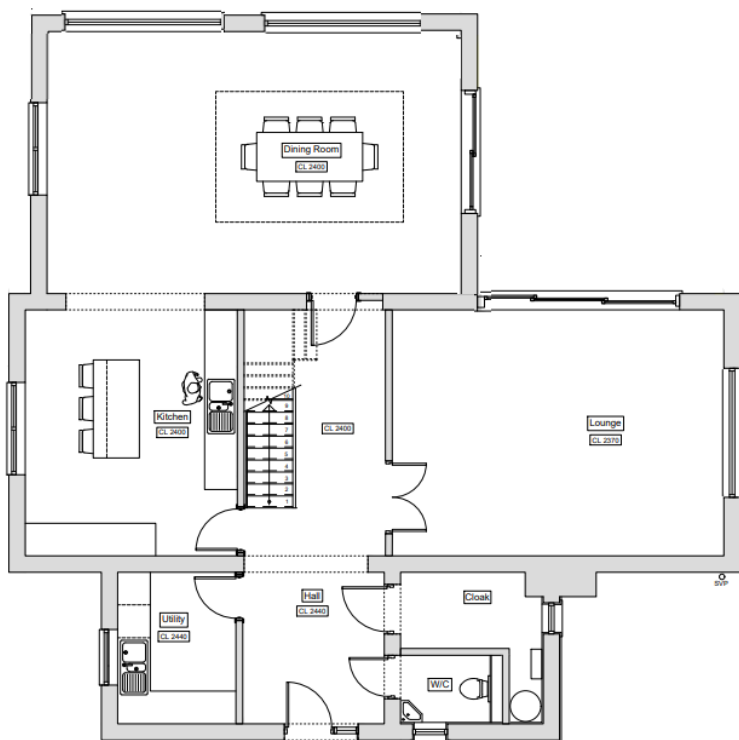

1:50 SCALE BAR

 

SPRINT CONCEPTS

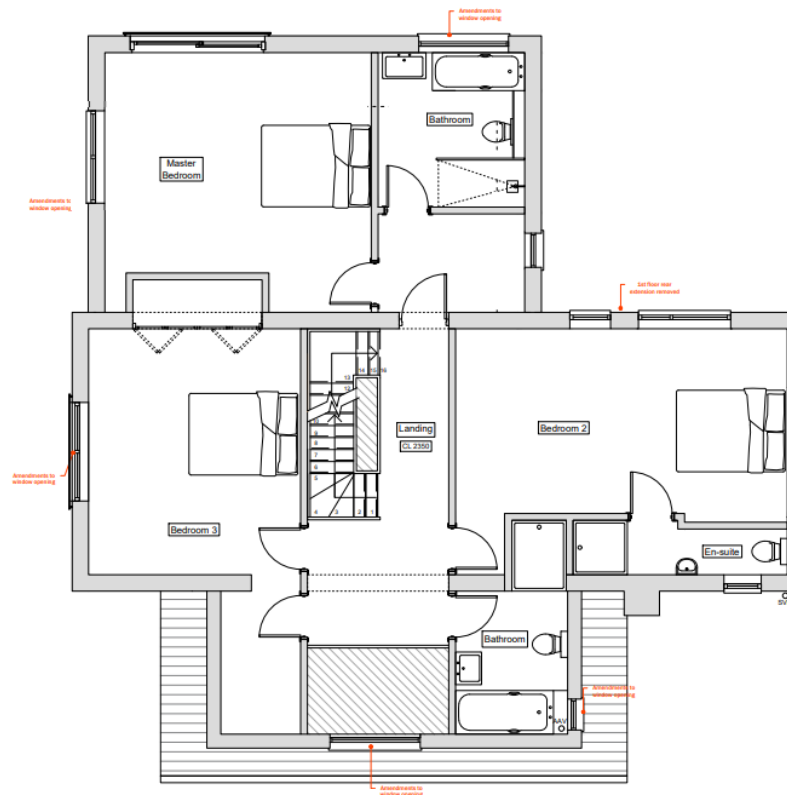

02 PROPOSED 1ST FLOOR PLAN
Scale: 1:50

04	December 2021	SB	OM
	Revision - Jaded balcony added (bed 3)		
03	October 2021	SB	OM
	Drawing updates		
02	August 2020	SB	OM
	Planning submission		
01	August 2020	SB	OM
	Updates to client design amendments		
00	4 June 2020	SB	OM
	Information for minor material amendment application		
Rev.	Date + notes	Drawn	Checked

OM Architectural Design