




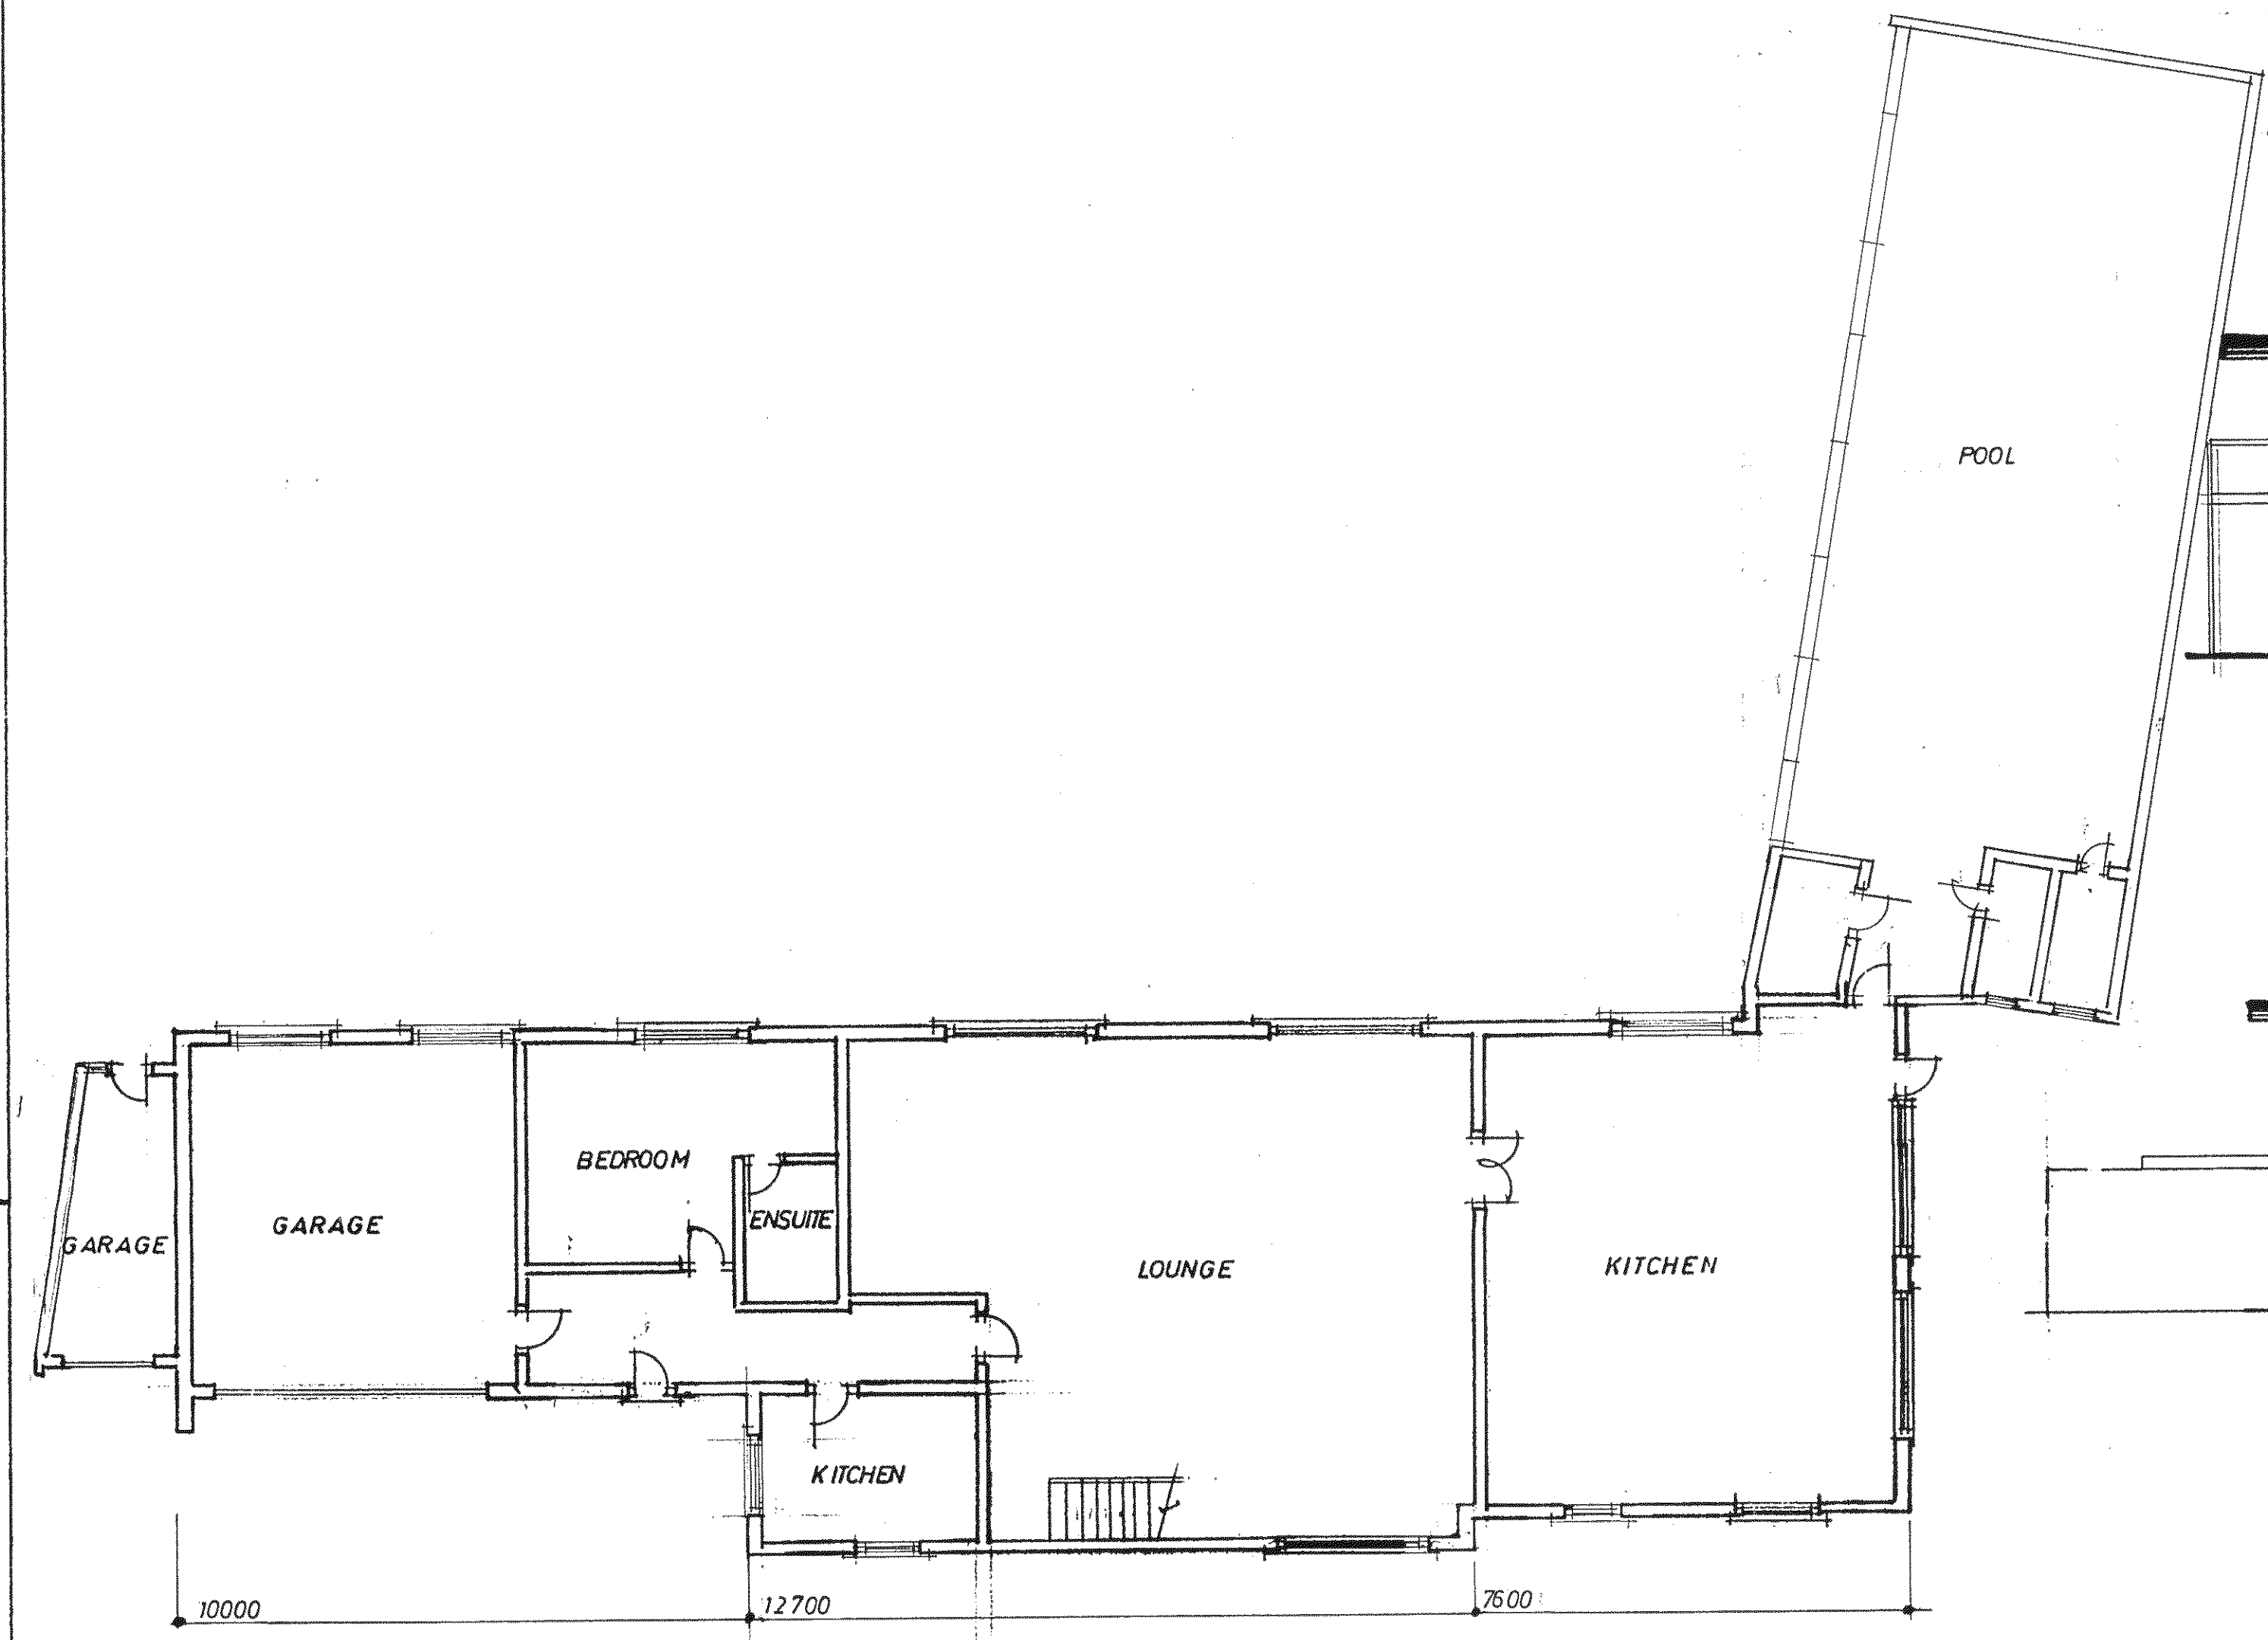


GROUND FLOOR
1:100

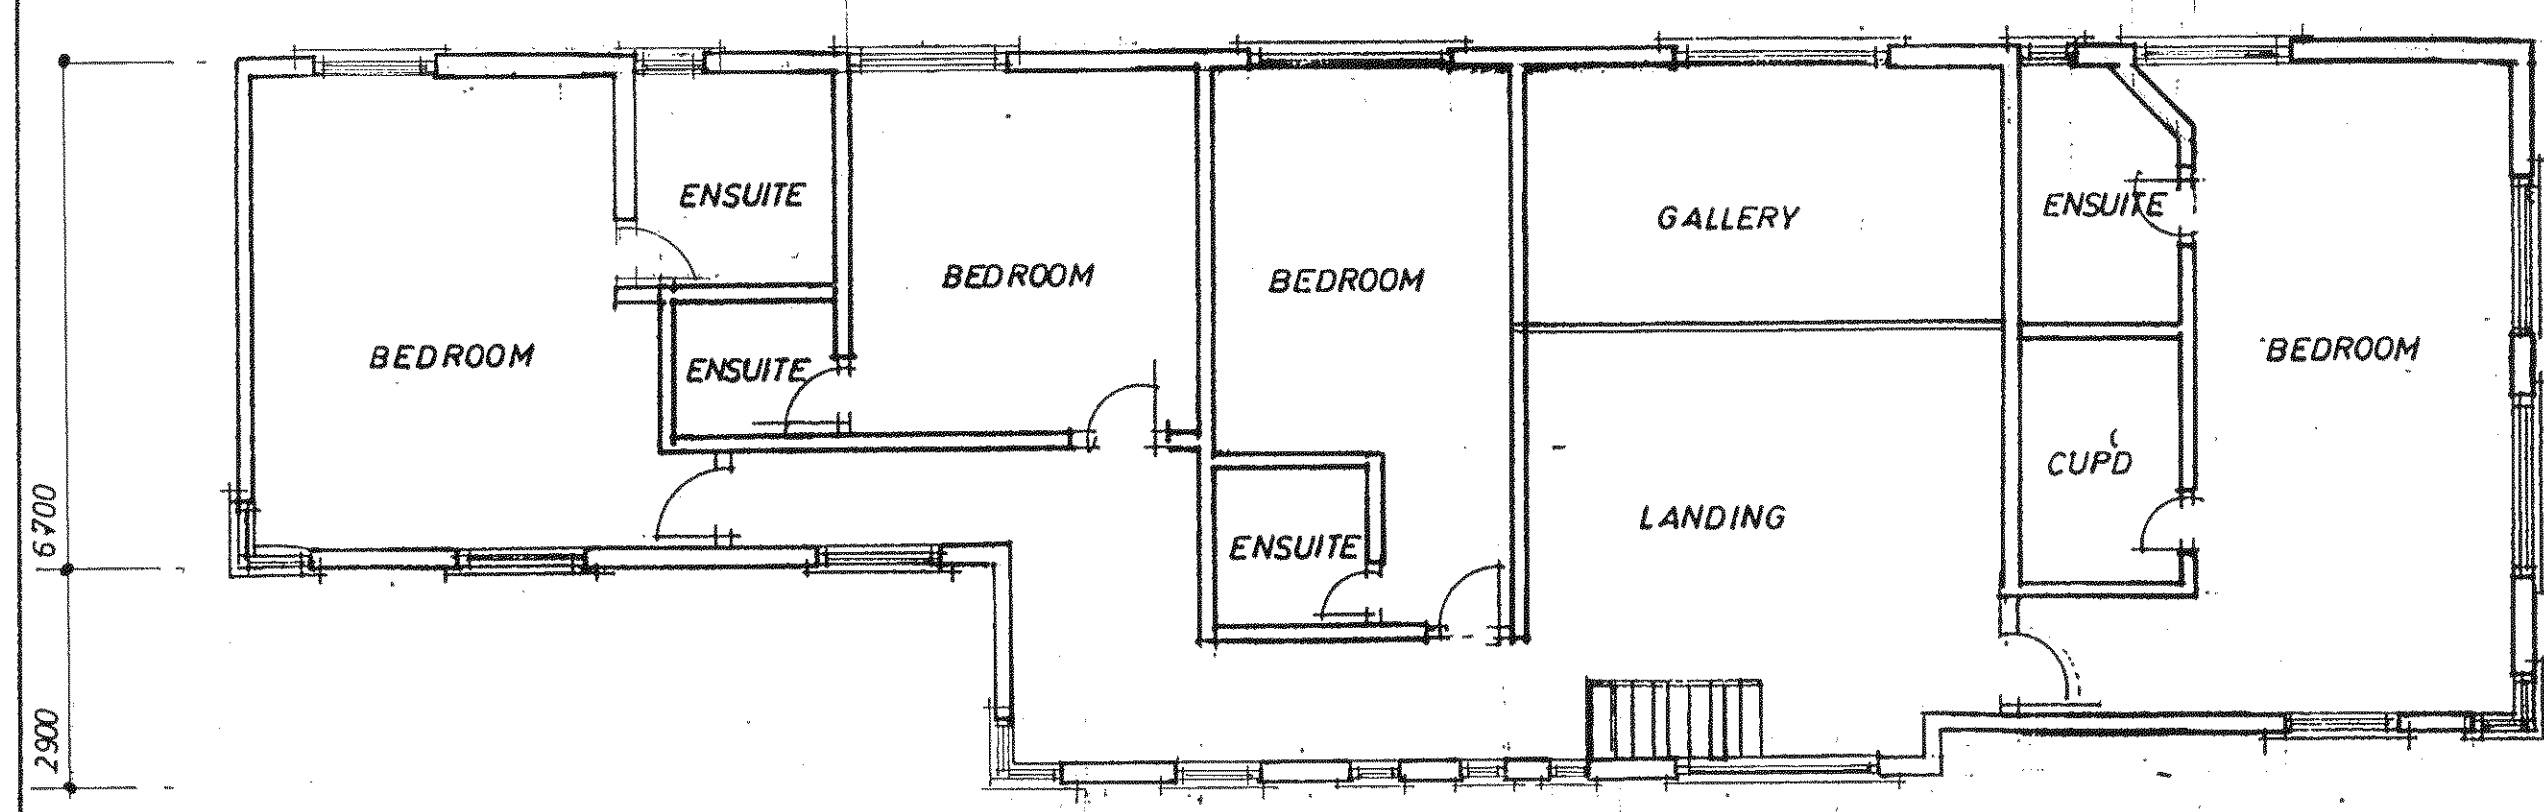


FIRST FLOOR
1:100

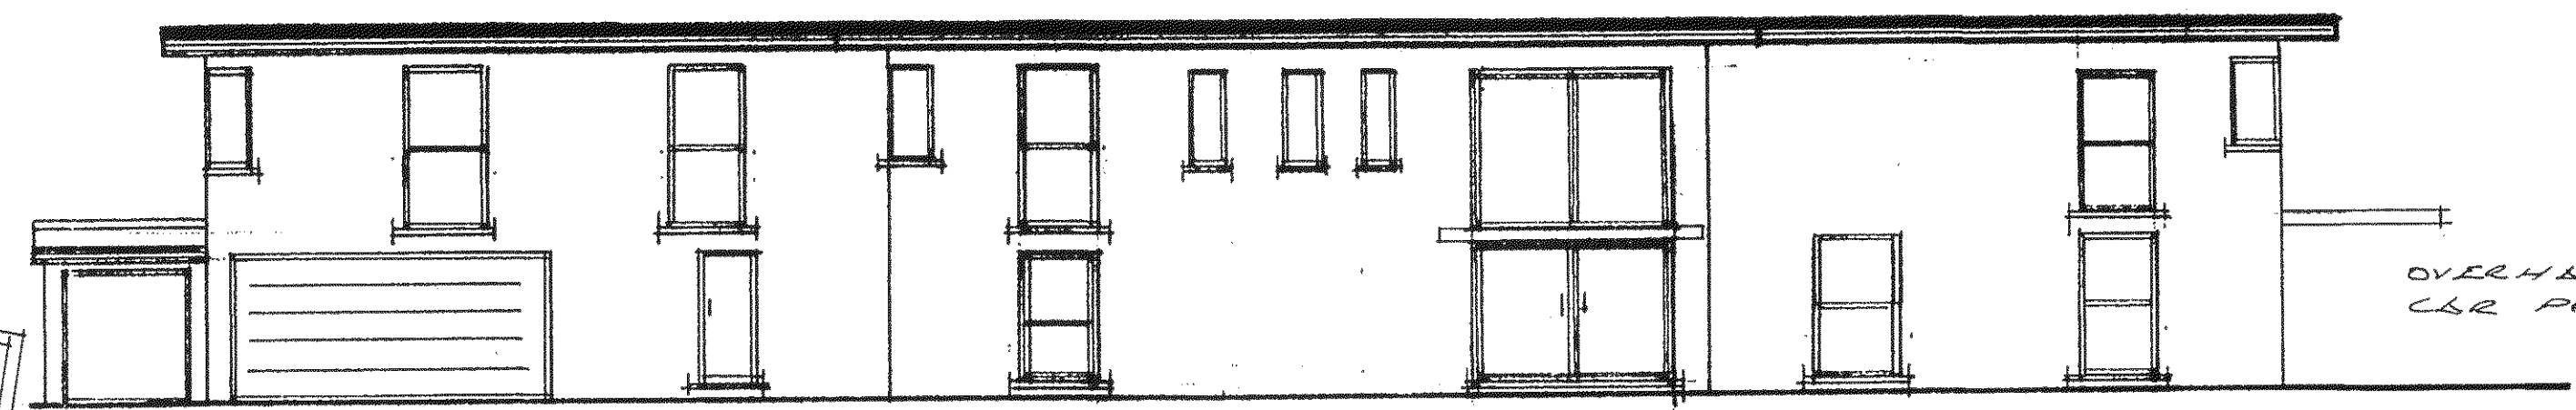


FRONT ELEVATION
1:100

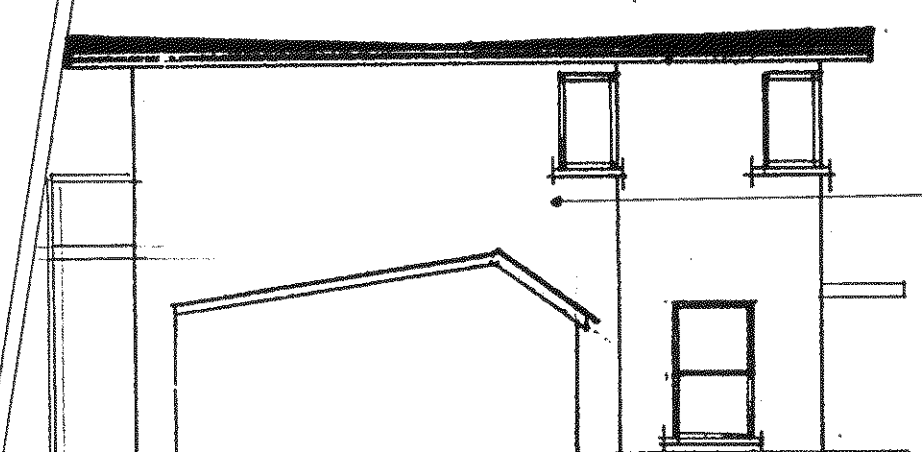

SIDE ELEVATION
1:100

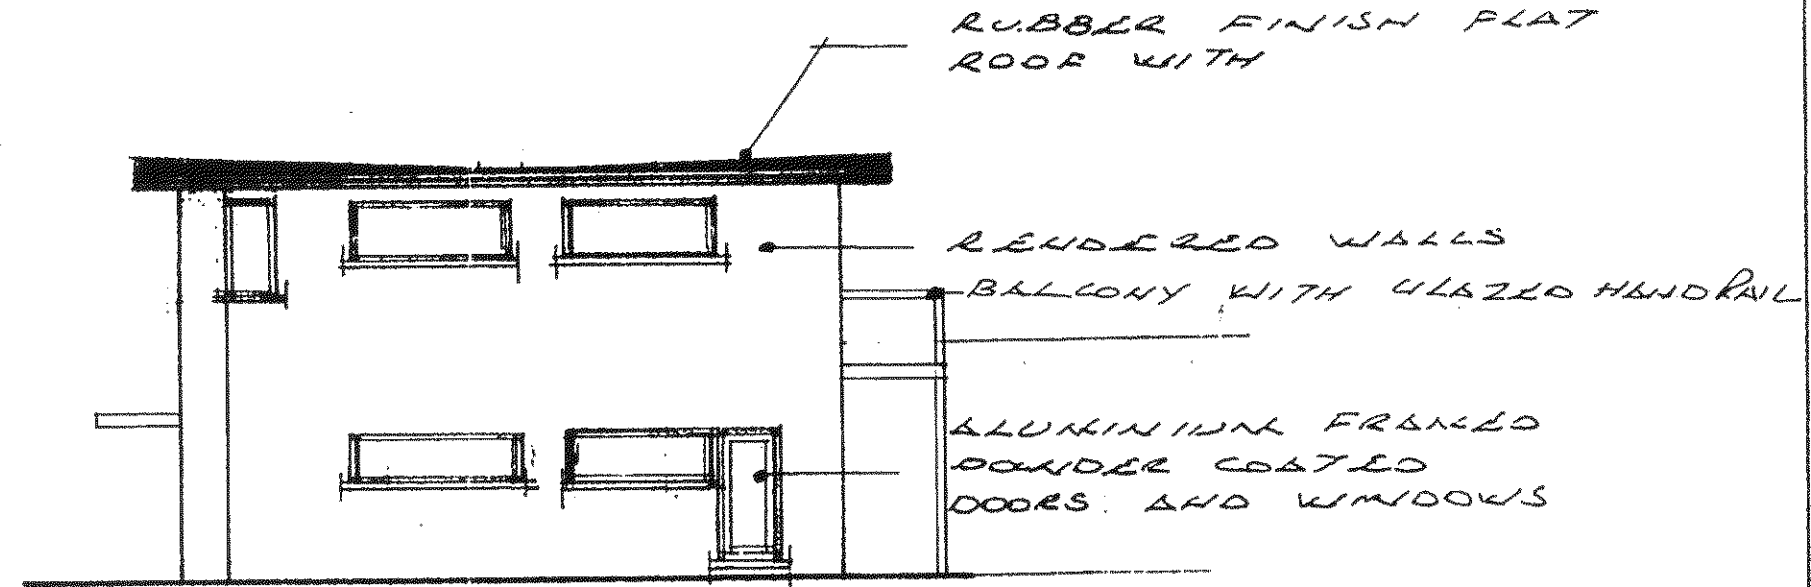

SIDE ELEVATION
1:100

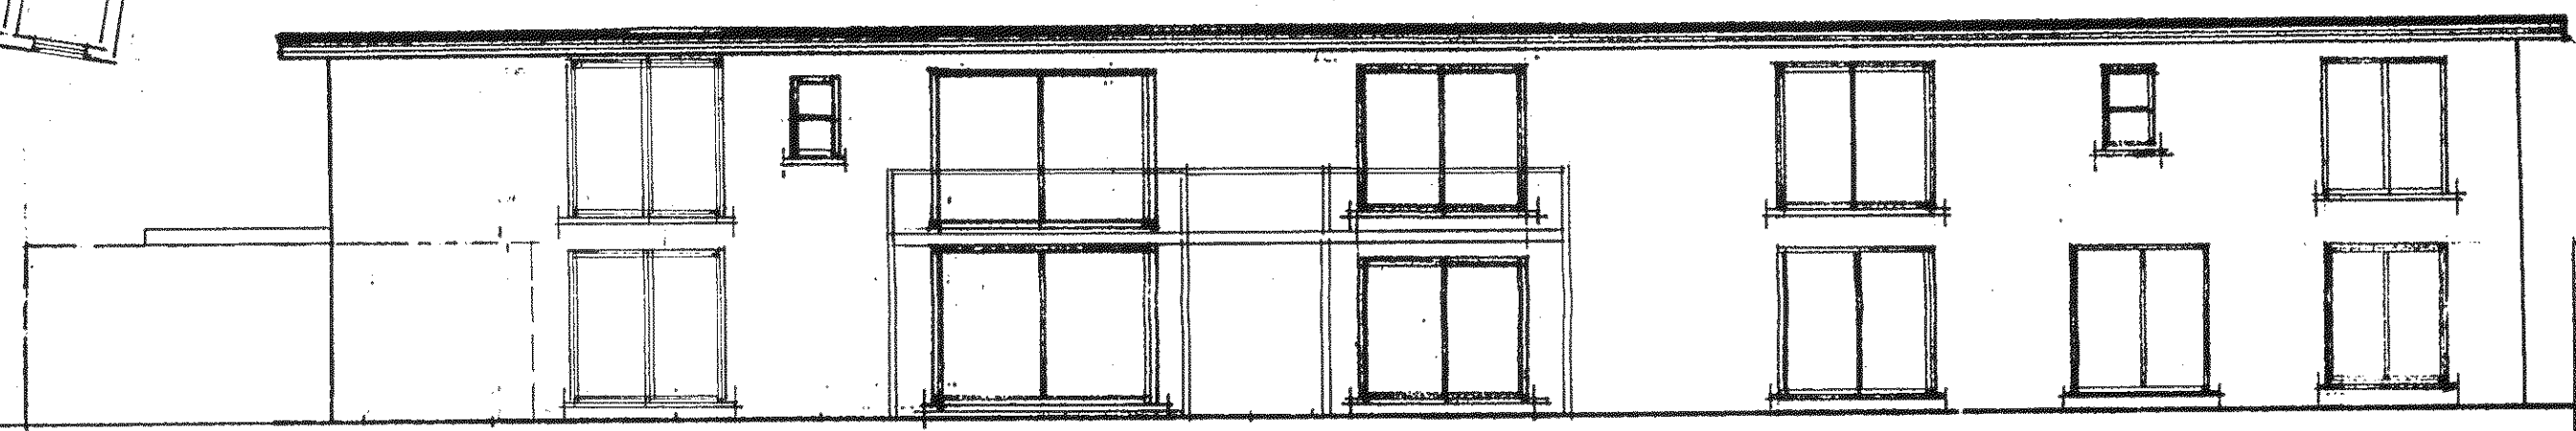

REAR ELEVATION
1:100

OVERHANGING
CER. PORT

RUBBER FINISH FLAT
ROOF WITH

END ELEVATIONS
TO HAVE STONE
CLADDING

RENDERED WALLS
BALCONY WITH GLAZED HANDRAIL

ALUMINIUM FRAMED
POWDER COATED
DOORS AND WINDOWS

PRESSED ZINC FASCIA
AND GUTTERS

ROBERT ELLIS

Stanton House
1 Castlefield Road
Reigate
Surrey Tel 01737 243859
RH2 0SA Fax 01737 244653

Client
MR & MRS CLARIDGE

Job title
BRAMBLEDOWN
MIDDLE WAY
EAST PRESTON
SUSSEX
BN16 6RY

Drawing title
PROPOSED FIRST FLOOR
EXTENSION

Scale
1:100

Date
02/13

Drawn
RM

4 WINDOWS AMENDED 3/11/10

3375/02 A