




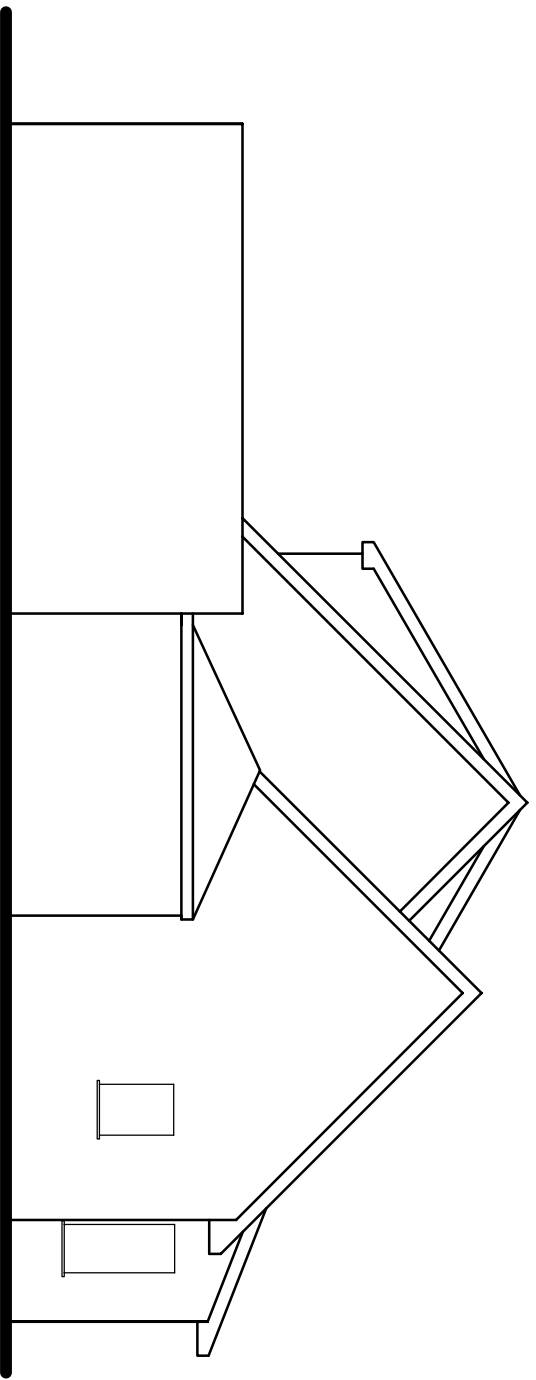


Existing Side (North) Elevation

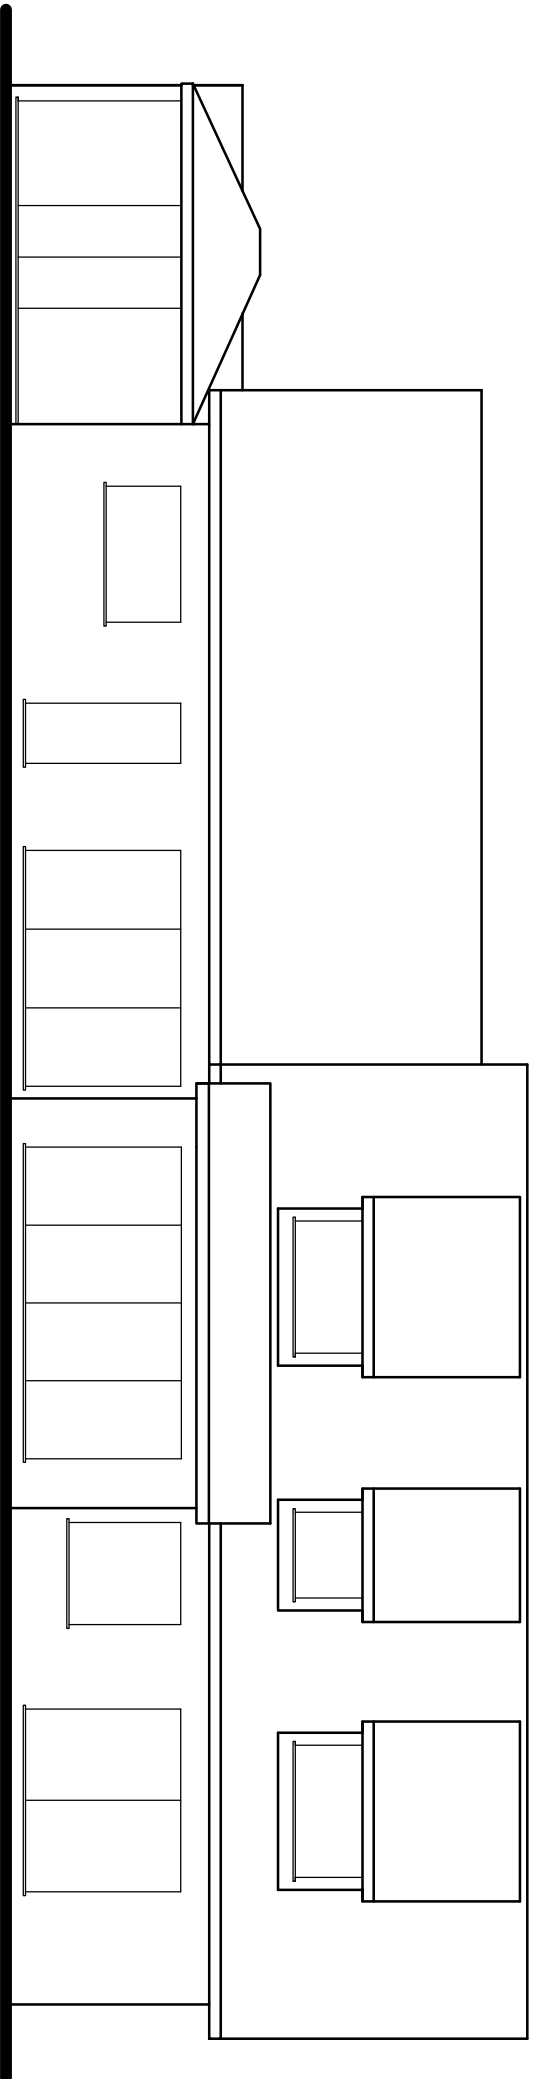



Existing Rear (West) Elevation

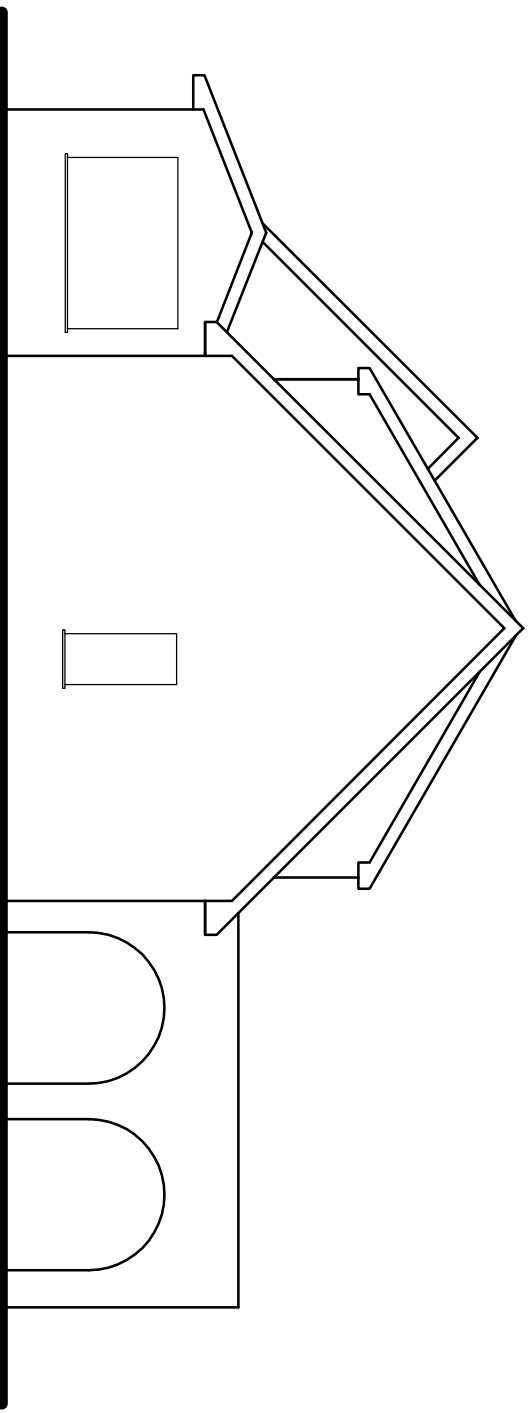

Existing Side (South) Elevation

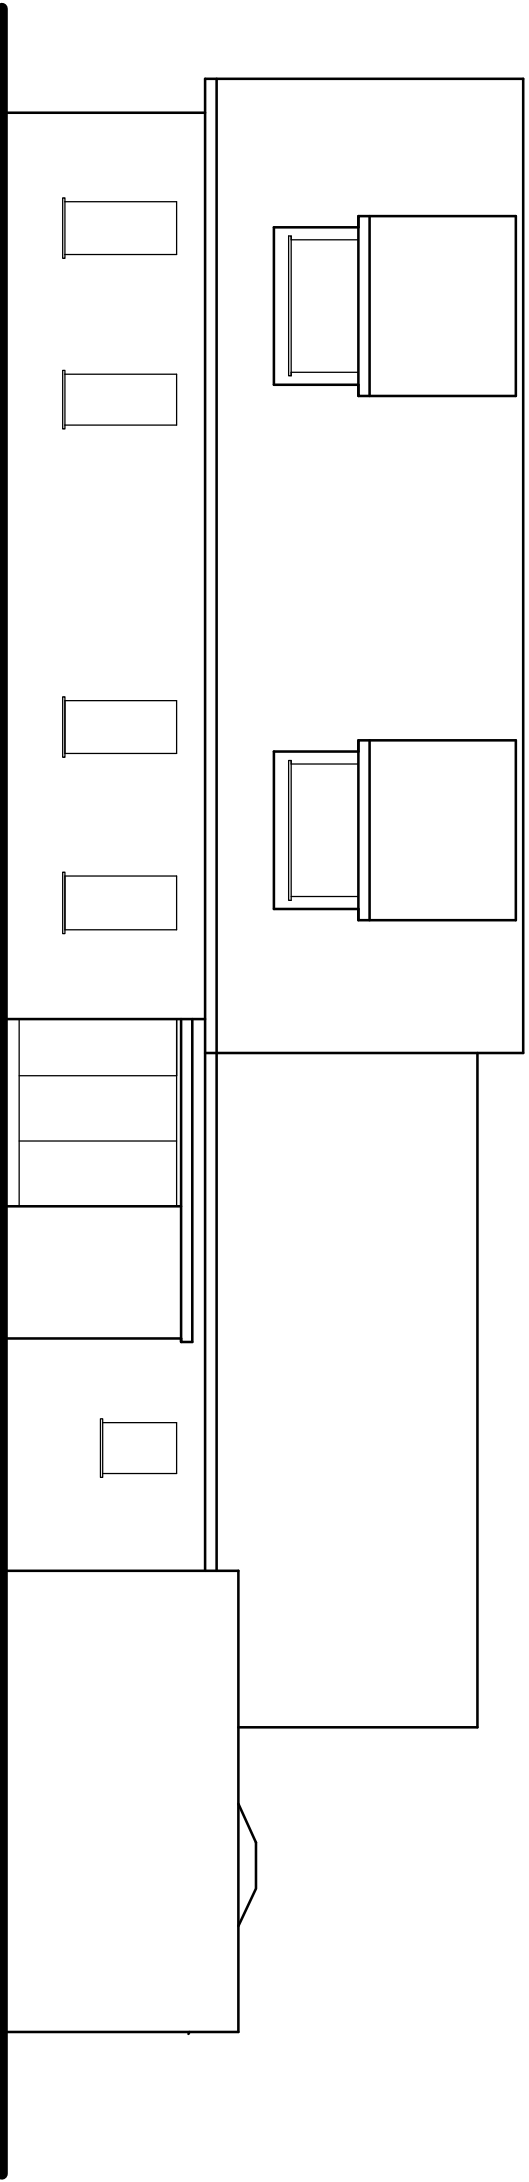

Existing Front (East) Elevation

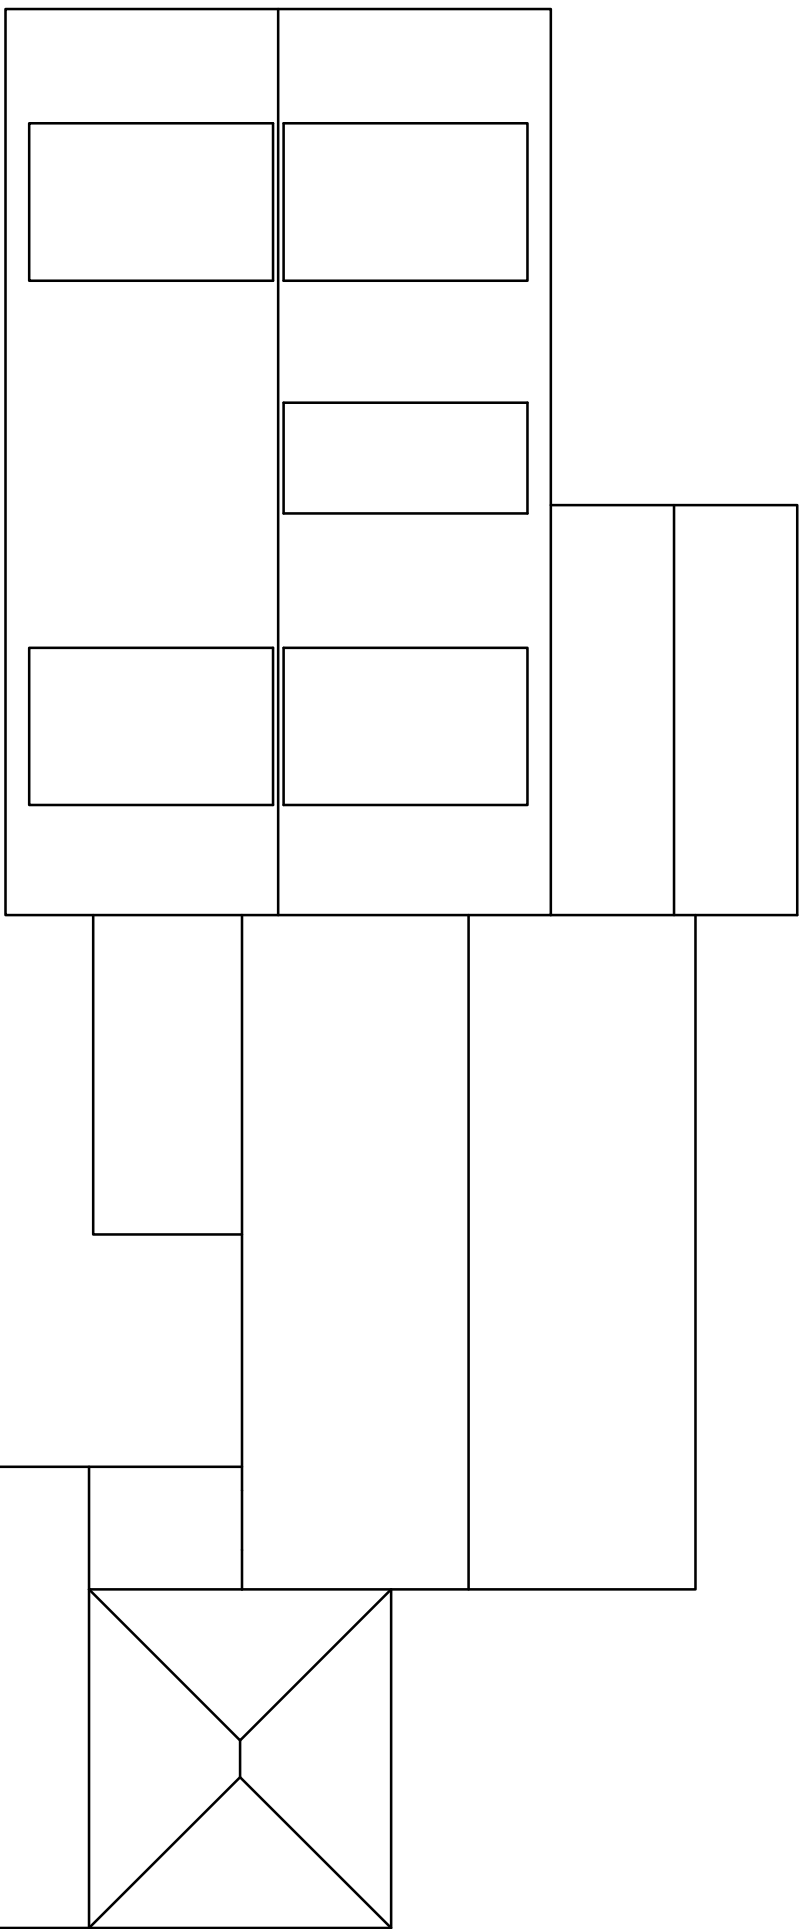 

Existing Roof Plan

Tony Rogers
Building Consultants

Address: 40 Dawn Crescent, Upper Beeding
West Sussex, BN44 3WH
Telephone: 01903 815225 Fax: 01903 815225

Rev.	Date	Revision Description

Client: Mr & Mrs A Morcombe

Address: Farthings
Brookside Road
Kingston, West Sussex
BN16 1SE

Project: Proposed single storey
side / front extension

Scale: 1:100
Paper Size: A1

Date: September 2016

Drawing No: 16/1171/05

Drawn By: AWR

Revision: