




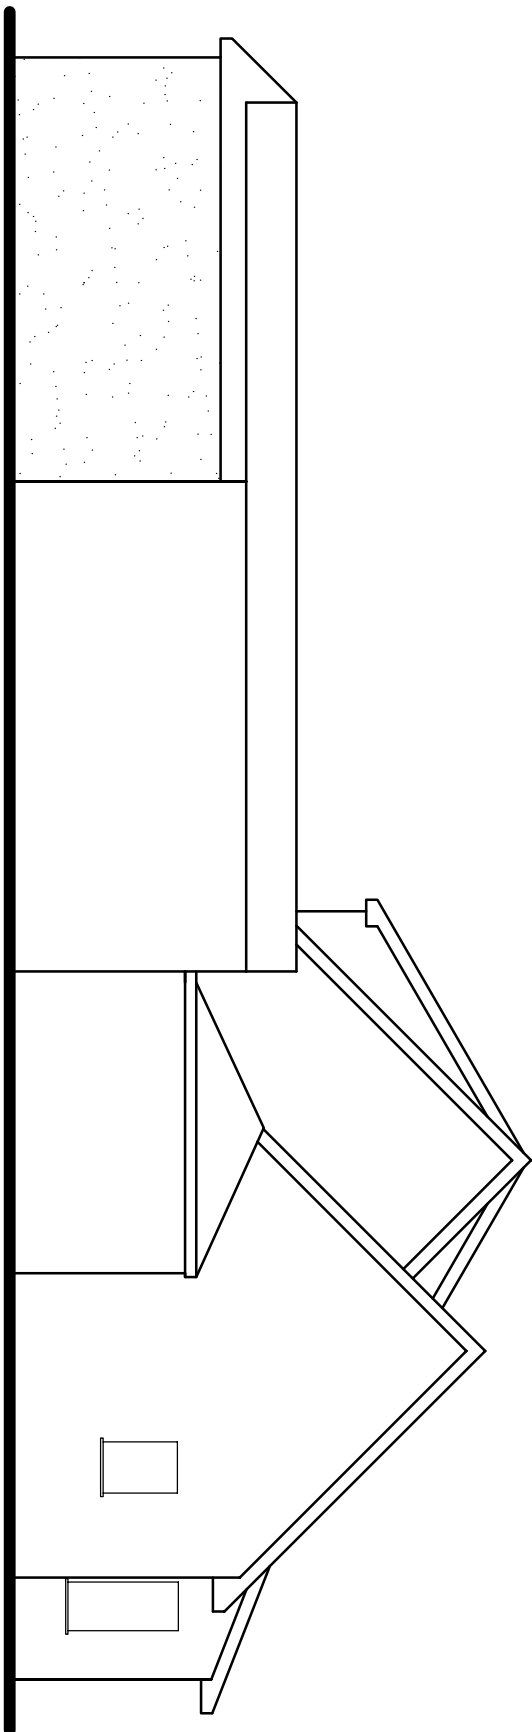


Proposed Side (North) Elevation

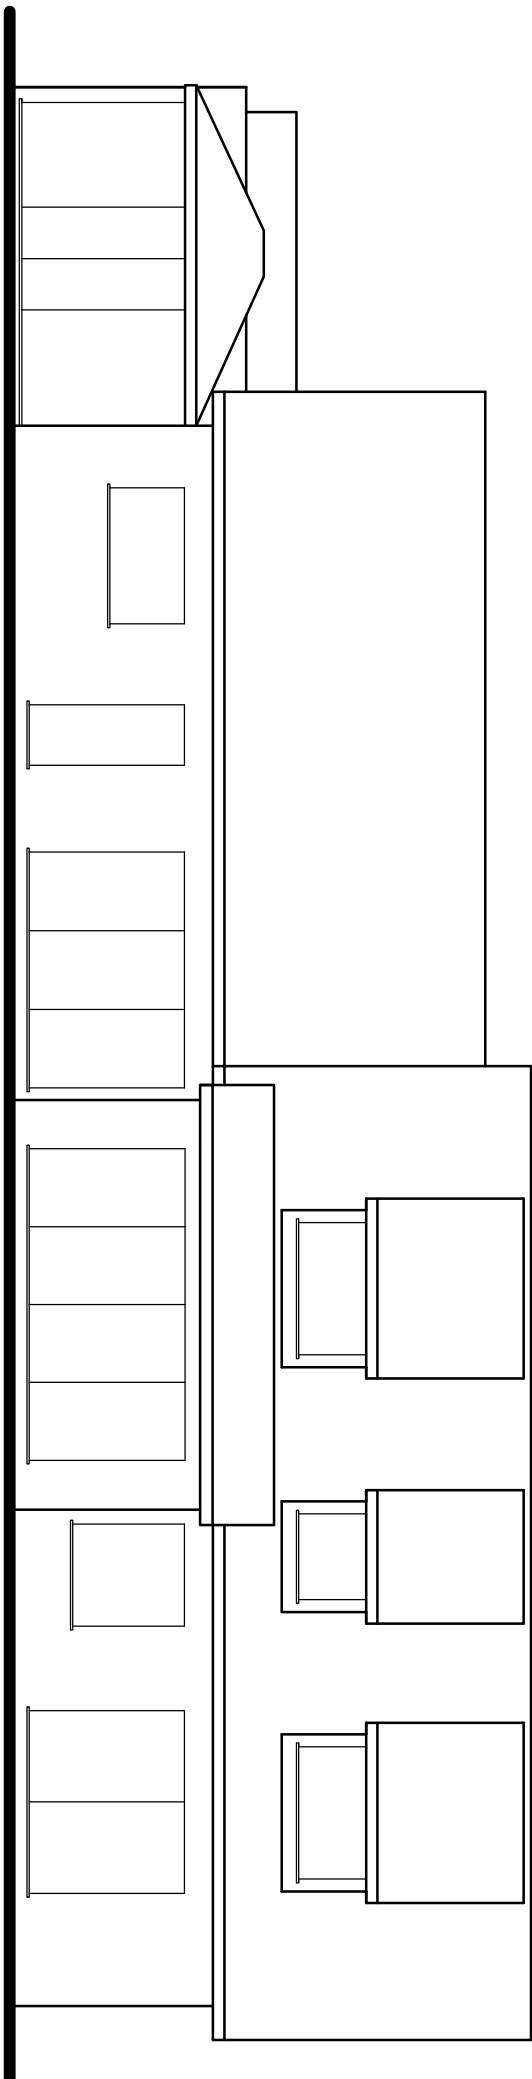



Proposed Rear (West) Elevation

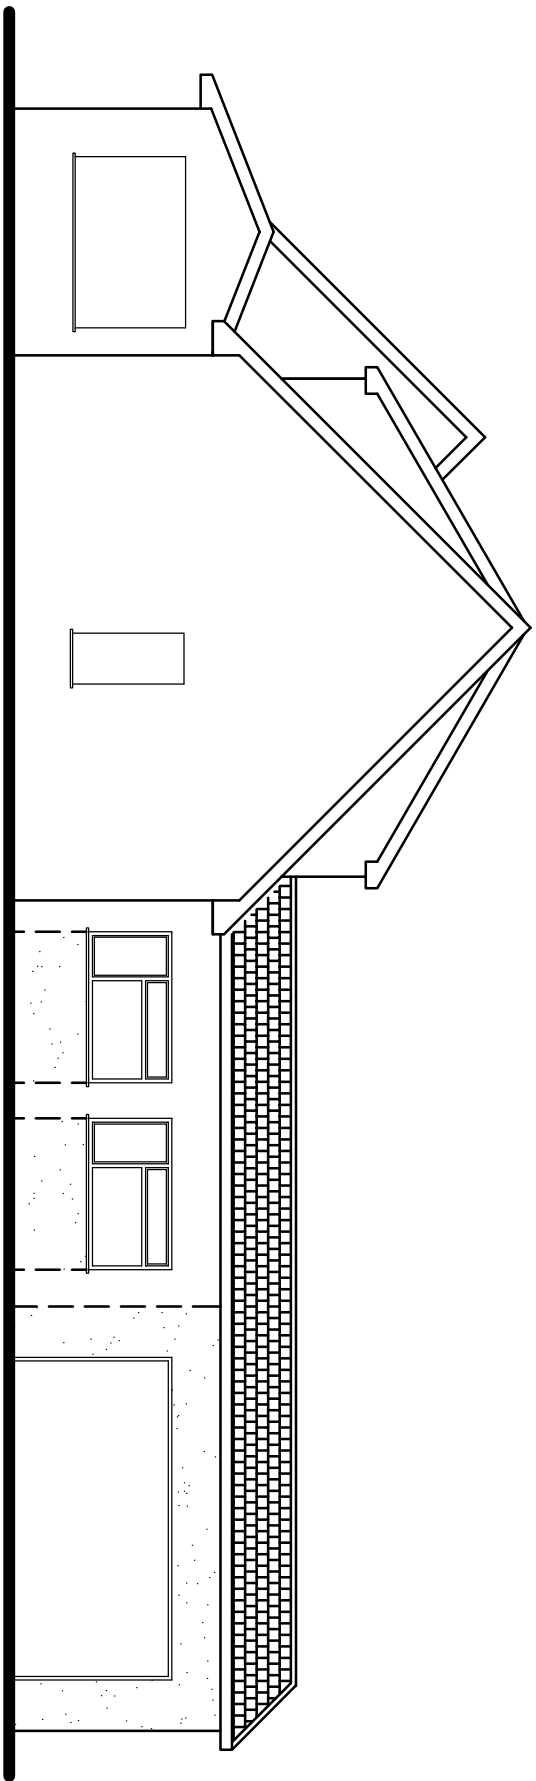

Proposed Side (South) Elevation

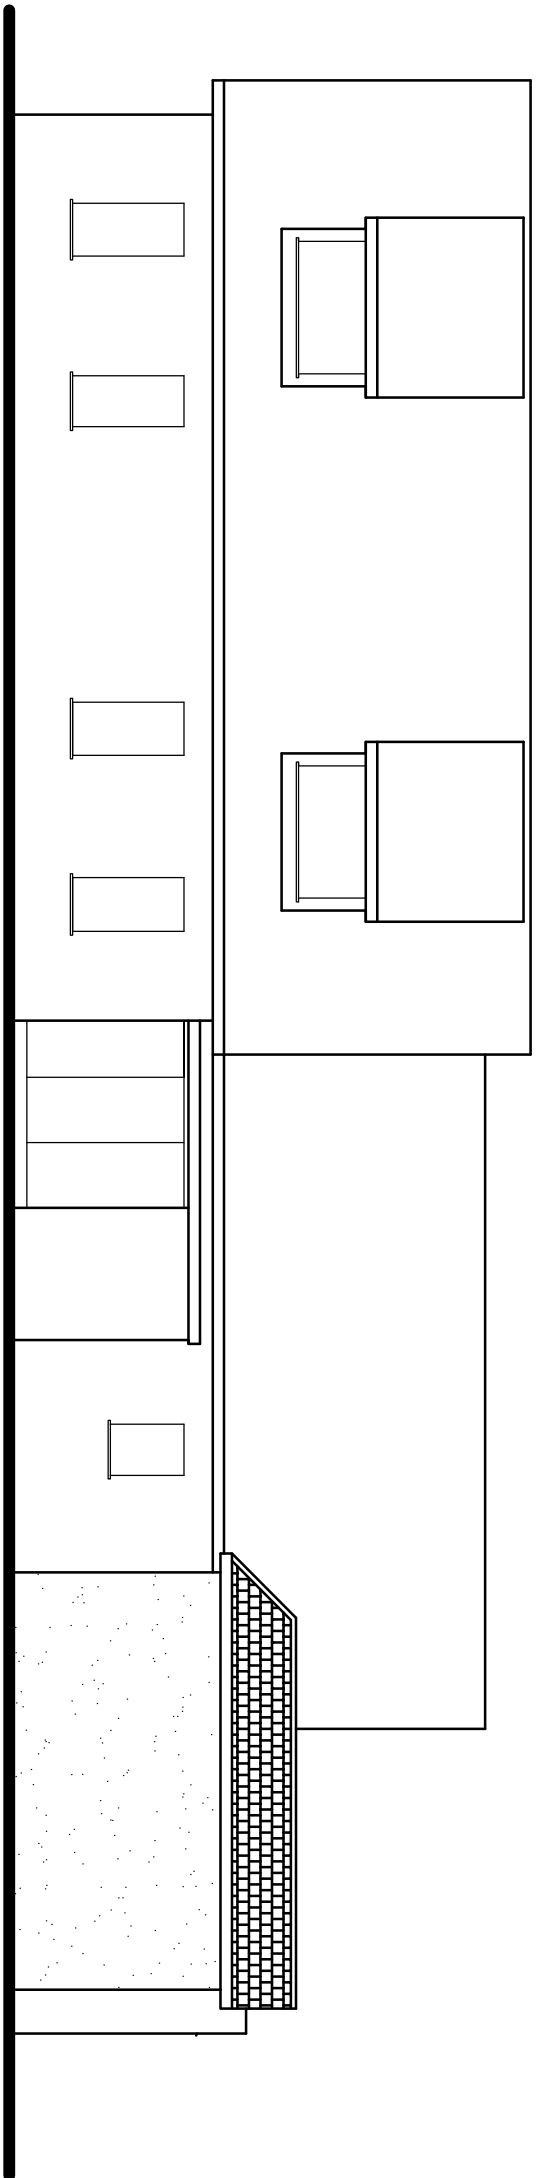

Proposed Front (East) Elevation

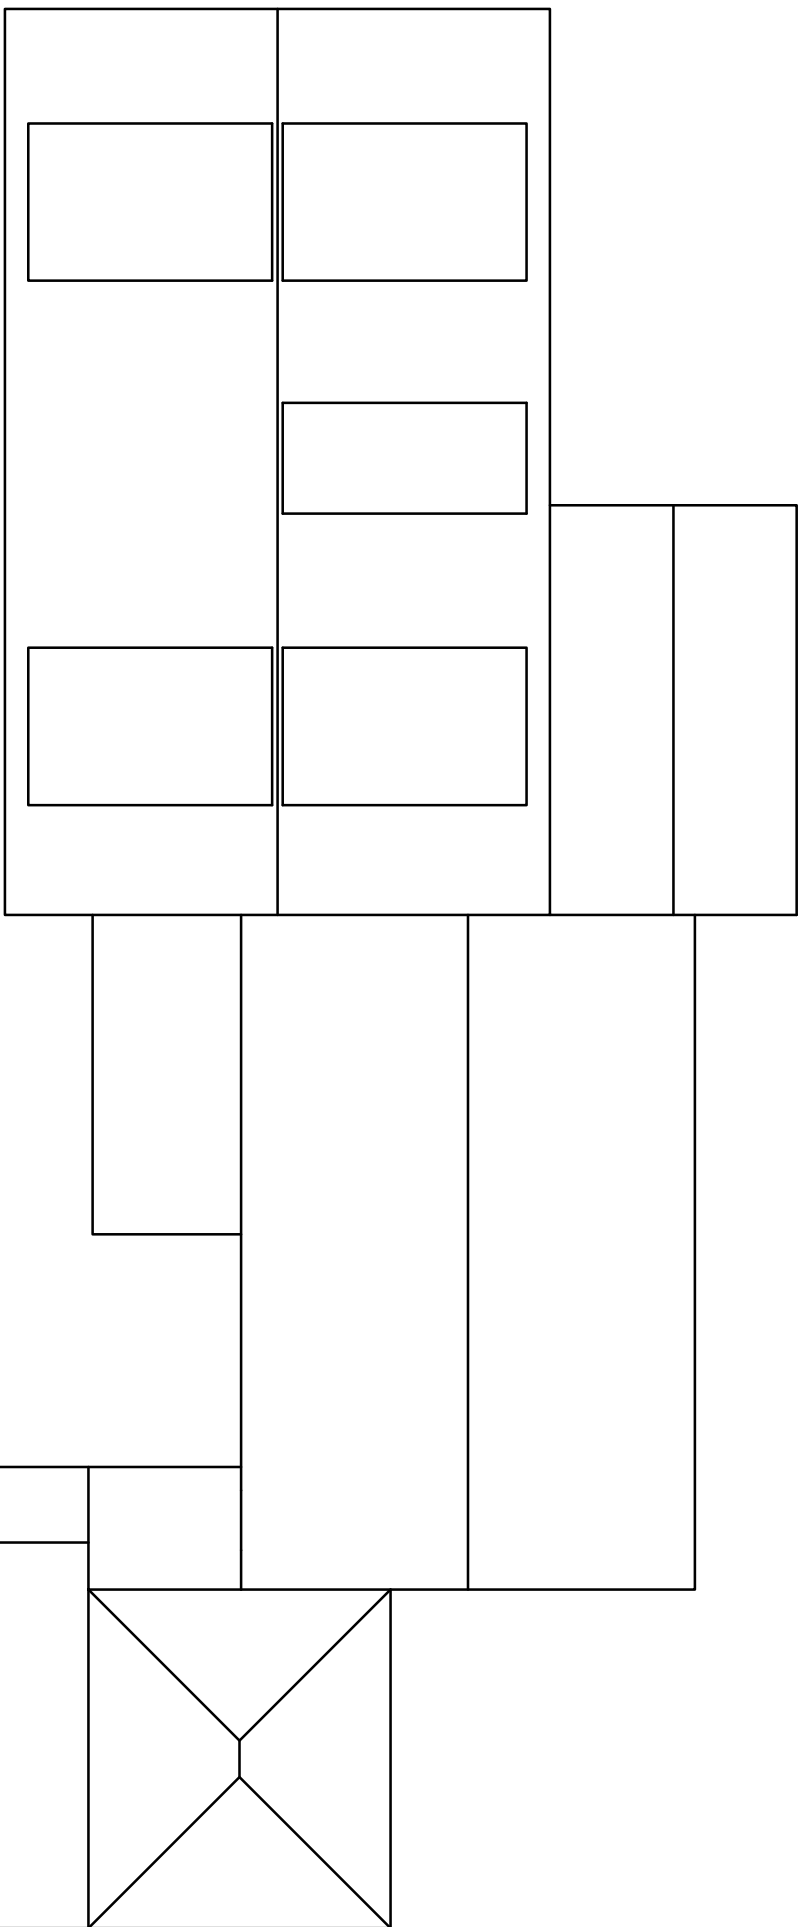 

Proposed Roof Plan

|   |                       |
|---|-----------------------|
| <b>Tony Rogers</b><br><b>Building Consultants</b><br>Address: 40 Dawn Crescent, Upper Beeding<br>West Sussex, BN44 3WH<br>Telephone: 01903 815225 Fax: 01903 815225 |                       |
| Rev:   | Revision Description: |
| Date:   |                       |
|   |                       |
|   |                       |
|   |                       |
| Client: Mr & Mrs A Morcombe   |                       |
| Address: Farthings<br>Brookside Road<br>Kingston, West Sussex<br>BN16 1SE                                                                                           |                       |
| Project: Proposed garage<br>conversion and attached<br>double garage                                                                                                |                       |
| Scale: 1:50<br>Paper Size A1   |                       |
| Date: April 2017   |                       |
| Drawing No: 16/1171/08   |                       |
| Drawn By: AWR   | Revision:             |