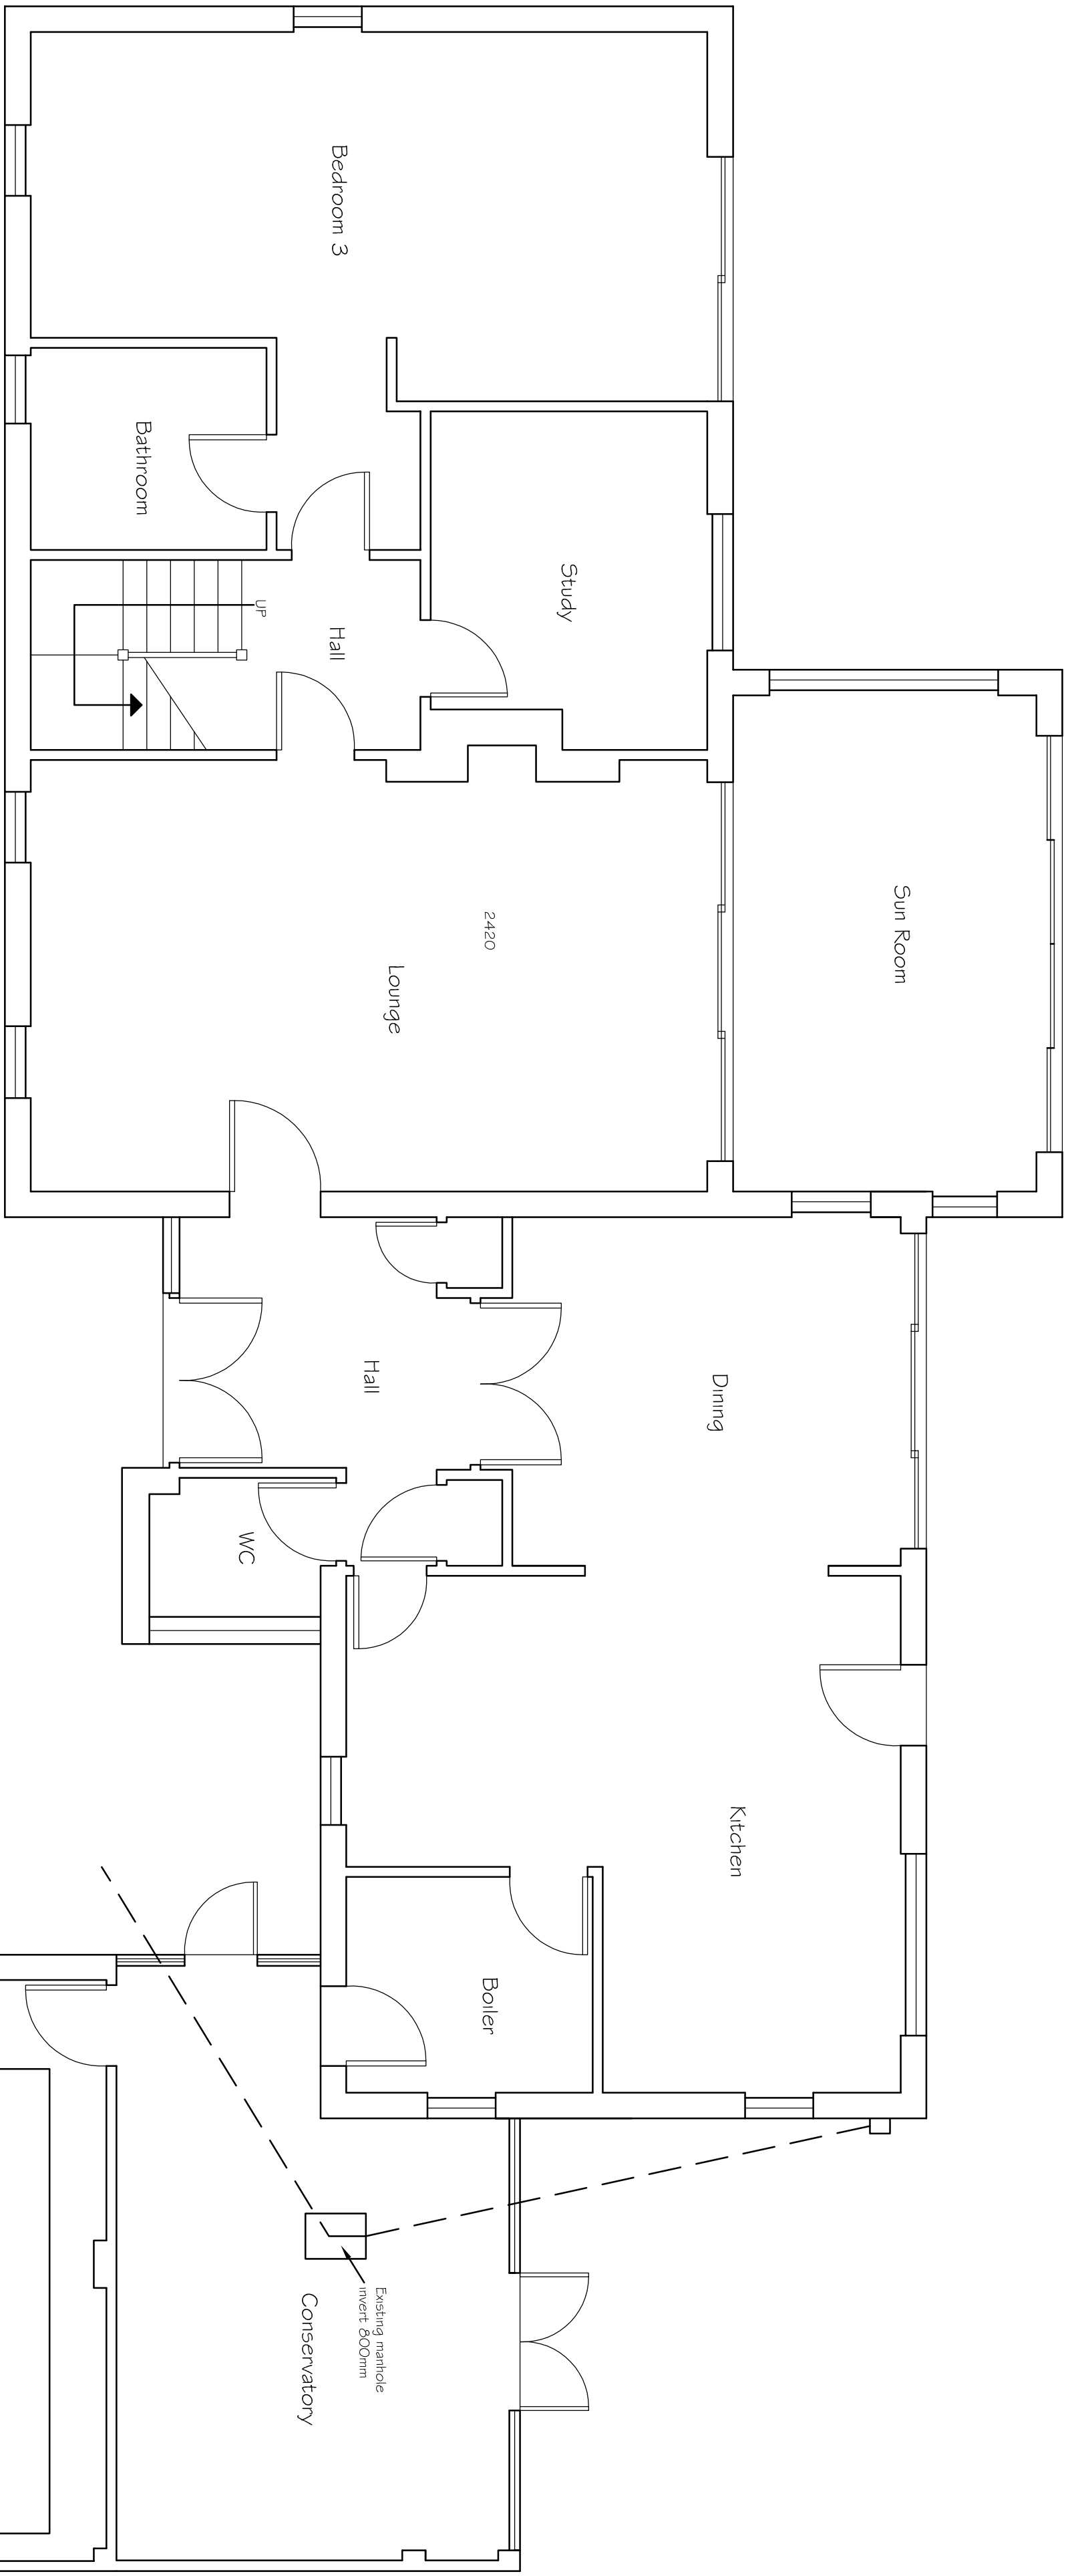


Proposed Ground Floor Plan

SCALE 1:50

Tony Rogers Building Consultants	
Address: 40 Dawn Crescent, Upper Beeding West Sussex, BN44 3WH	
Telephone: 01903 815225 Fax: 01903 815225	
Rev.	Revision Description:
Client:	Mr & Mrs A Morcombe
Address:	Farthings Brookside Road Kingston, West Sussex BN16 1SE
Project:	Proposed garage conversion and attached double garage
Scale:	1:50
Paper Size	A1
Date:	April 2017
Drawing No:	16/1171/07
Drawn By:	AWR
Revision:	