


EXISTING

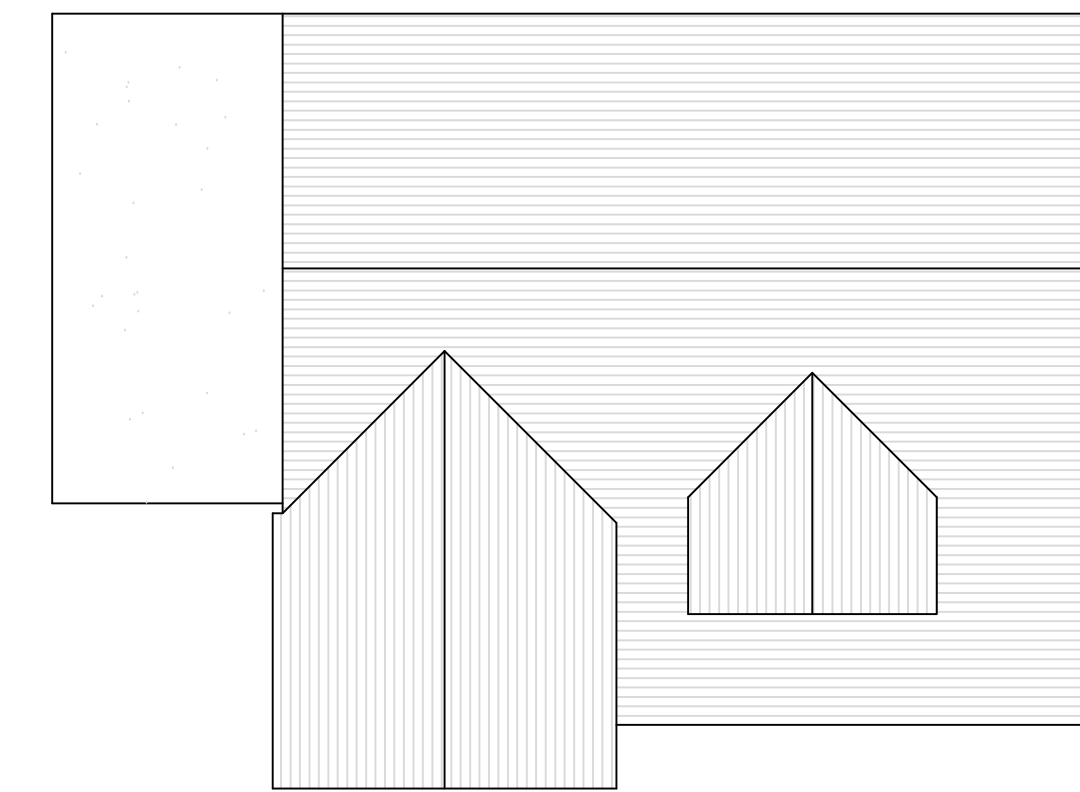


Roof Plan (1:100)




Site Location Plan (1:1250)



Rear Elevation (west)

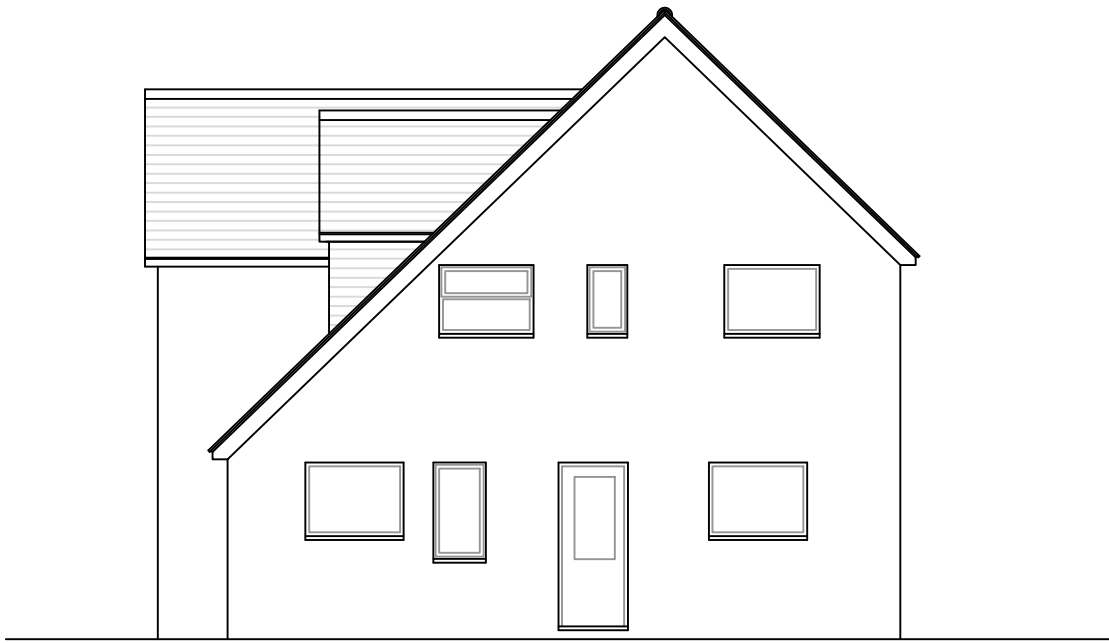


Side Elevation (north)

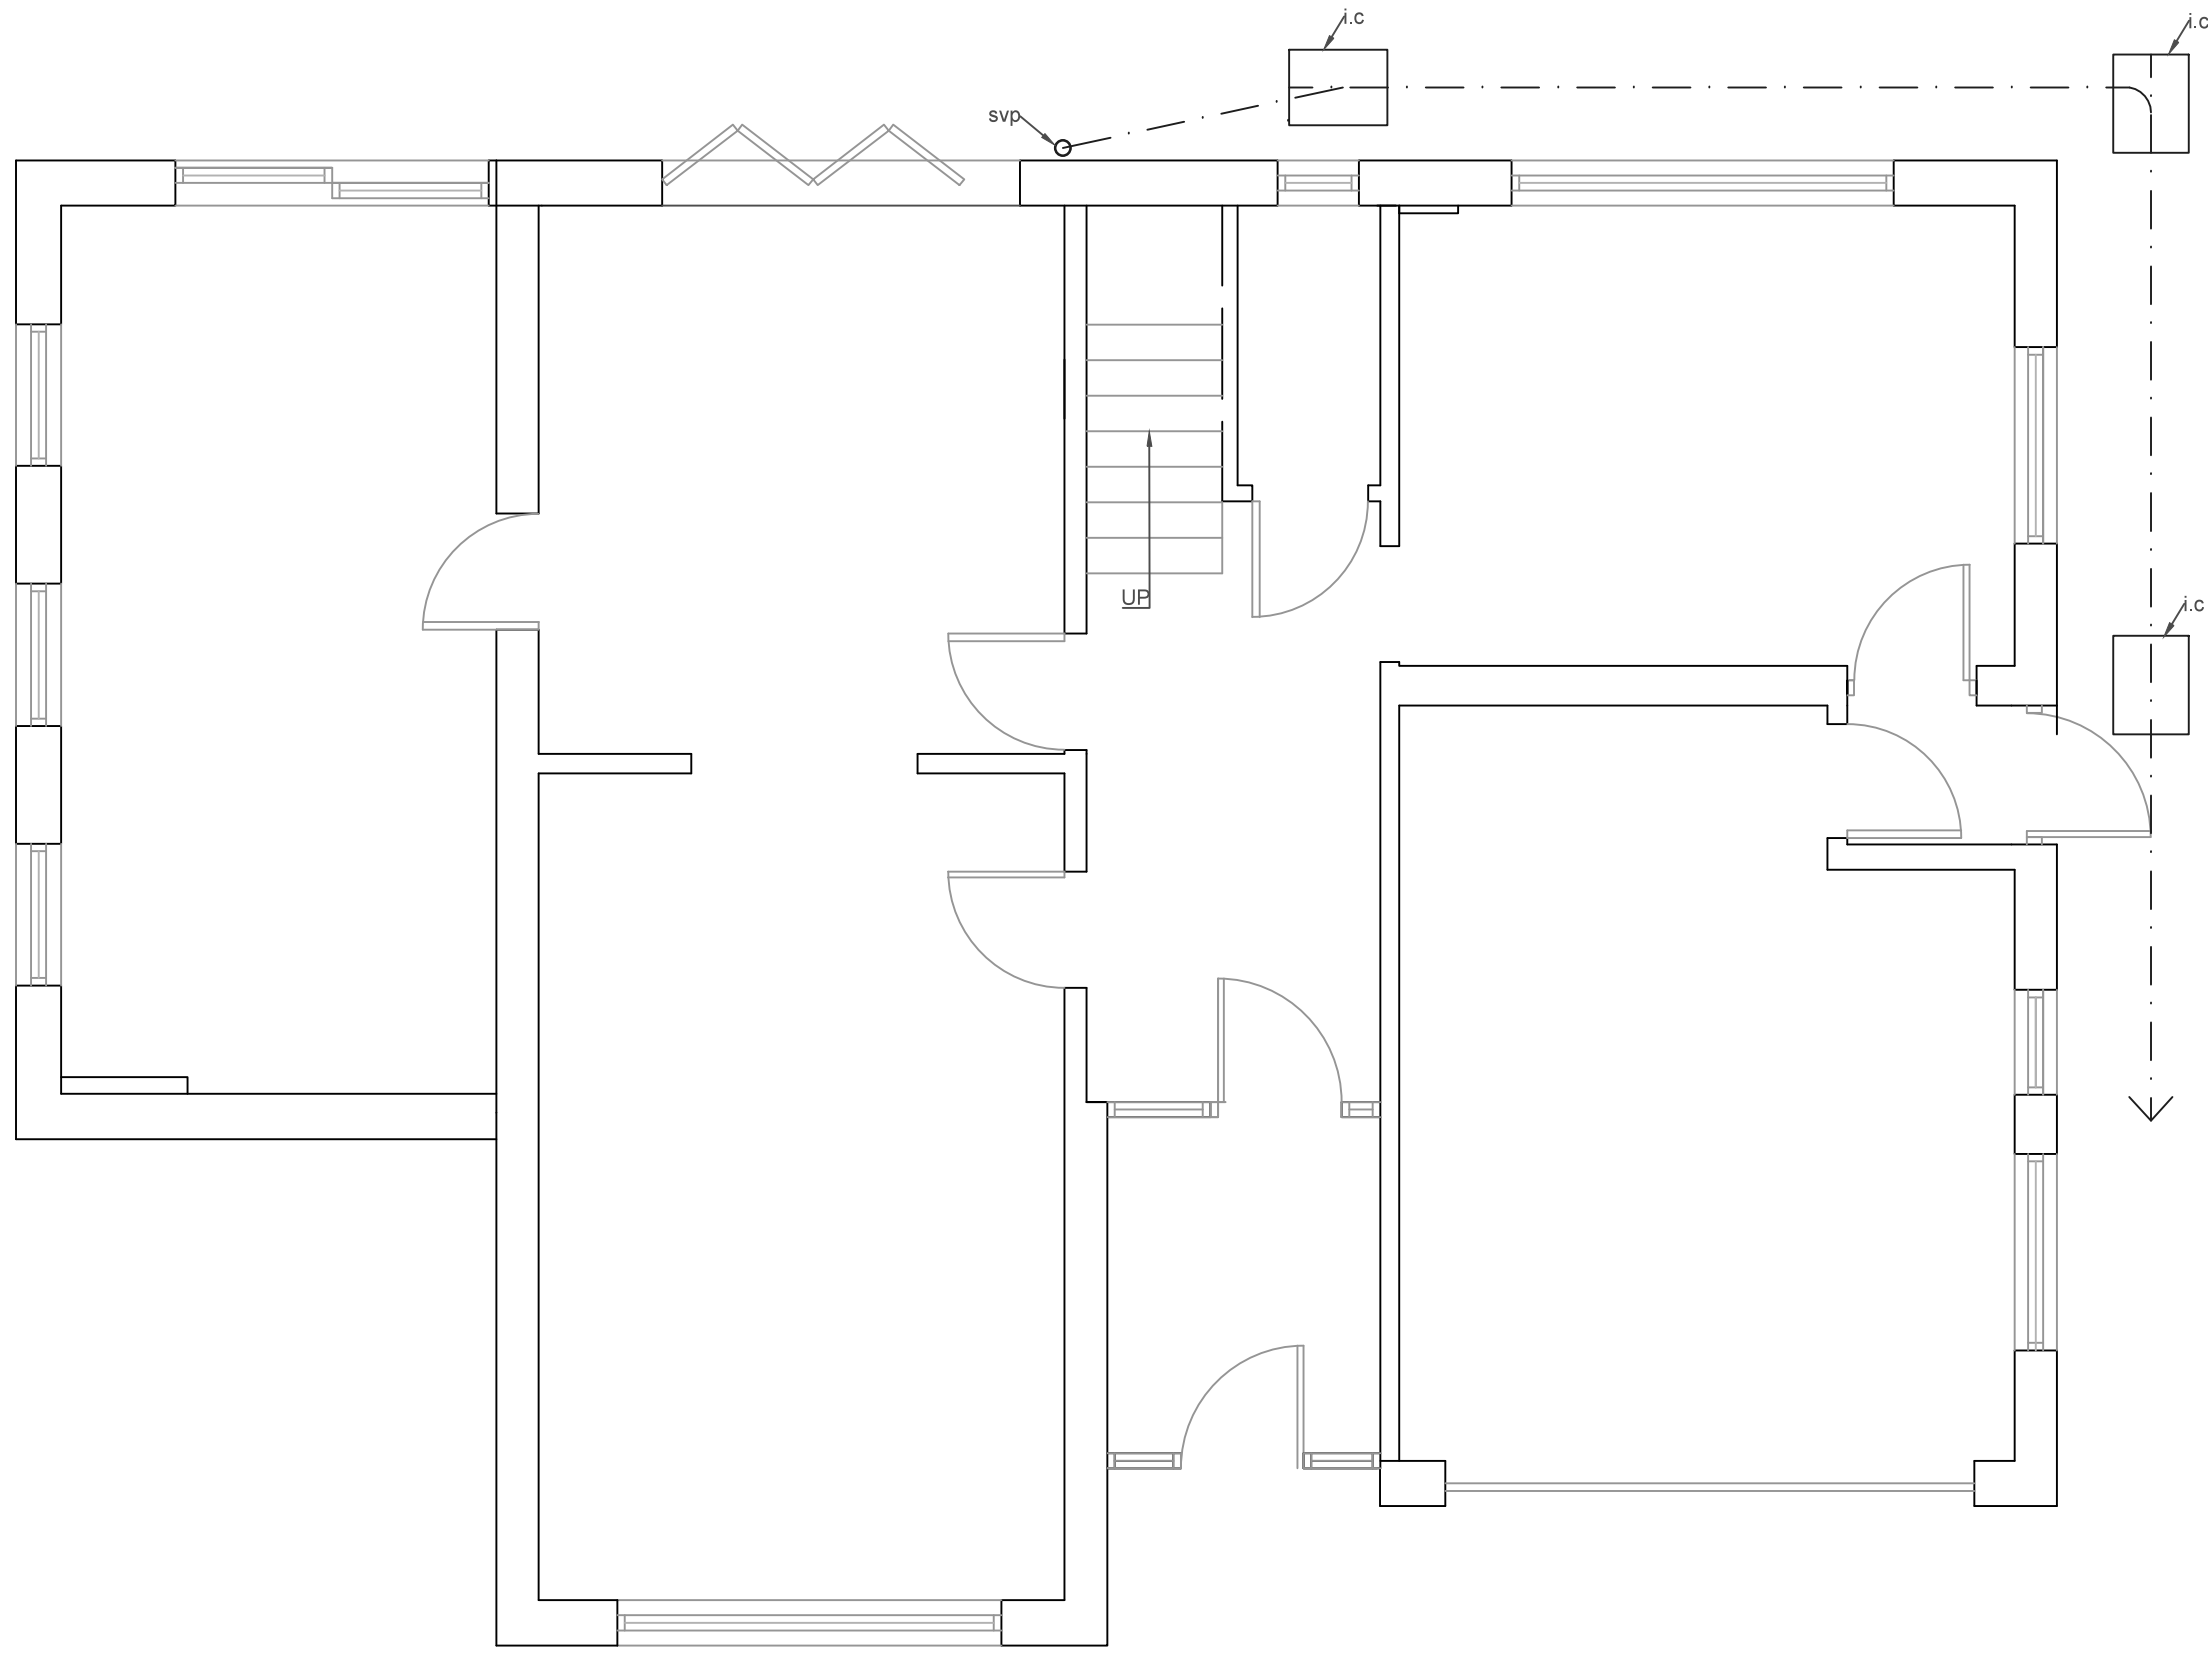

Ground Floor Plan

Plan (1:50)


PROPOSED

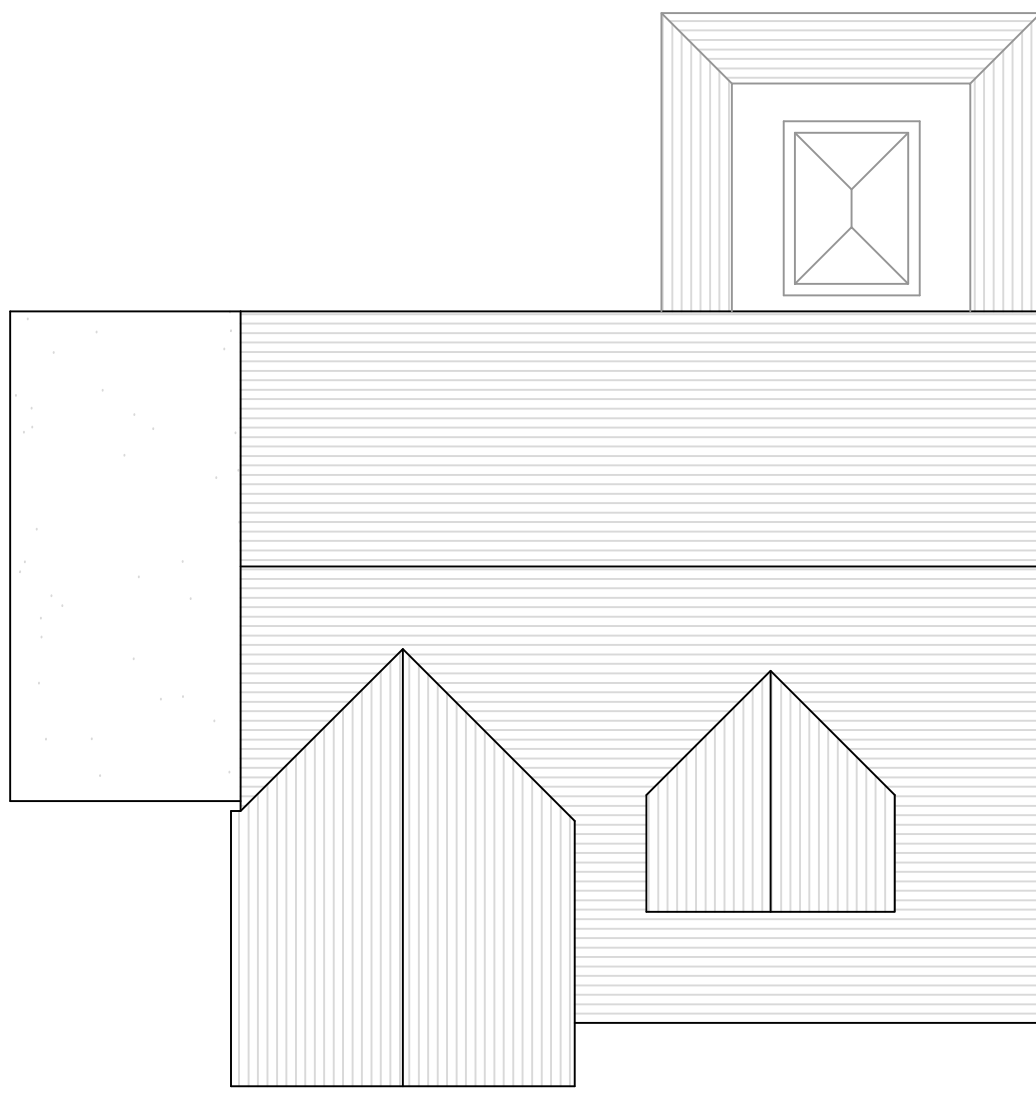

Roof Plan (1:100)




Rear Elevation (west)

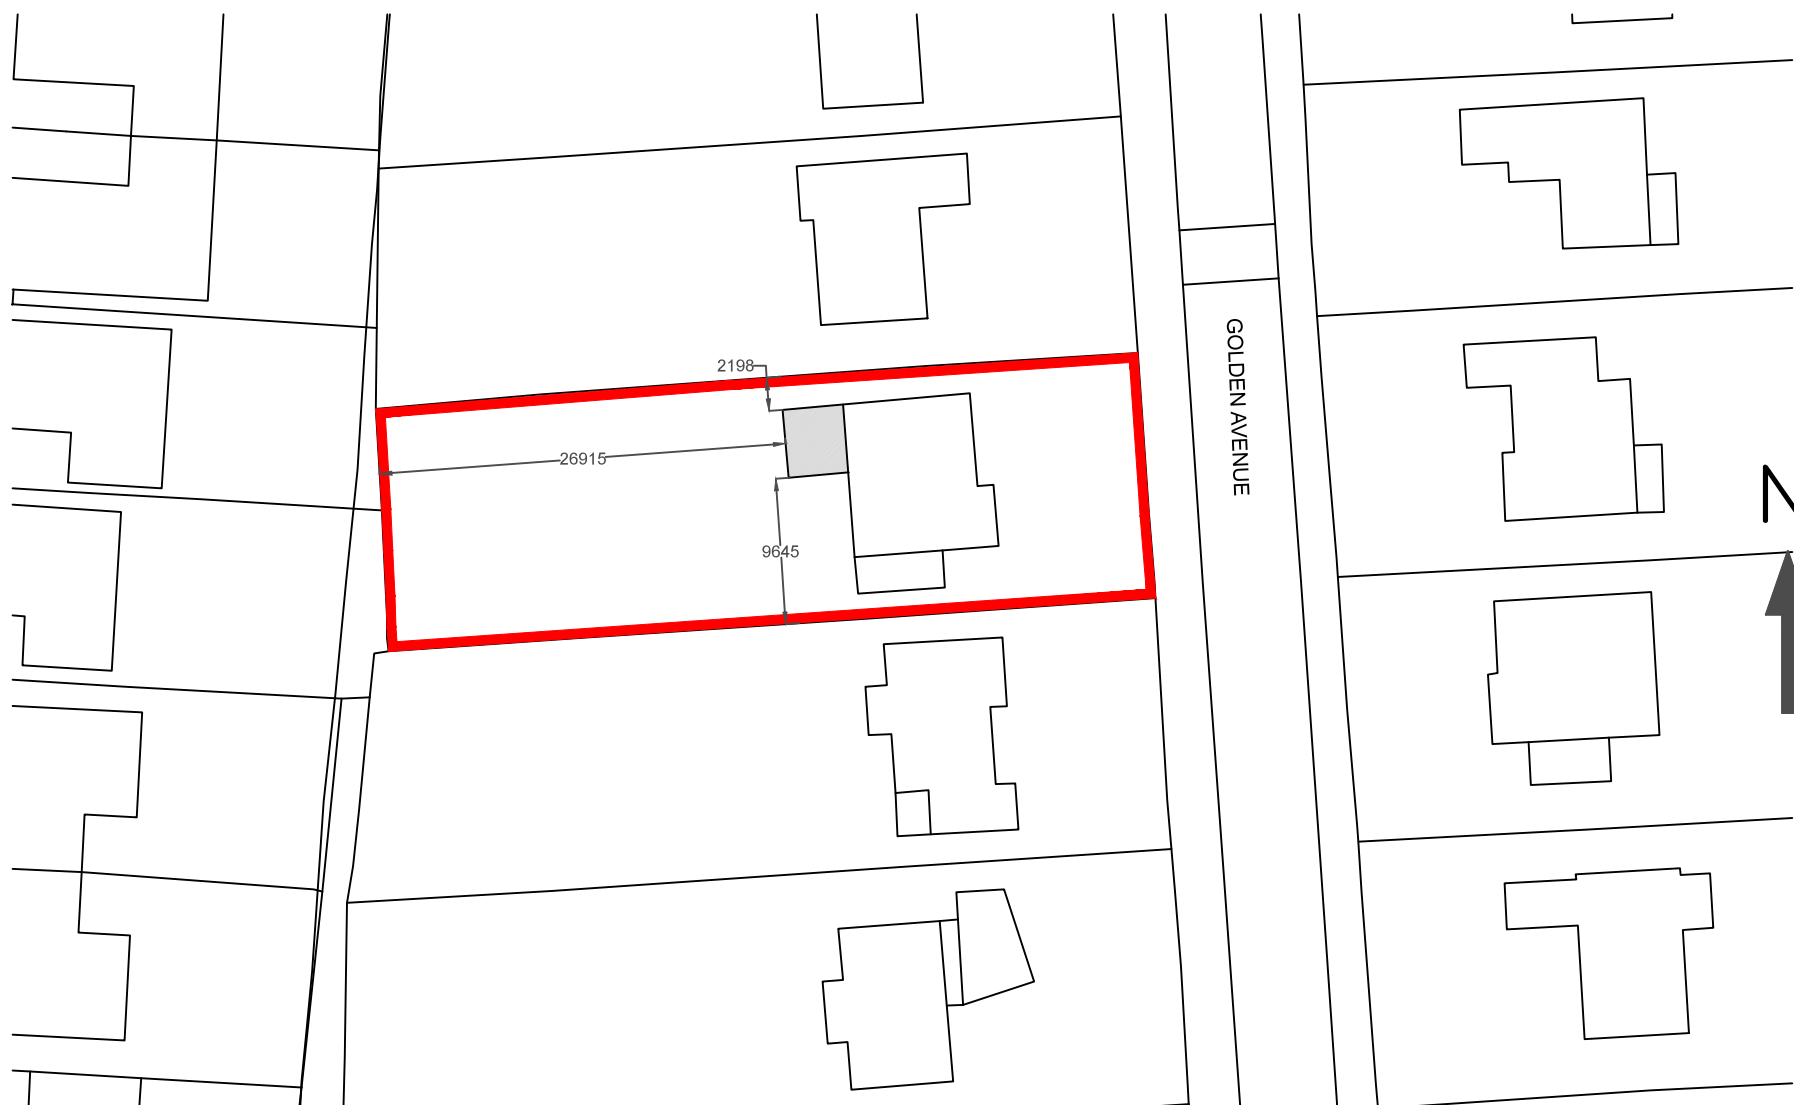


Site Block Plan (1:500)

Elevations (1:100)

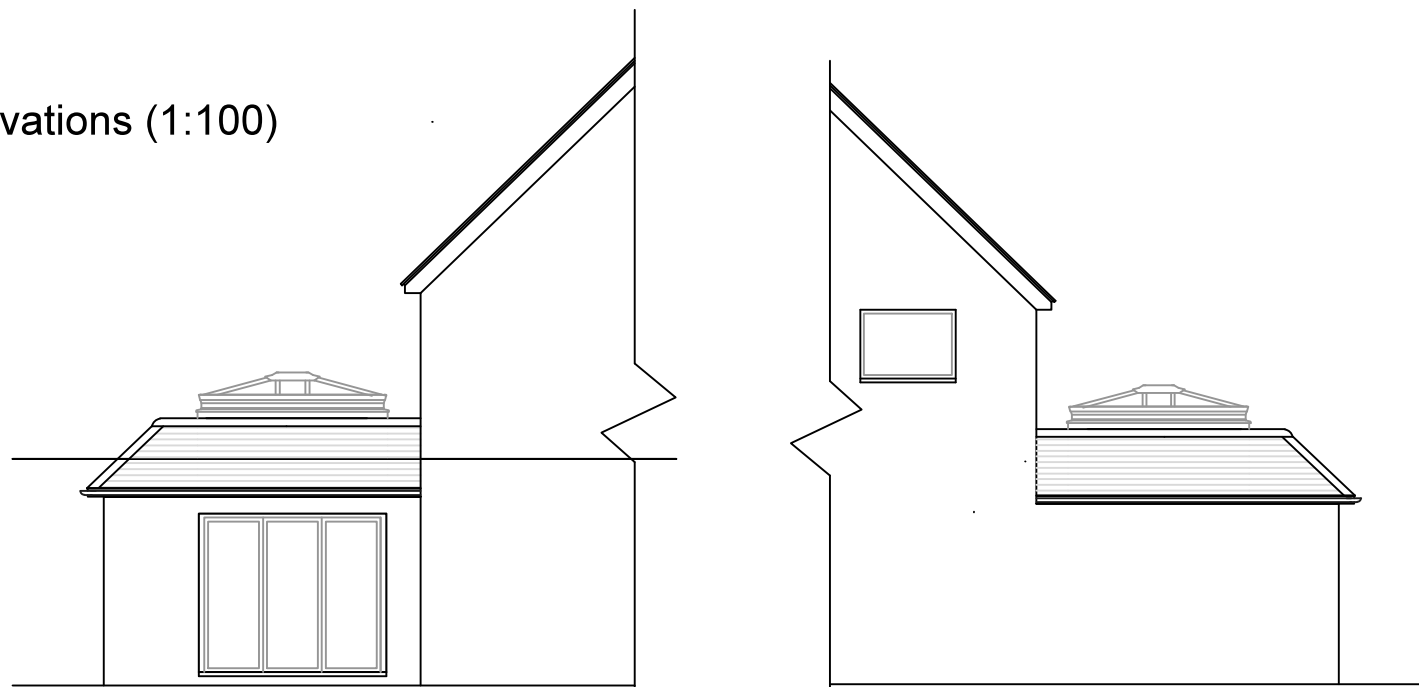

Side Elevation (south)

Side Elevation (north)

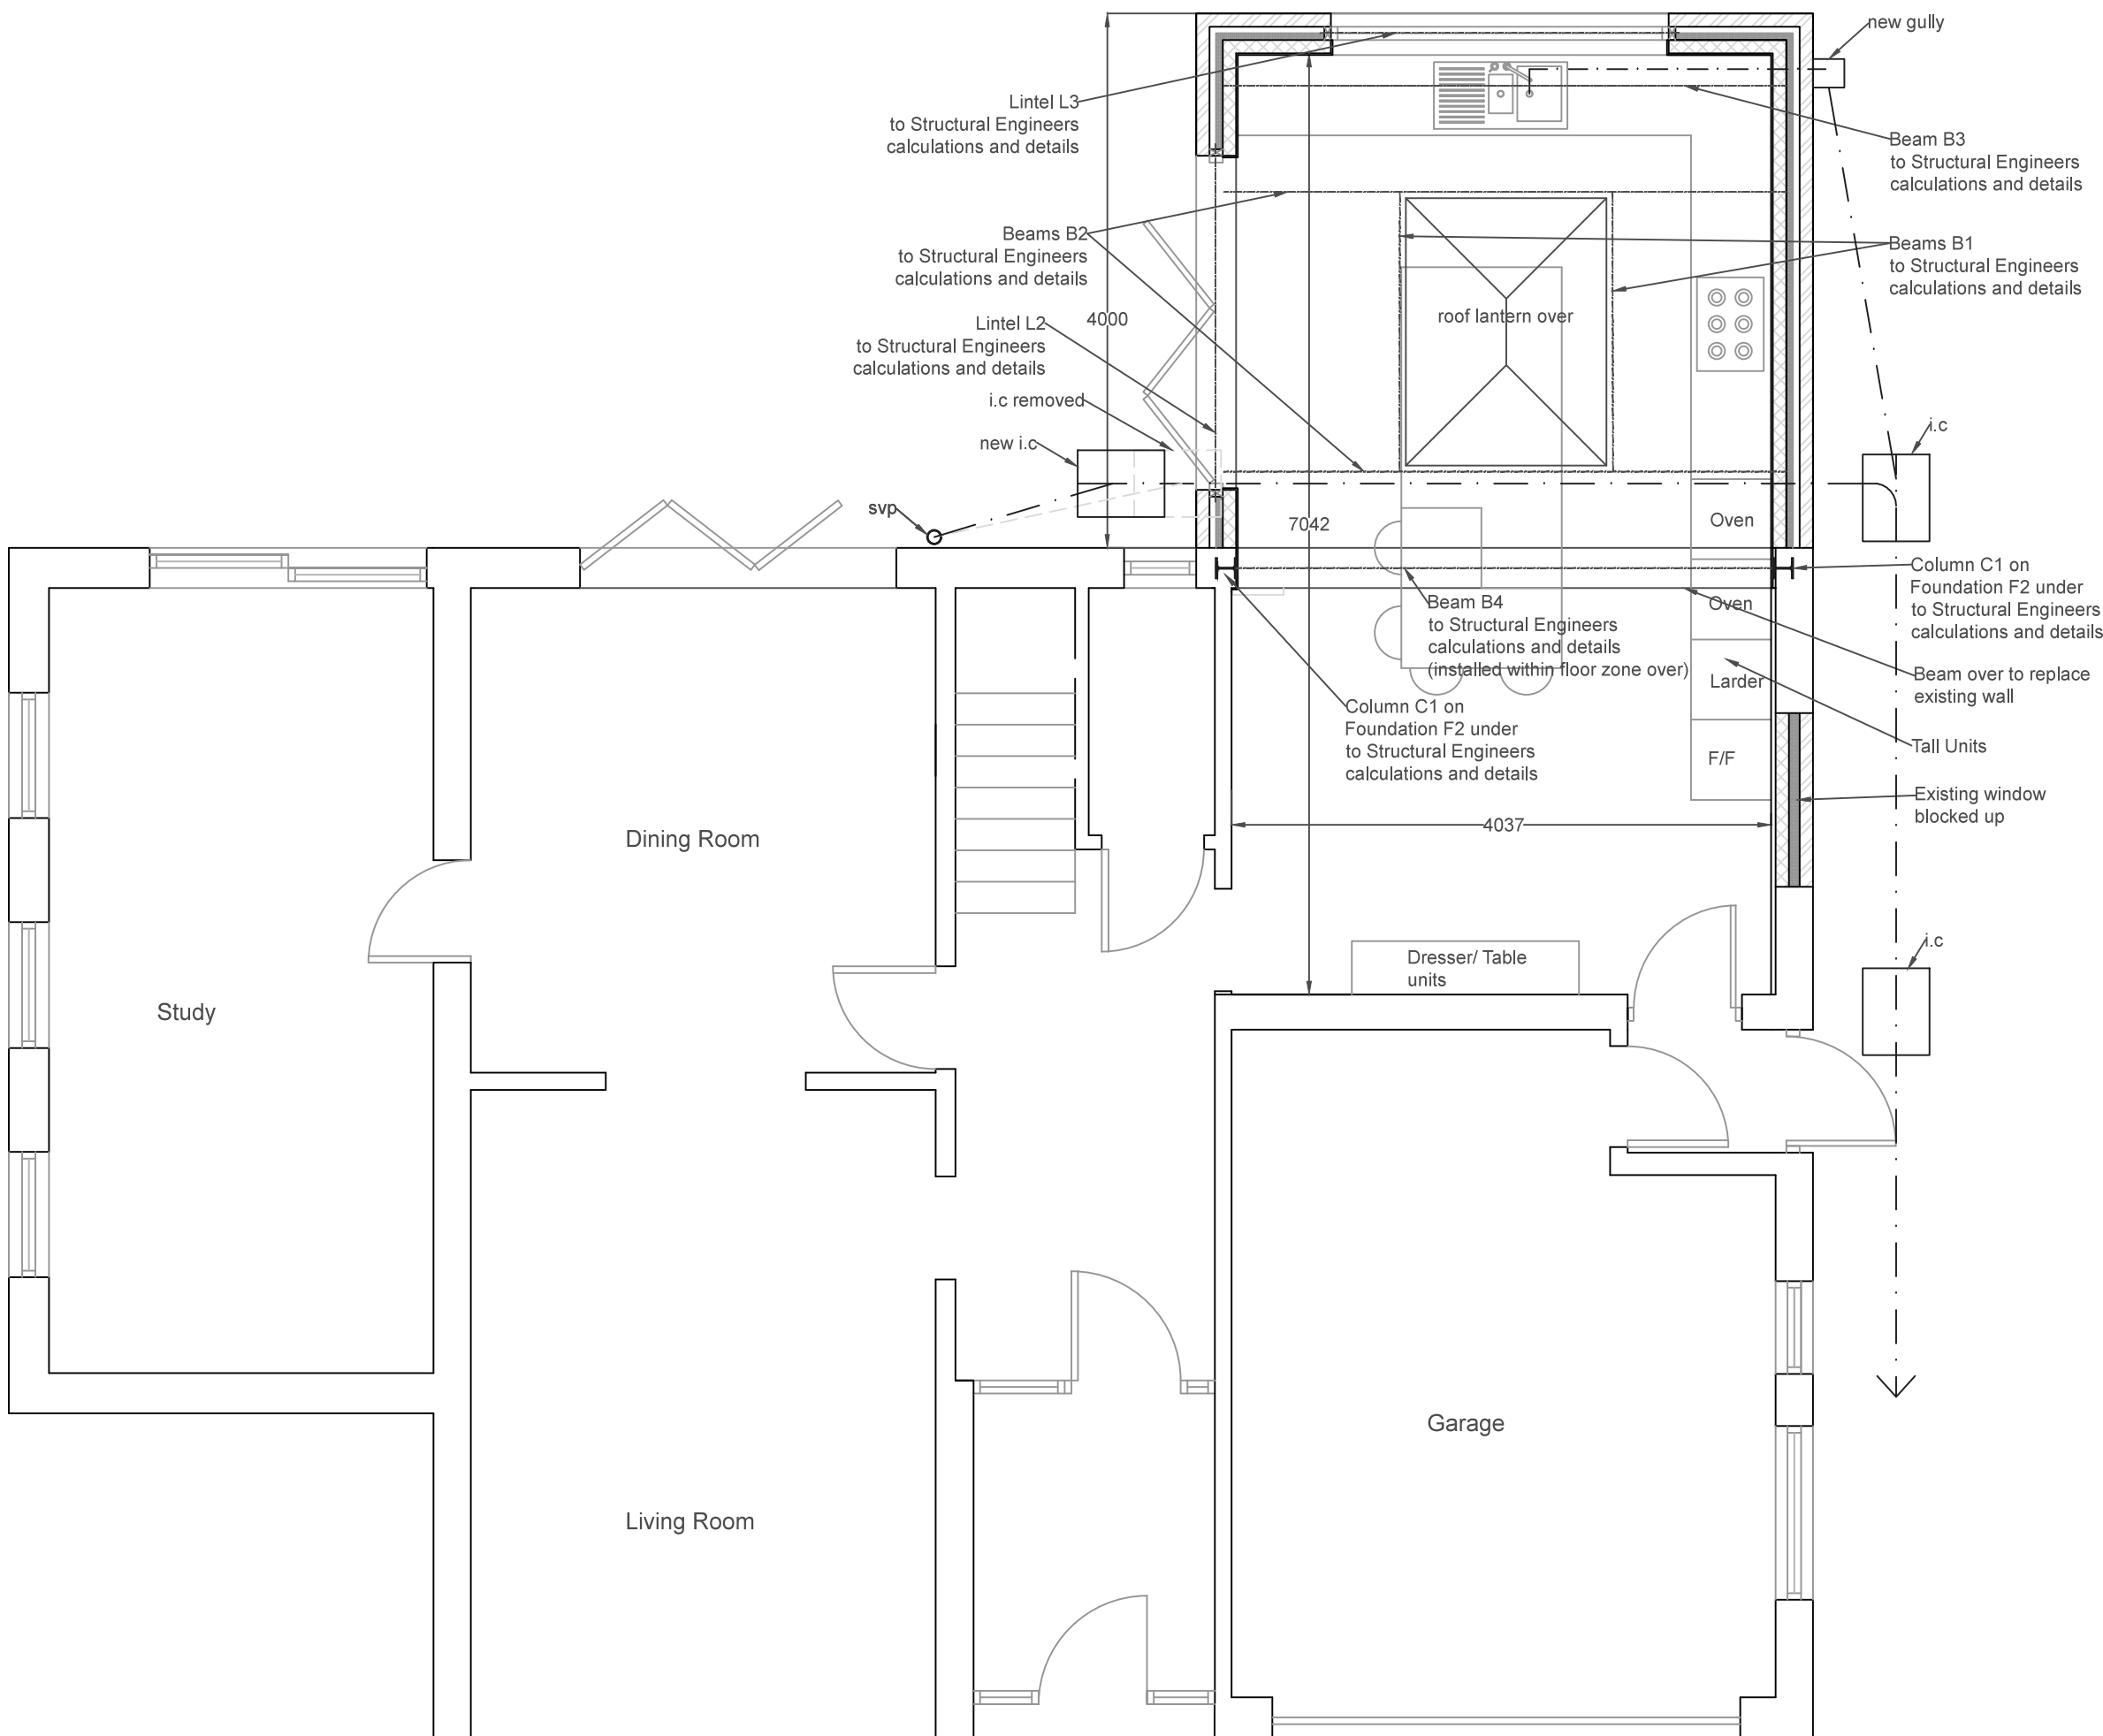

Ground Floor Plan

Plan (1:50)

THE SITE / EXISTING BUILDINGS

Existing Buildings on/adjacent to the Site As Block Plan

Existing Mains/Services

Existing Trees

Risks to Health and Safety

Demolitions

British Standards

Local Authority

Building Regulations

Blocking Up

New Openings

Existing Structures

Internal Finishes

Water for the Works

Power for the Works

This drawing is the property of Inspired Design Studio Limited and must not be copied, reproduced or passed to a third party without their permission.

The Contractor is to verify all dimensions, alignment, levels and datums prior to commencement of work. Any discrepancies must be reported immediately to Inspired Design Studio Ltd for review.

Variations and modifications to the work shown on these drawings are not to be carried out without the prior approval from Inspired Design Studio Ltd

Revisions

Rev Description By

a Building Regulations LW

All dimensions to be checked on site prior to commencement of work, except for planning purposes. This drawing is the copyright of Inspired Design Studio Ltd. and may not be copied, altered or reproduced in any way without written authority.

Client: Mr & Mrs Page

Project Address: 54 Golden Avenue East Preston West Sussex BN16 1QX

Drawing Title: Existing & Proposed Plans, Elevations, Roof Plans, Site Location Plan and Site Block Plan

Drawing Number: 1047.101.a

Scale: As stated printed @ A1

Date: 30.10.2017