






Scale Bar 1:100

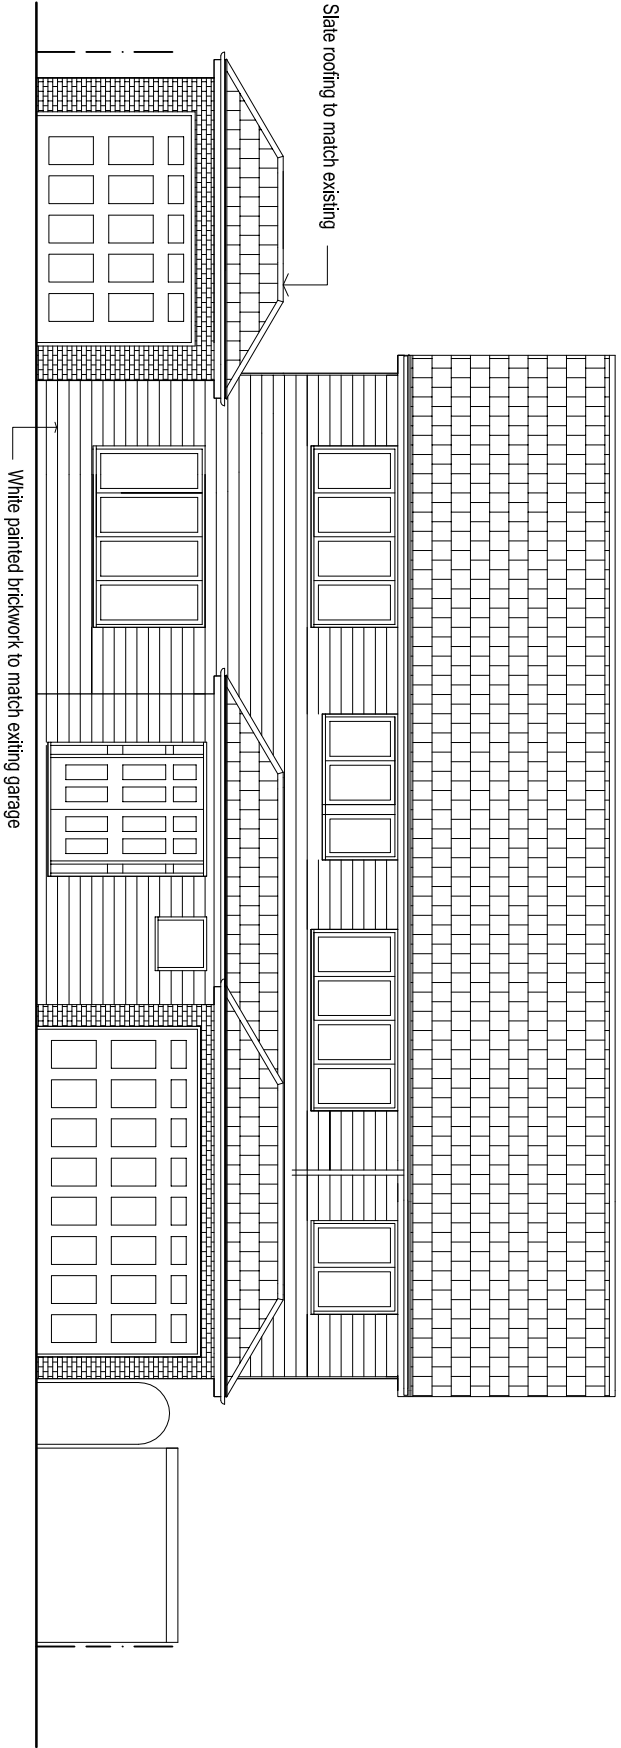


PROPOSED NORTHEAST ELEVATION 1:100

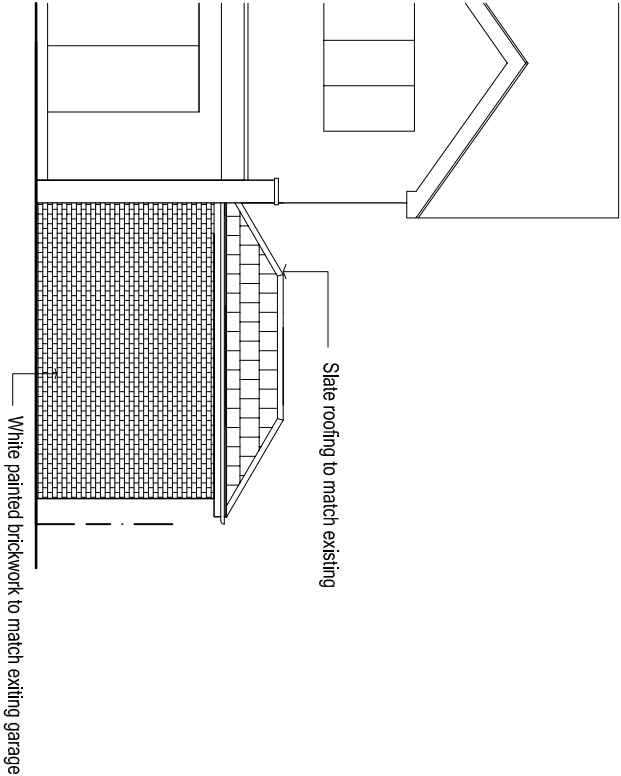

PROPOSED SOUTHWEST ELEVATION 1:100

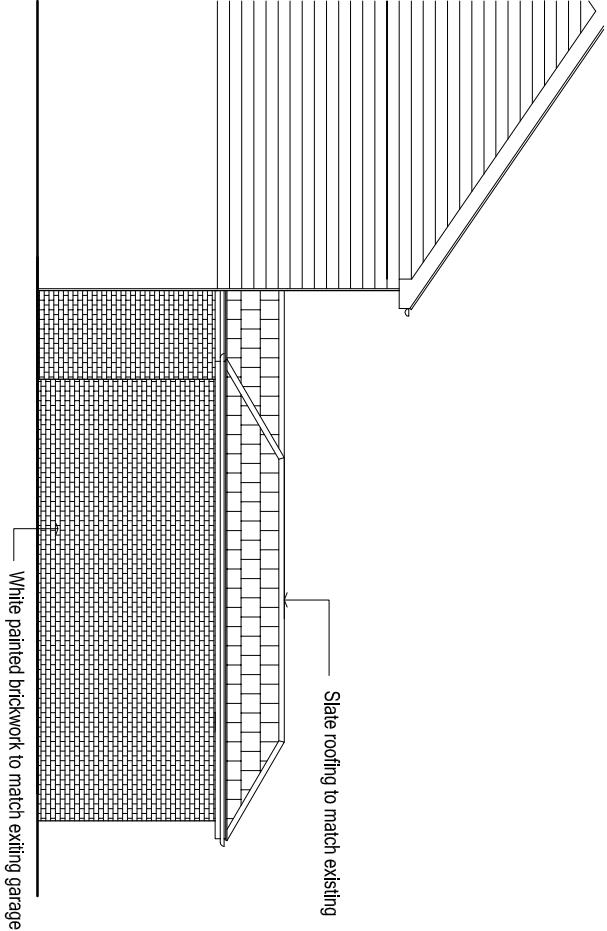

PROPOSED SOUTHEAST ELEVATION 1:100

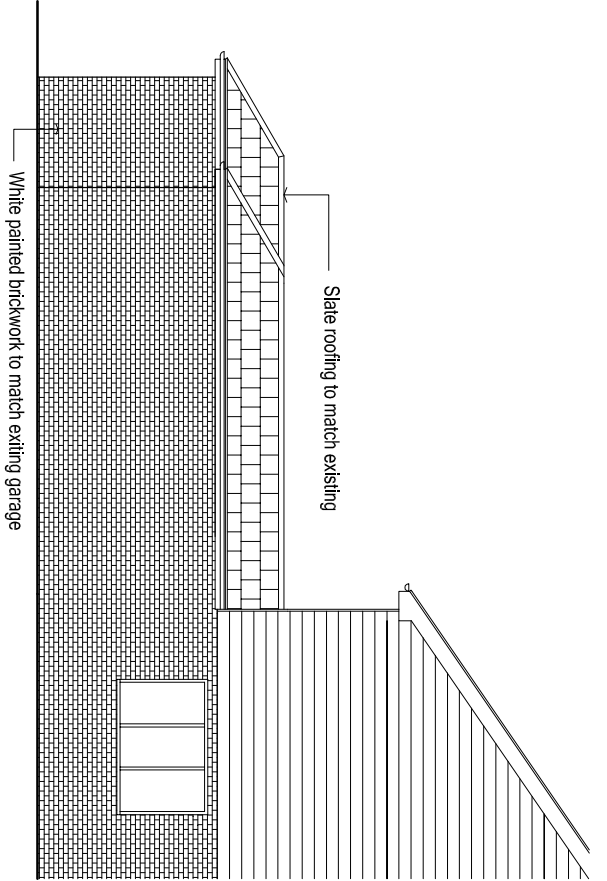

PROPOSED NORTHWEST ELEVATION 1:100

ARW Design	DRAWING TITLE: PROPOSED ELEVATIONS PROJECT: PROPOSED DETACHED GARAGE TO FRONT		LOCATION: 96, GOLDEN AVENUE, EAST PRESTON CLIENT: P. DEEDMAN		SCALE: AS NOTED @ paper size A3 DATE: MARCH 2020		DRAWING NO: 5015/1