






Scale Bar 1:100

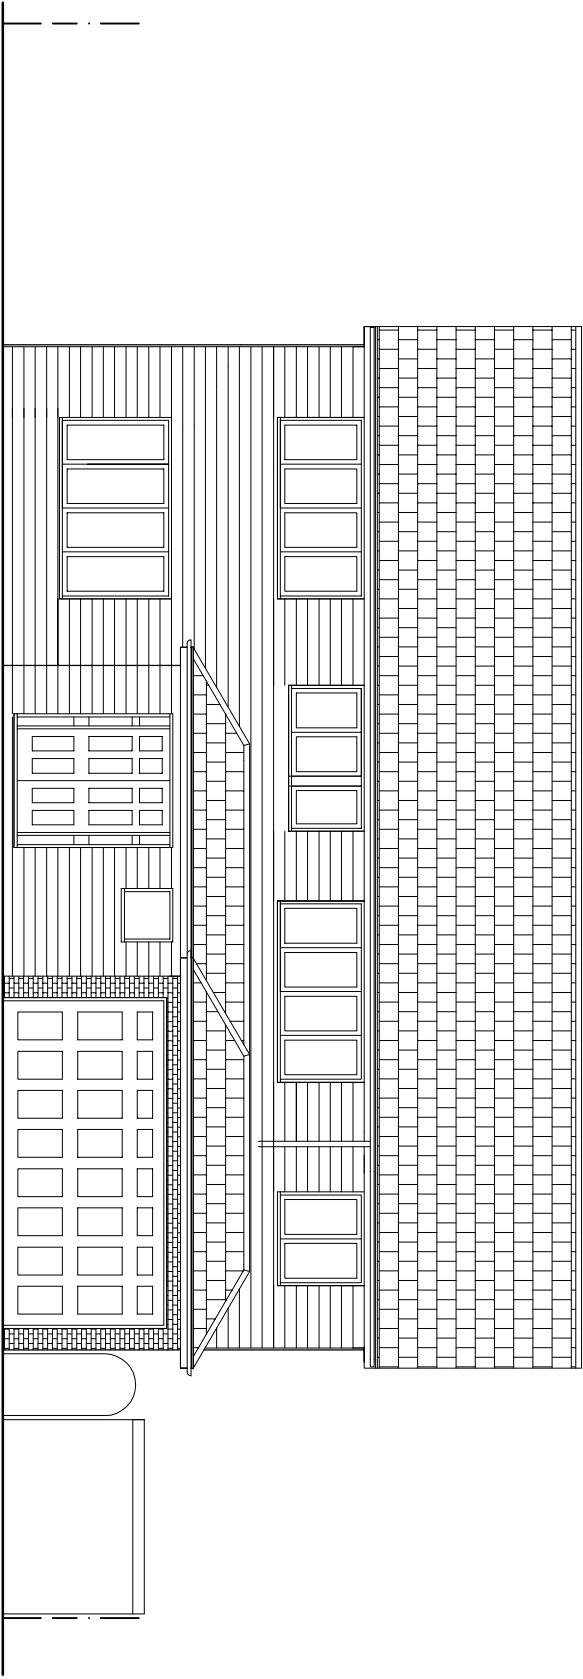


EXISTING NORTHEAST ELEVATION 1:100

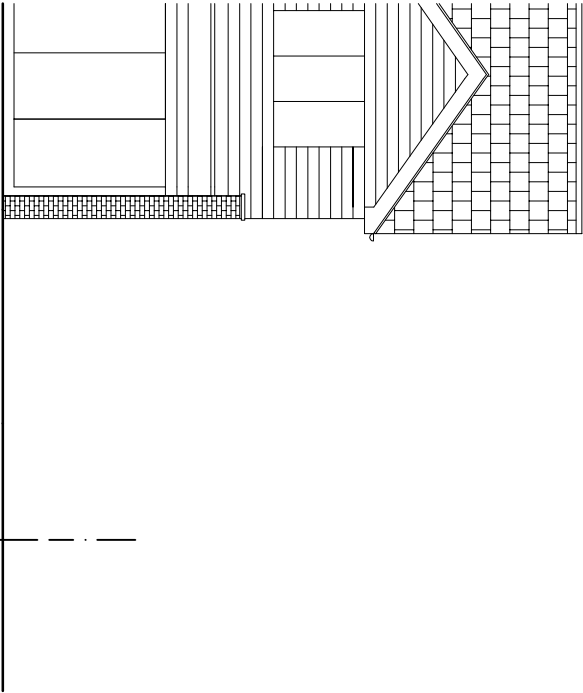

EXISTING SOUTHWEST ELEVATION 1:100

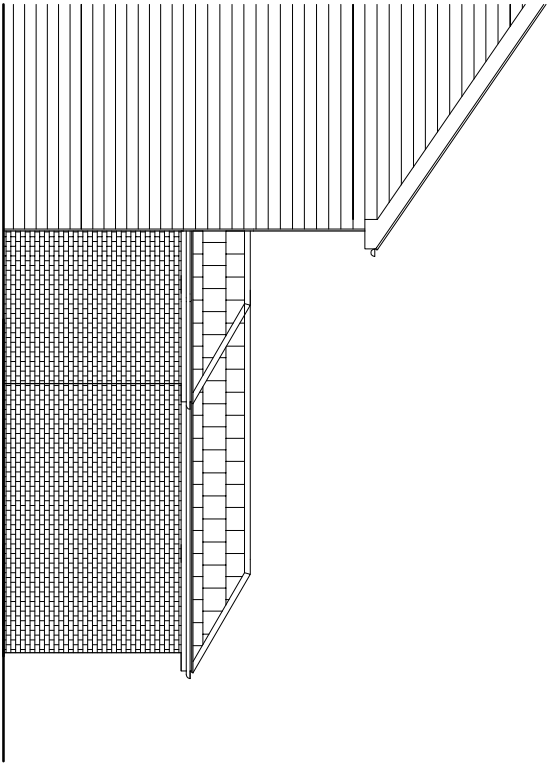

EXISTING SOUTHEAST ELEVATION 1:100

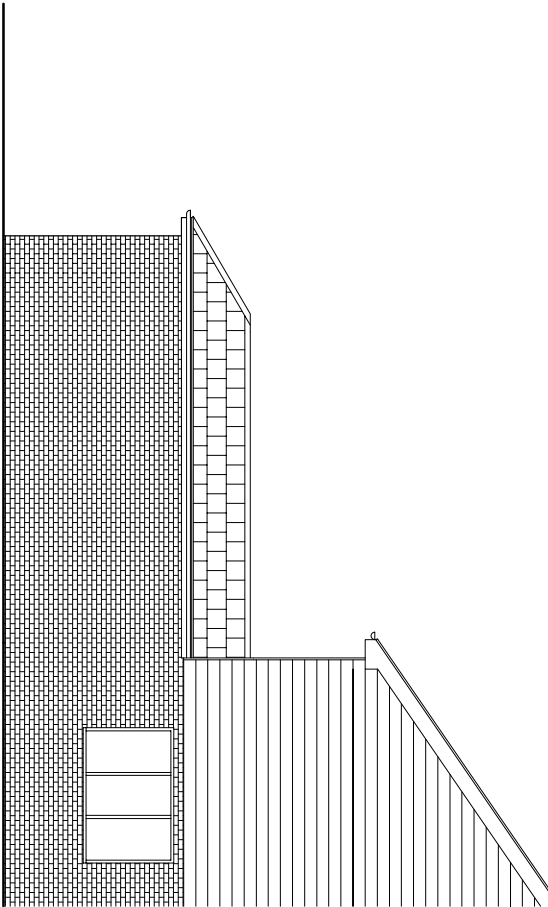

EXISTING NORTHWEST ELEVATION 1:100

ARW Design	DRAWING TITLE: EXISTING ELEVATIONS PROJECT: PROPOSED DETACHED GARAGE TO FRONT	LOCATION: 96, GOLDEN AVENUE, EAST PRESTON CLIENT: P. DEEMAN	SCALE: AS NOTED @ paper size A3 DATE: MARCH 2020 DRAWN: ARW	DRAWING NO: 5015/4 REVISION:
------------	---	---	---	---