





Scale Bar 1:50

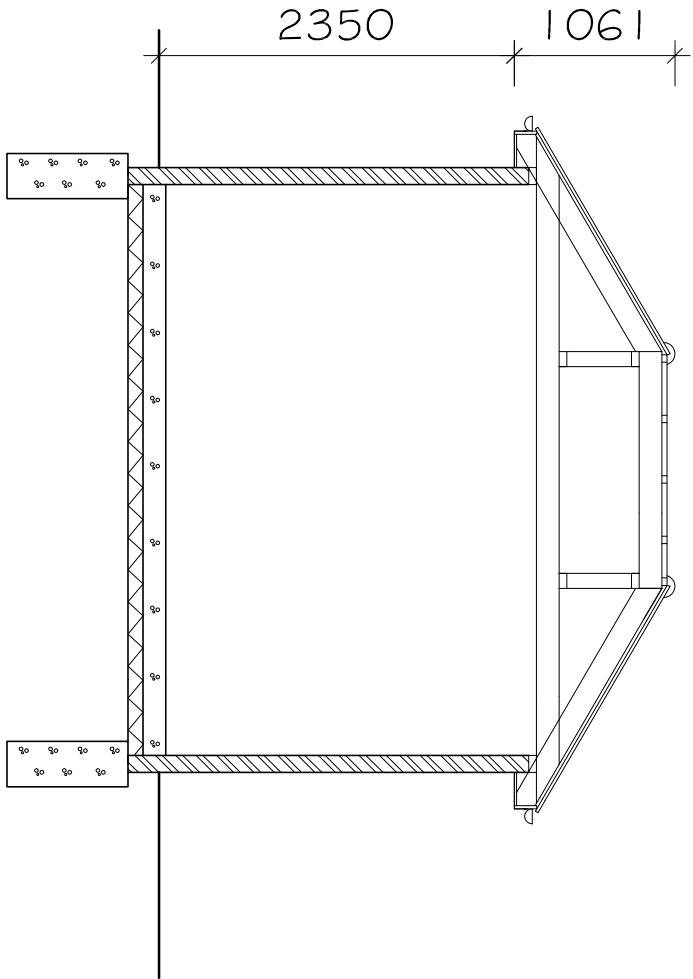

SECTION 1:50

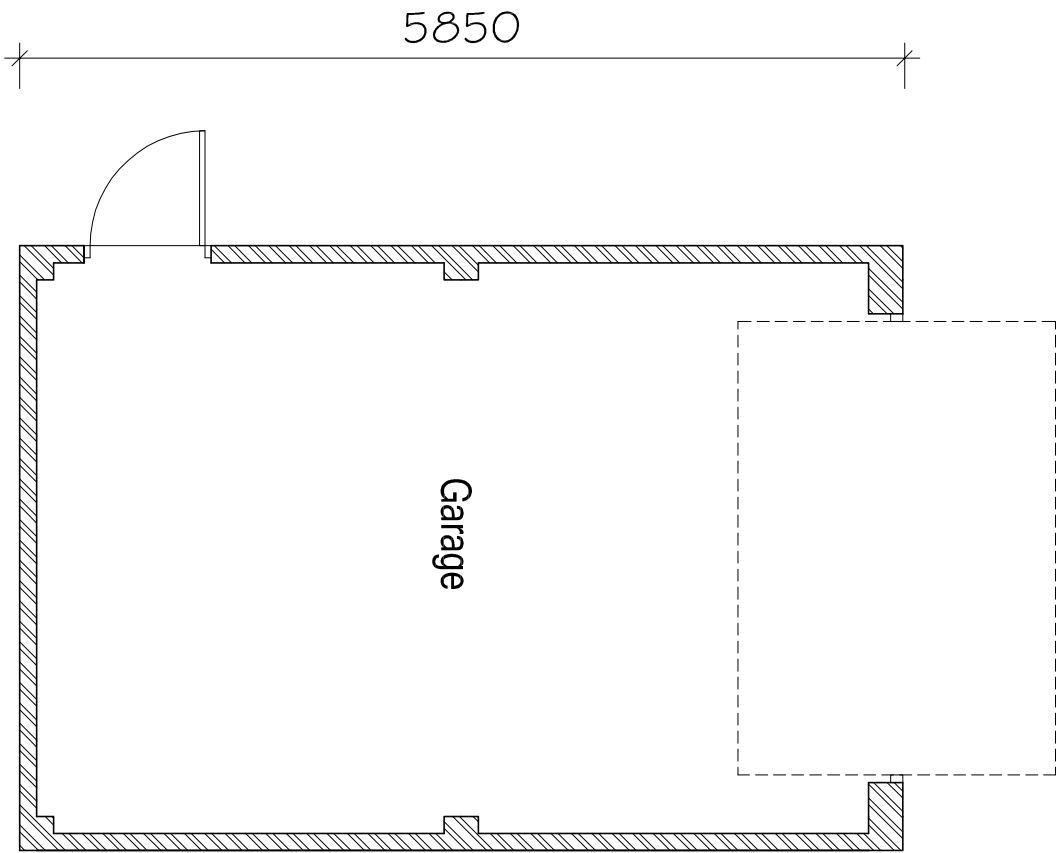

SECTION 1:50

ARW Design	DRAWING TITLE: FLOOR PLAN & SECTION PROJECT: PROPOSED DETACHED GARAGE TO FRONT	LOCATION: 96, GOLDEN AVENUE, EAST PRESTON CLIENT: P. DEEMAN	SCALE: AS NOTED @ paper size A3 DATE: MARCH 2020 DRAWN: ARW	DRAWING NO: 5015/2 REVISION: a
------------	---	--	---	---