


GOLDEN AVENUE

Tree ref T1 Willow in process of phased removal

1500 high block wall to north boundary

existing shed to be removed

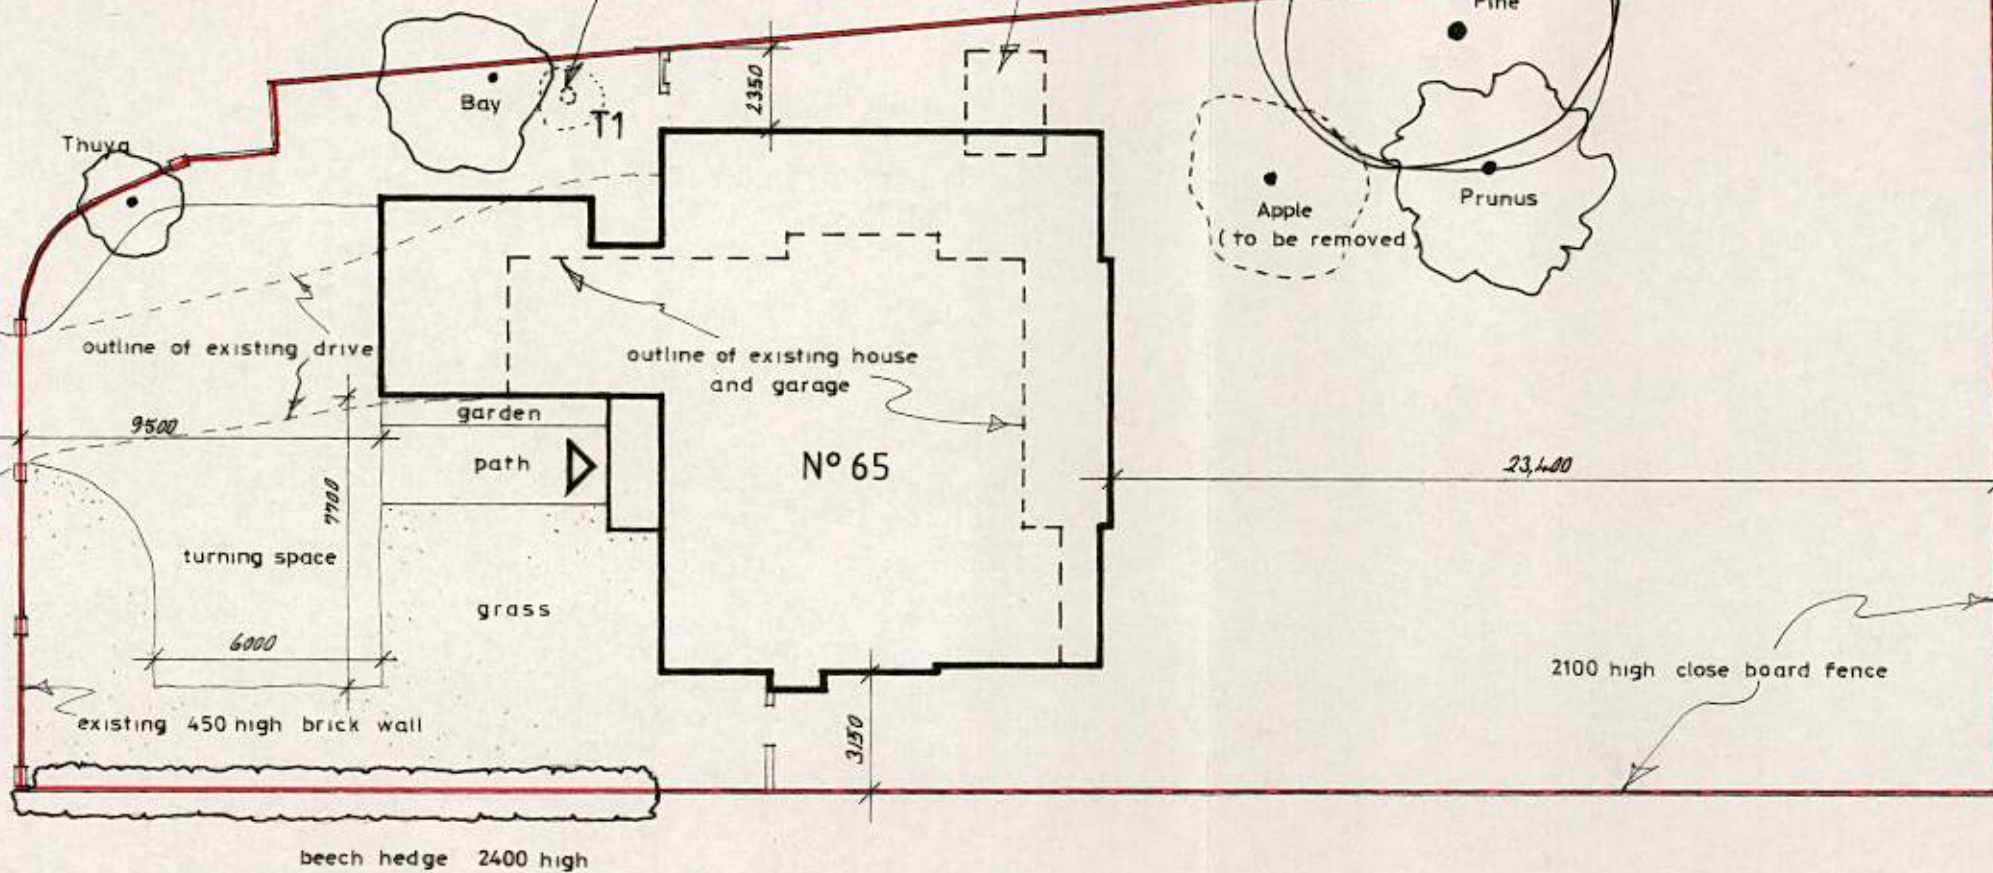

NOTES:

A 3/3/12 Planning Application

Date Revisions

Client

Mr and Mrs I. Howard

Job Title

65 GOLDEN AVENUE
EAST PRESTON

Drawing Title

SITE PLAN

Scale

1:200

Date

August 2012

Drawn by

Dwg No.

081183 / SP/6

Rev

A