


NOTES
All dimensions must be checked on site and not scaled from this drawing.
(except for Planning purposes)

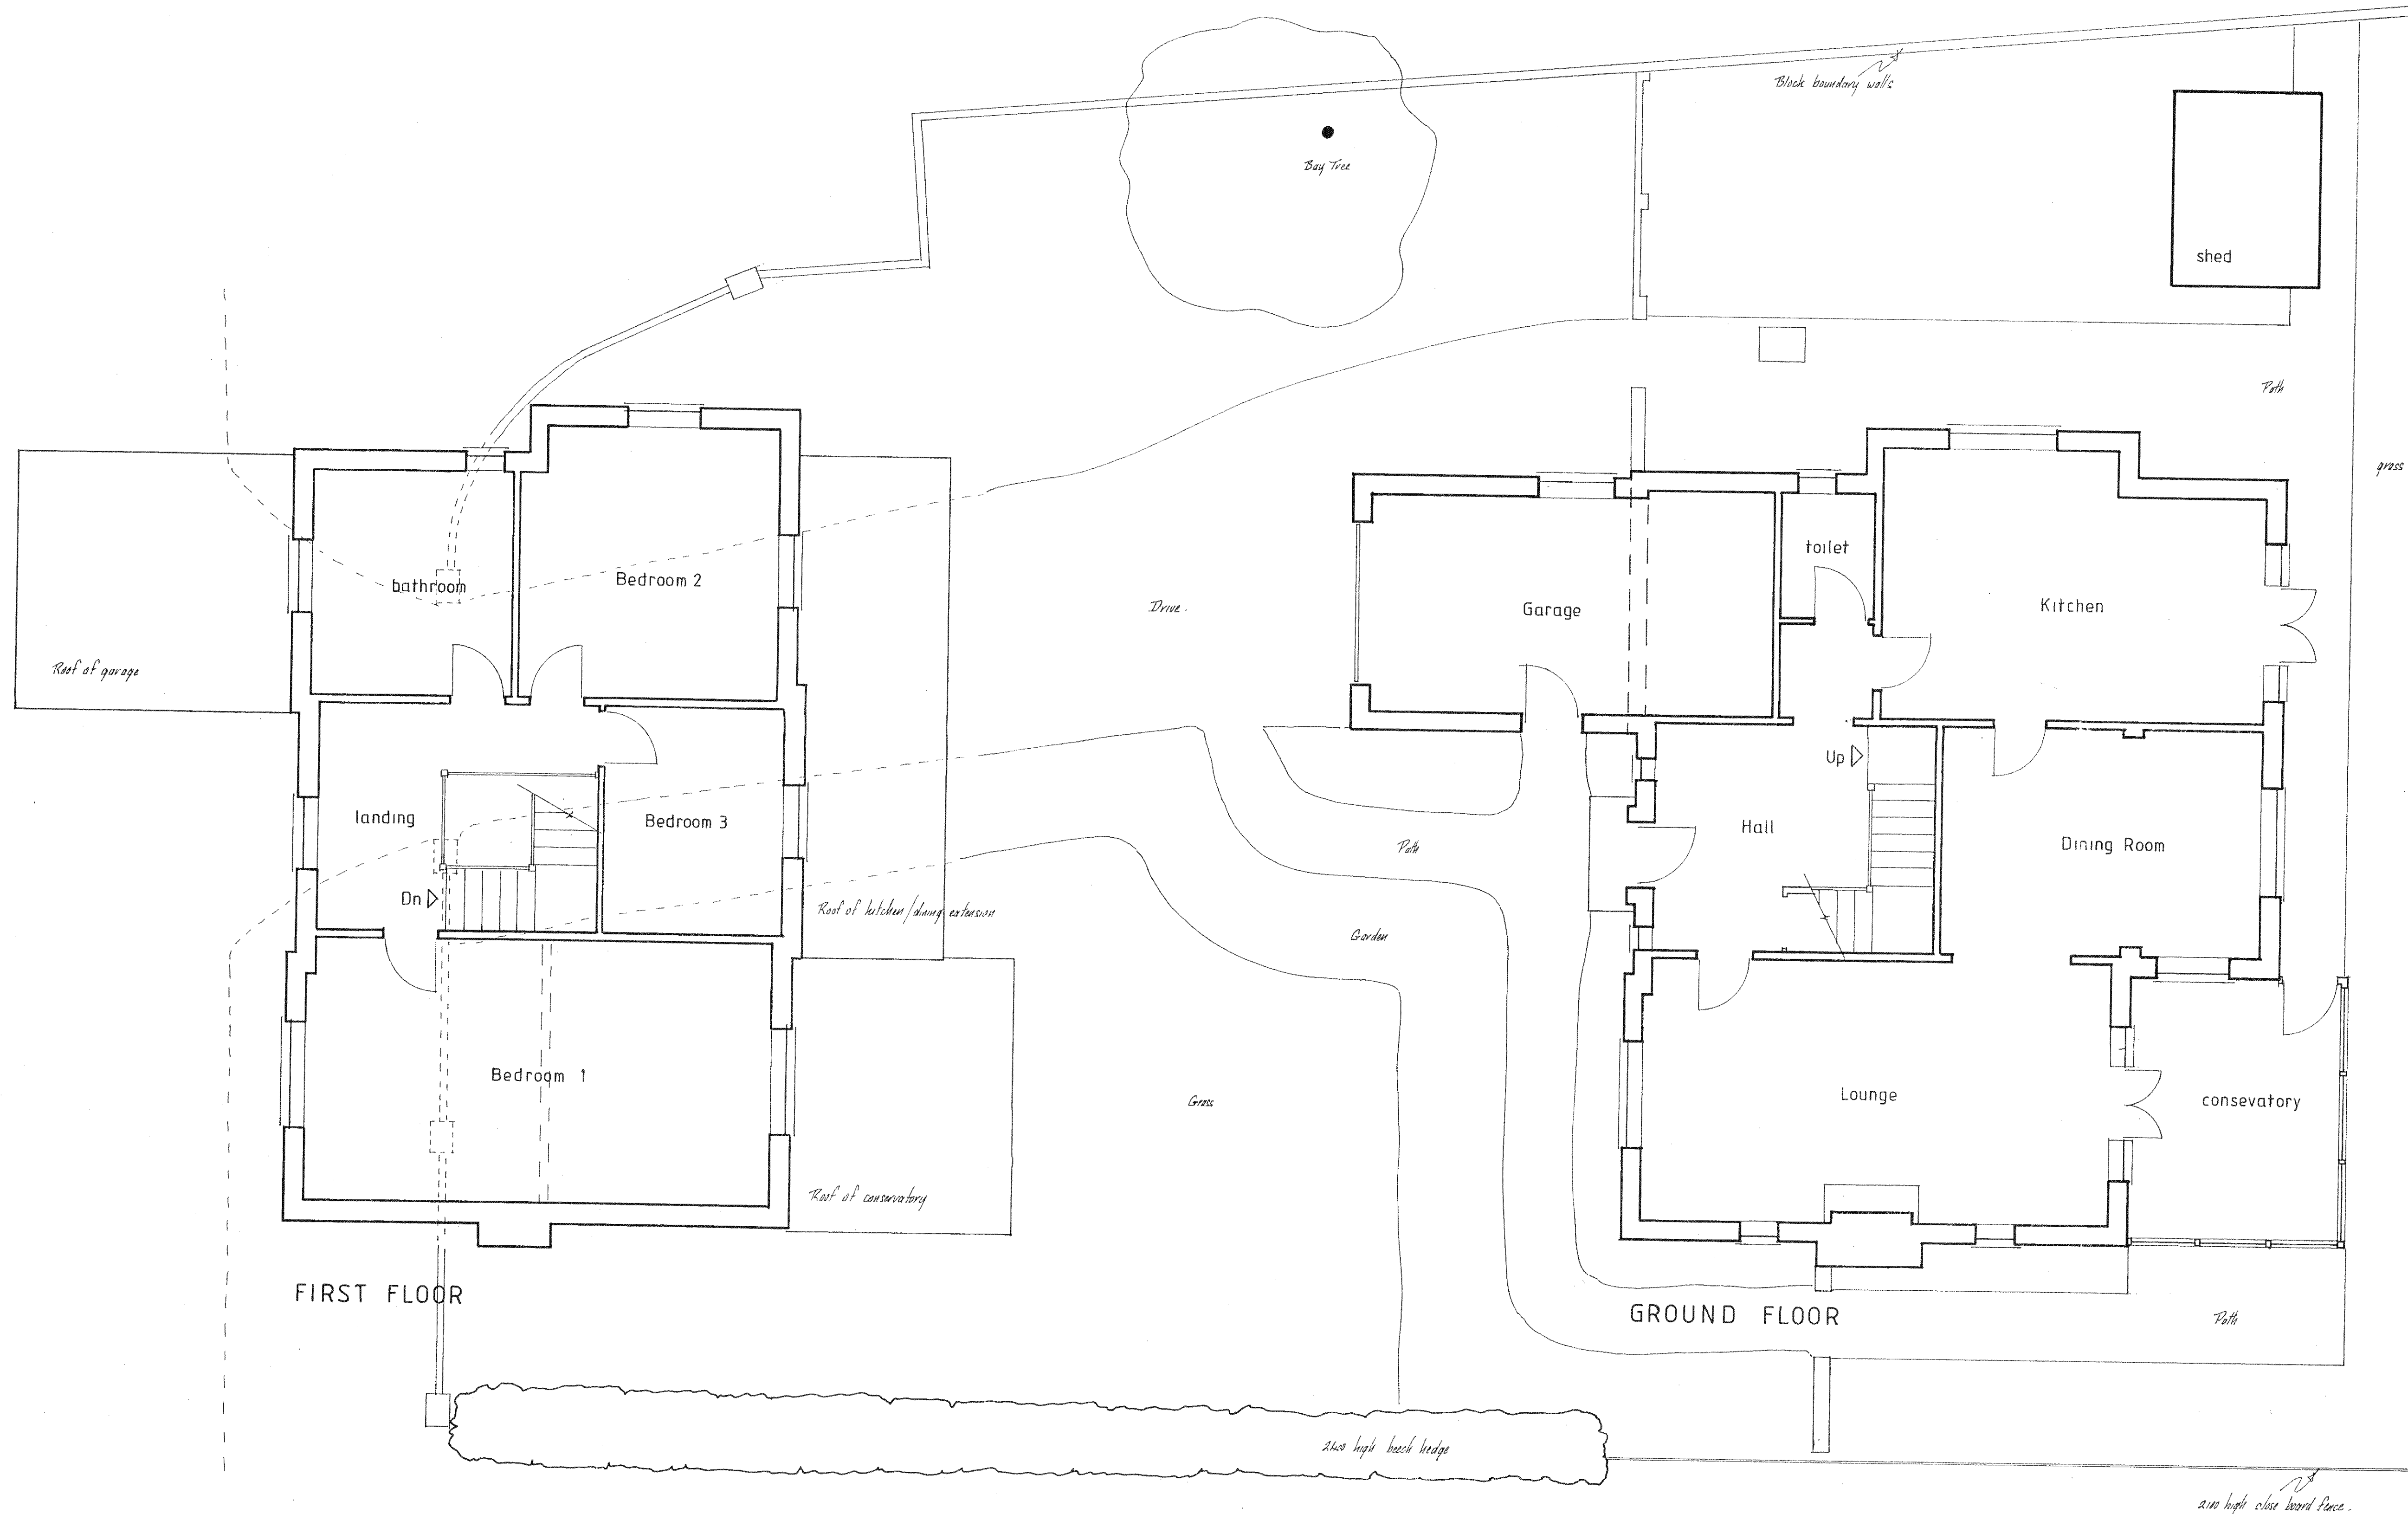

A	3/9/12	Planning Application	
	Date	Revisions	
© copyright			

Client
Mr and Mrs I. Howard

Job Title
Proposed
Alterations & Extensions
at
65 Golden Avenue
East Preston

Drawing Title
**EXISTING
FLOOR PLANS**

Scale
1:50

Date
March 2012

Drawn by
[Signature]

Drg No.
081183 / PL / 1

Rev.
A