



Flat roof of garage (parapet on two sides)

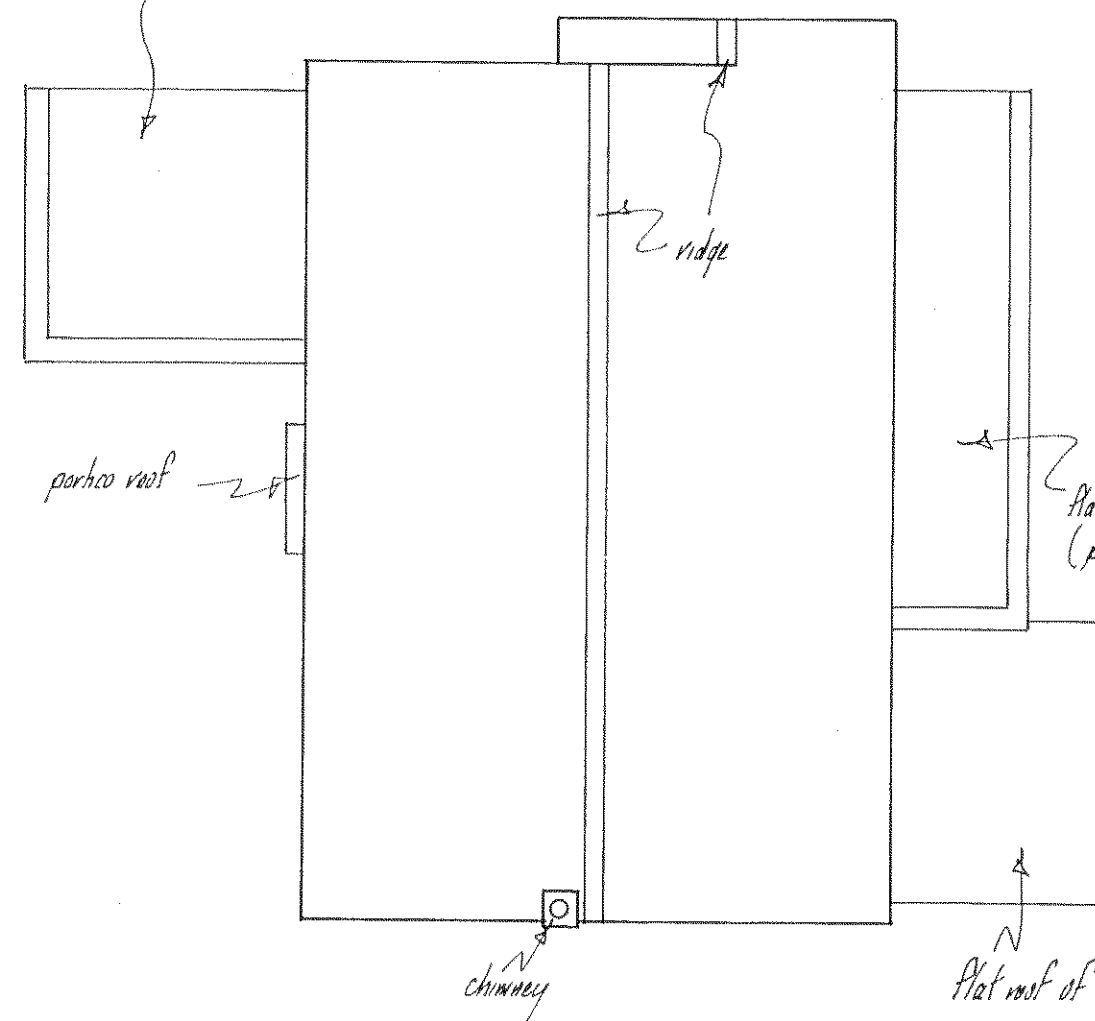

EXISTING

pitched perimeter of extended garage

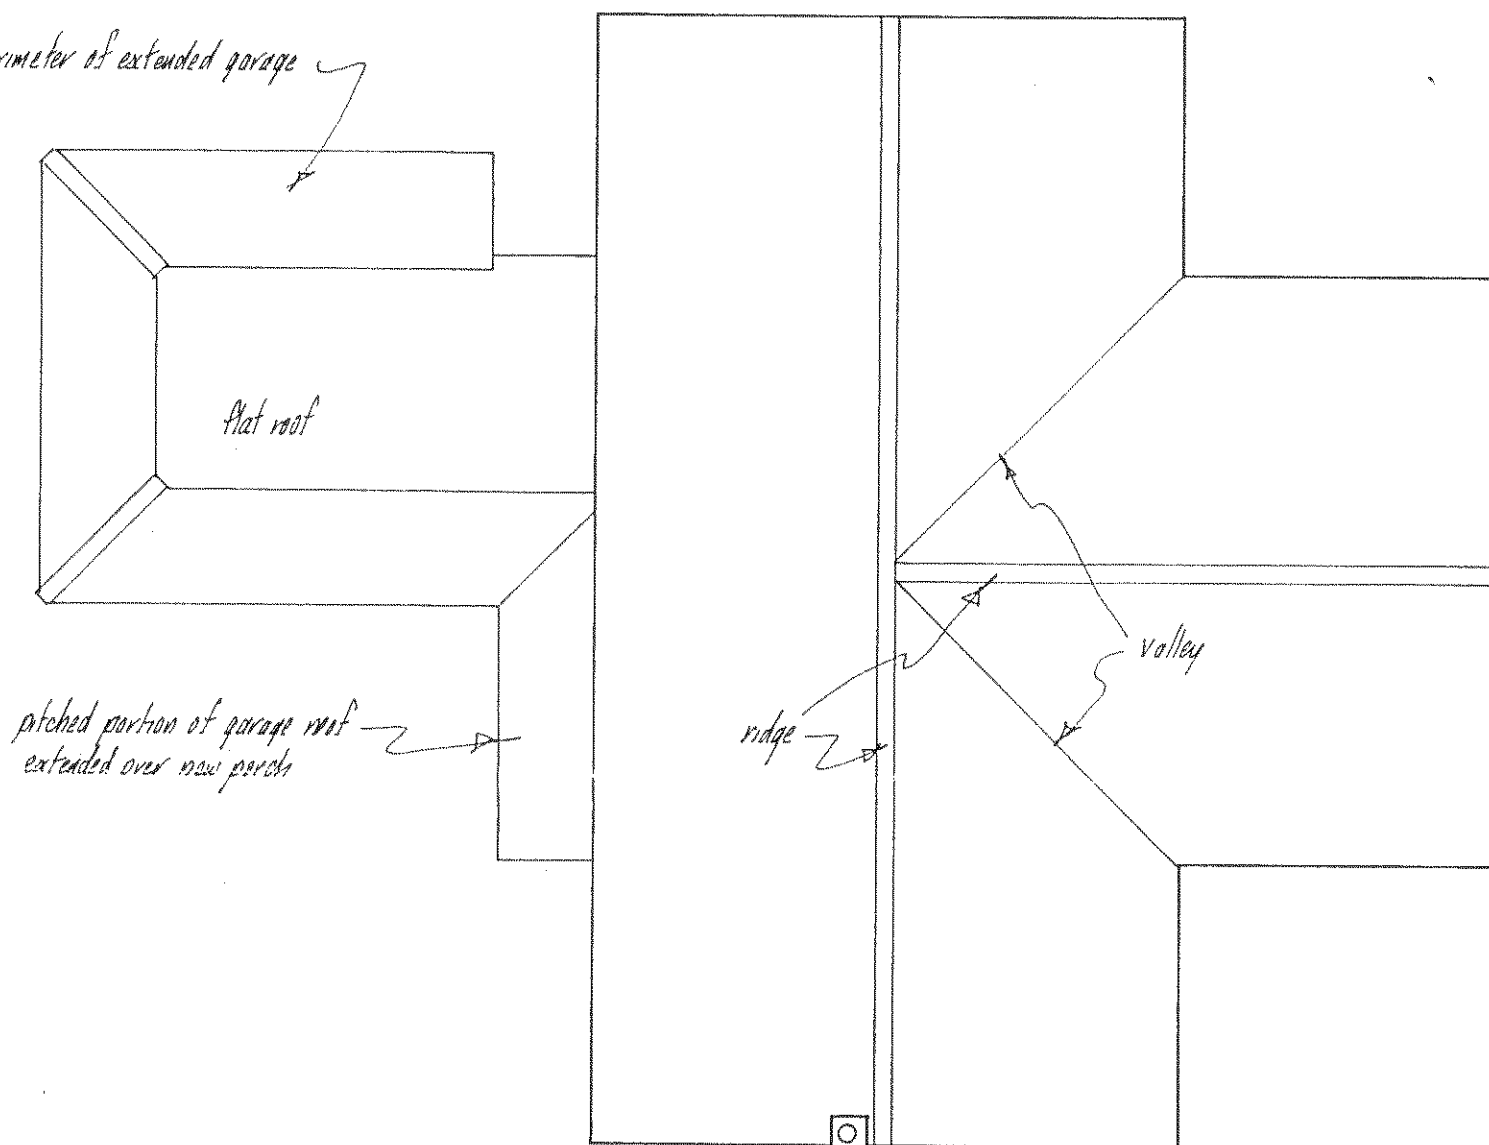

PROPOSED

A	3/9/12	Planning Application
	Date	Revisions

© copyright

Client

Mr and Mrs I Howard

Job Title

Proposed
Alterations & Extensions
at
65 Golden Avenue
East Preston

Drawing Title

ROOF PLANS

Scale 1:100

Date August 2012

Drawn By 

Drg No.
081183 / RP / 8

Rev.
A