



Flat roof of garage (parapet on two sides)

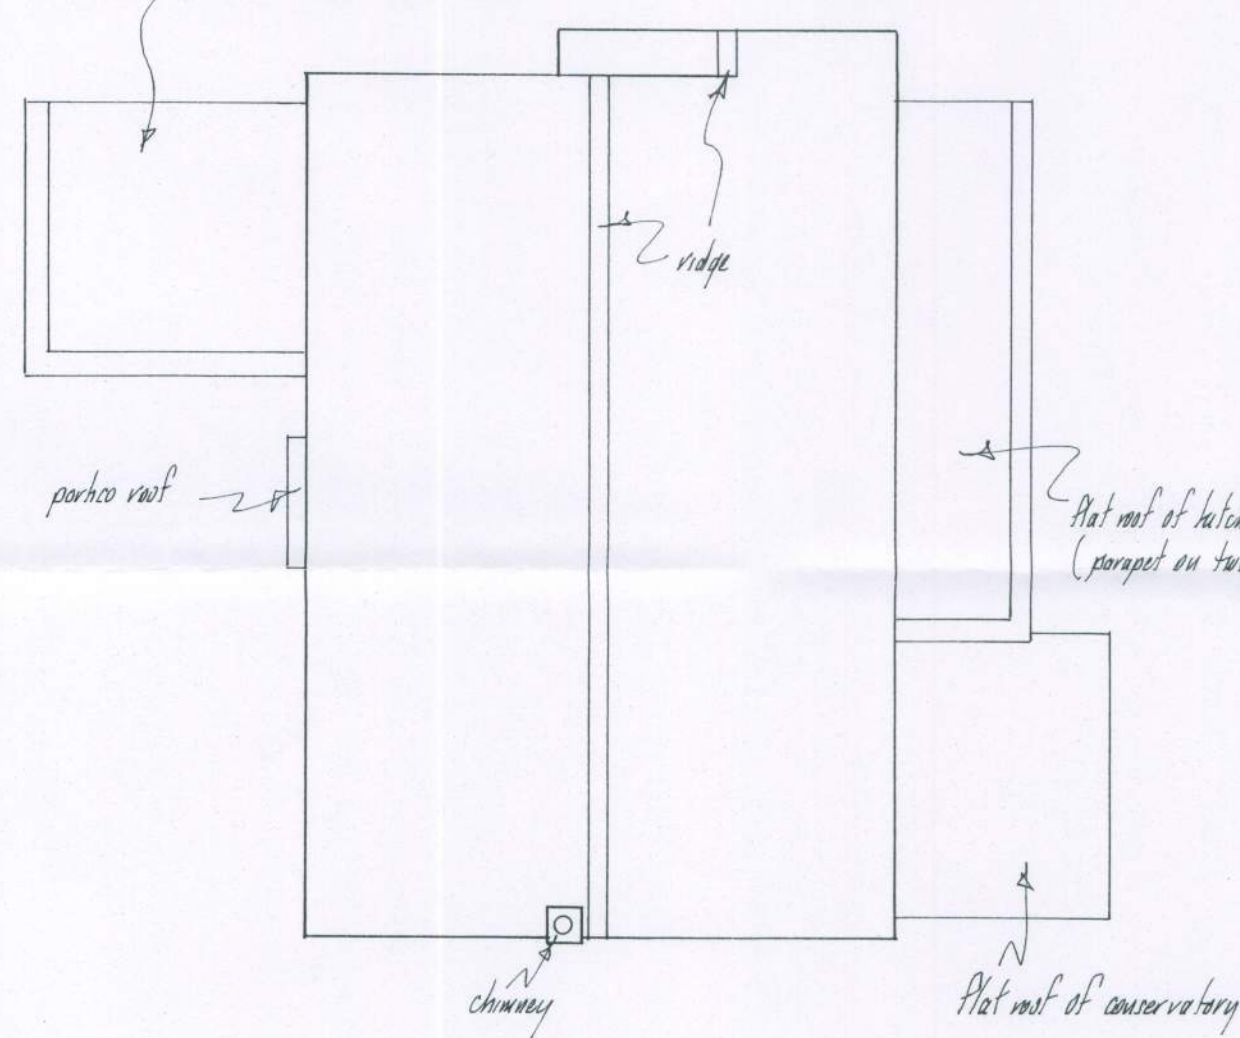


EXISTING

pitched perimeter of extended garage

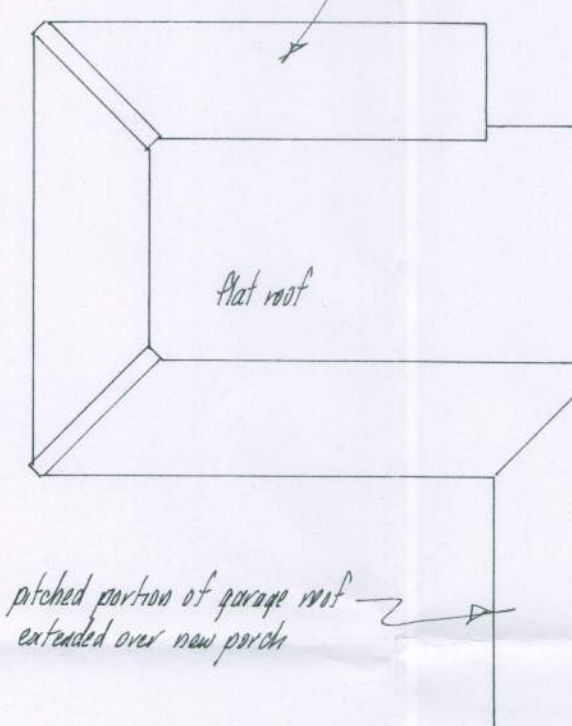

pitched portion of garage roof extended over new porch

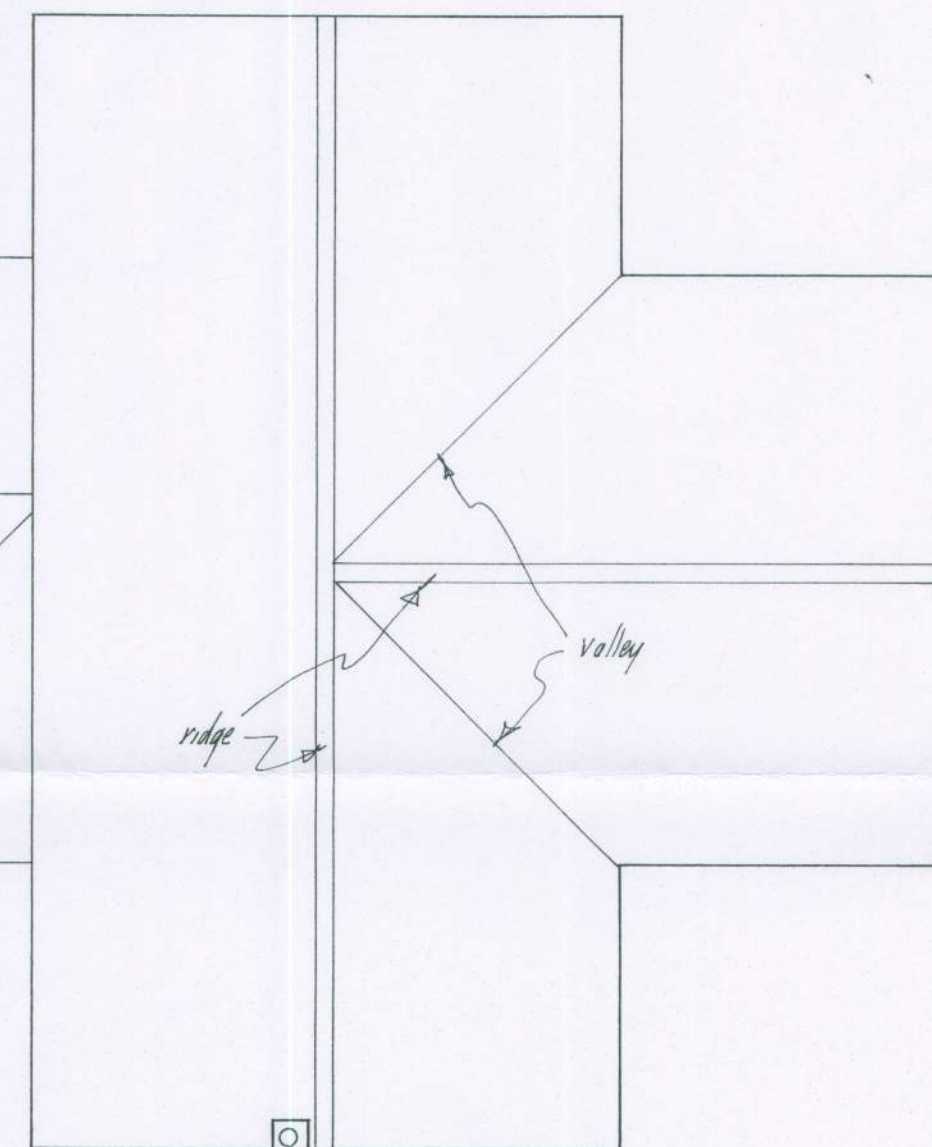

PROPOSED

A	3/9/12	Planning Application
	Date	Revisions

© copyright

Client

Mr and Mrs I Howard

Job Title

Proposed
Alterations & Extensions
at
65 Golden Avenue
East Preston

Drawing Title

ROOF PLANS

Scale 1:100

Date August 2012

Drawn By

Drg No.

081183 / RP / 8

Rev.

A