


NOTES
All dimensions must be checked on site and not scaled from this drawing.
(except for Planning purposes)

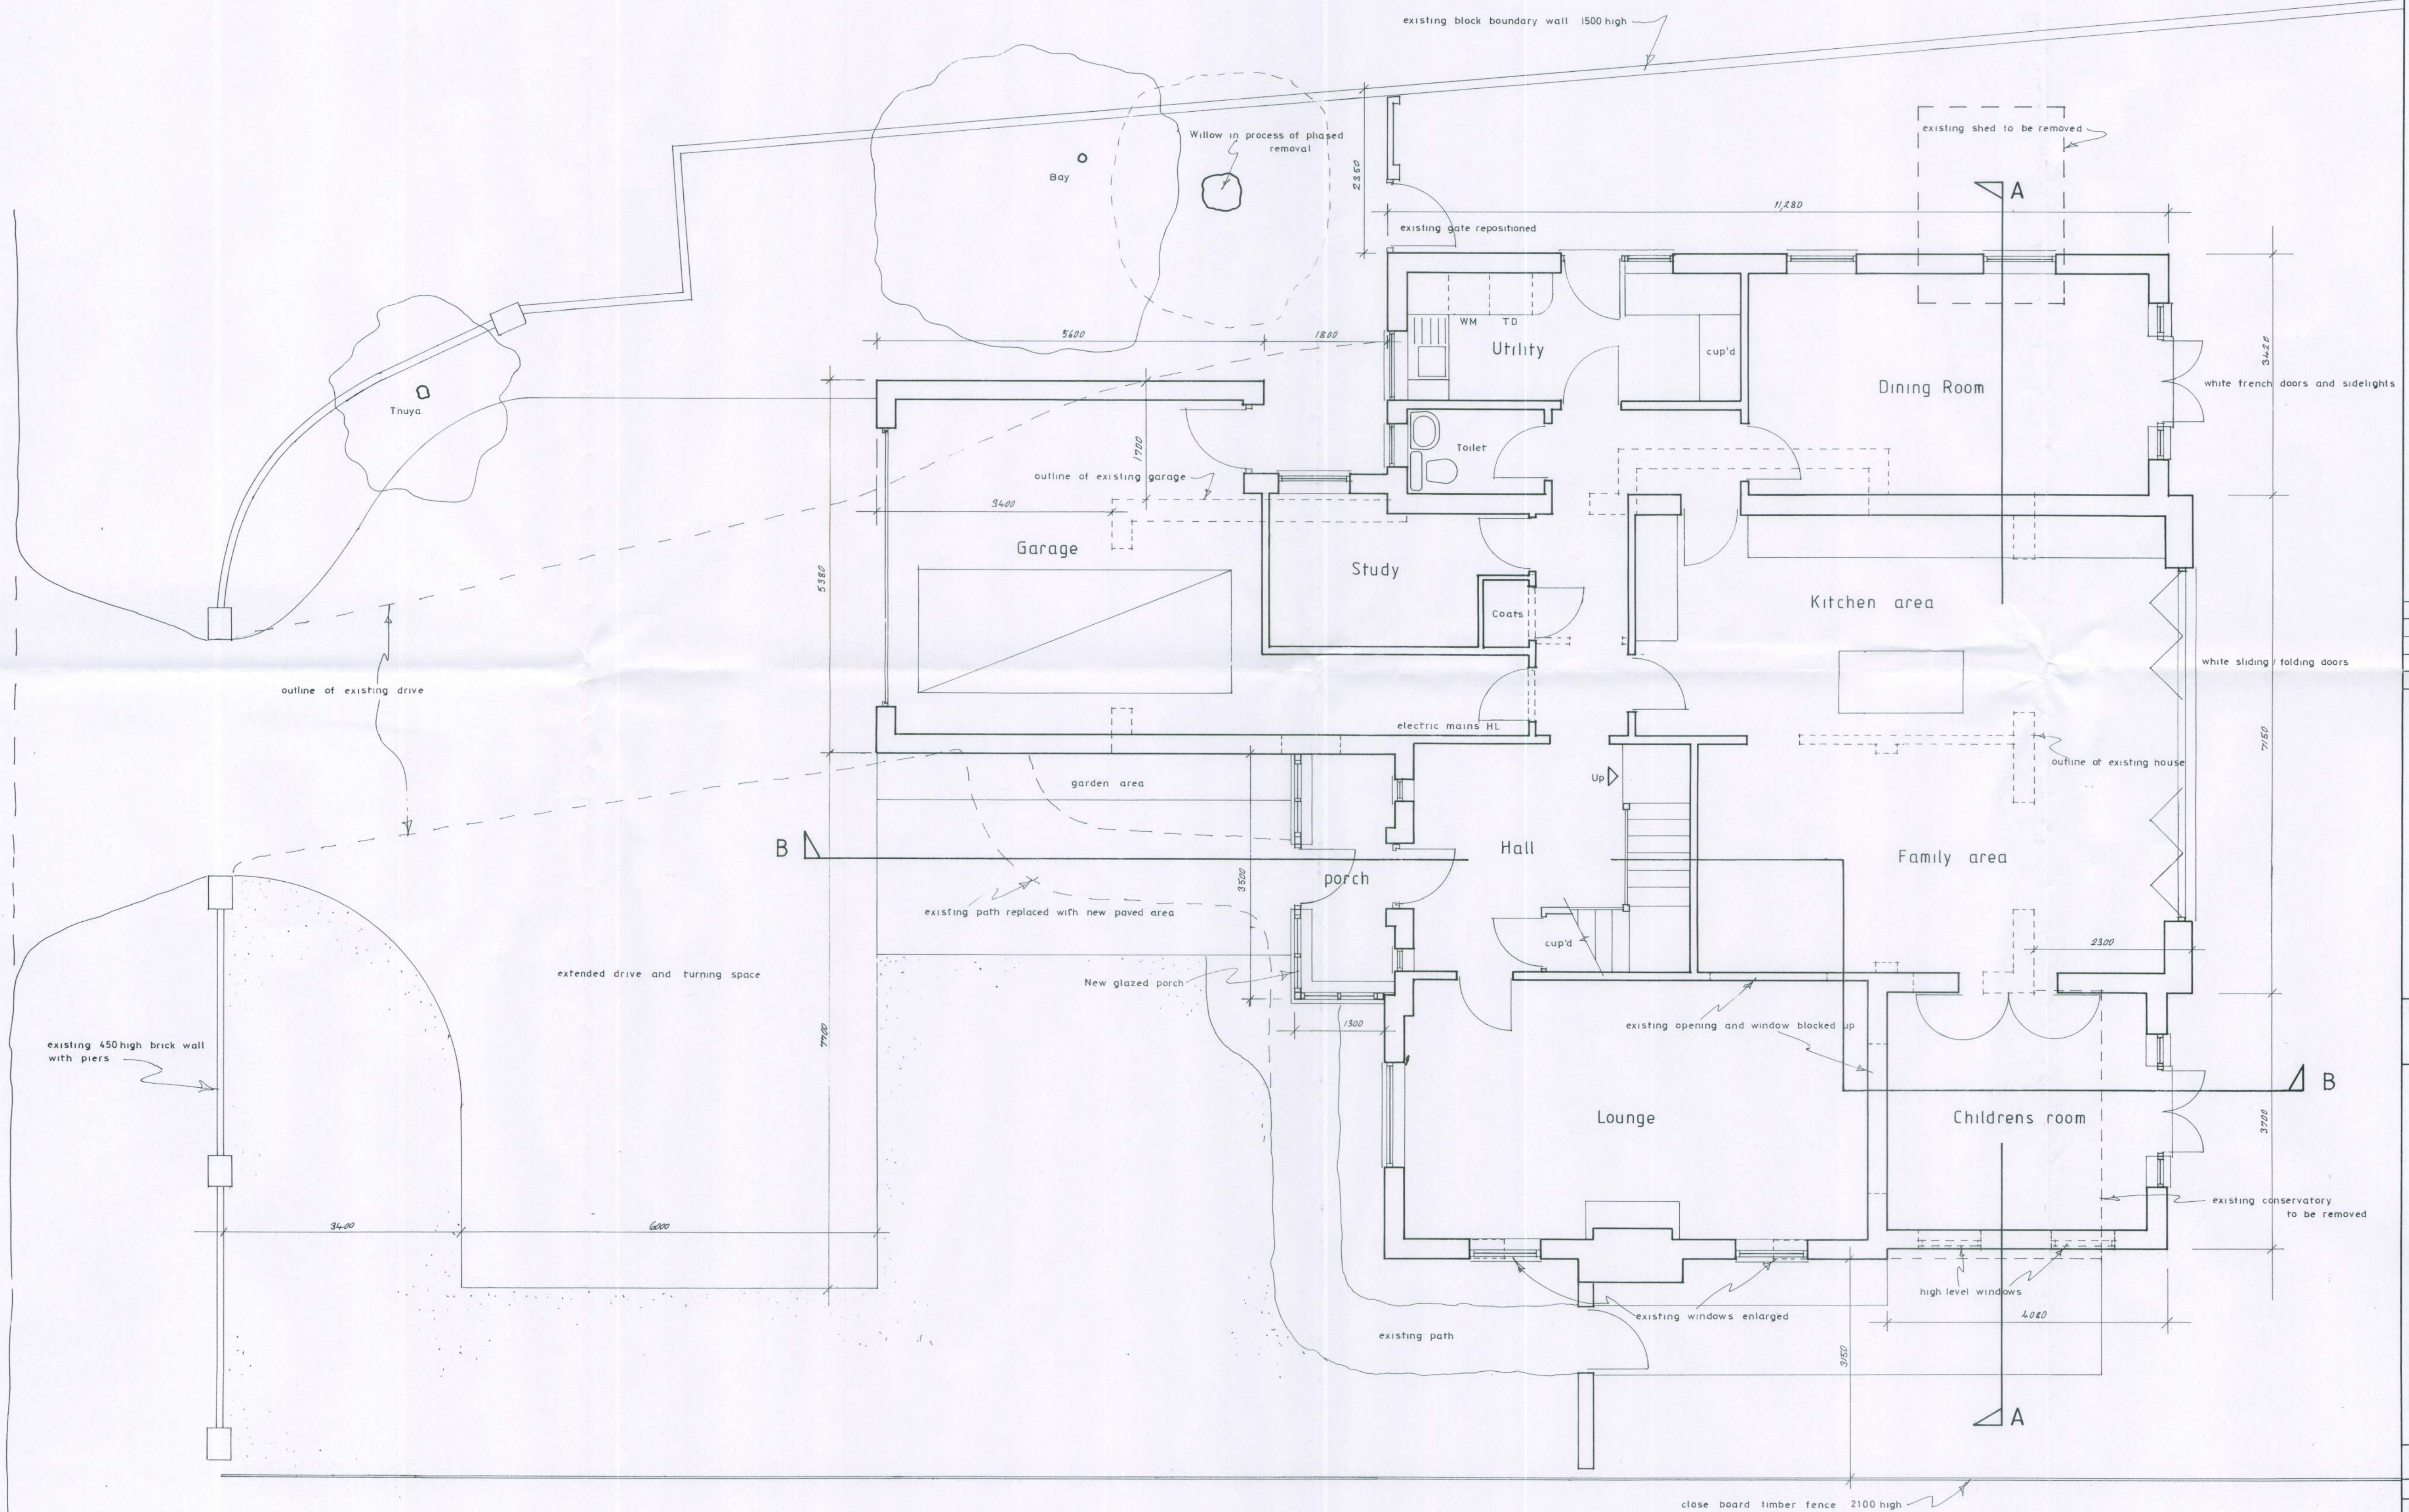

Date	Revisions
A 3/9/12	Planning Application

© copyright

Client
Mr and Mrs I. Howard

Job Title
Proposed
Alterations & Extensions
at
65 Golden Avenue
East Preston

Drawing Title
GROUND FLOOR PLAN
and drive

Scale
1:50

Date
March 2012

Drawn by
AE

Drg No.
081183 / PL / 3

Rev.
A