


NOTES
All dimensions must be checked on site and
not scaled from this drawing.
(except for Planning purposes)

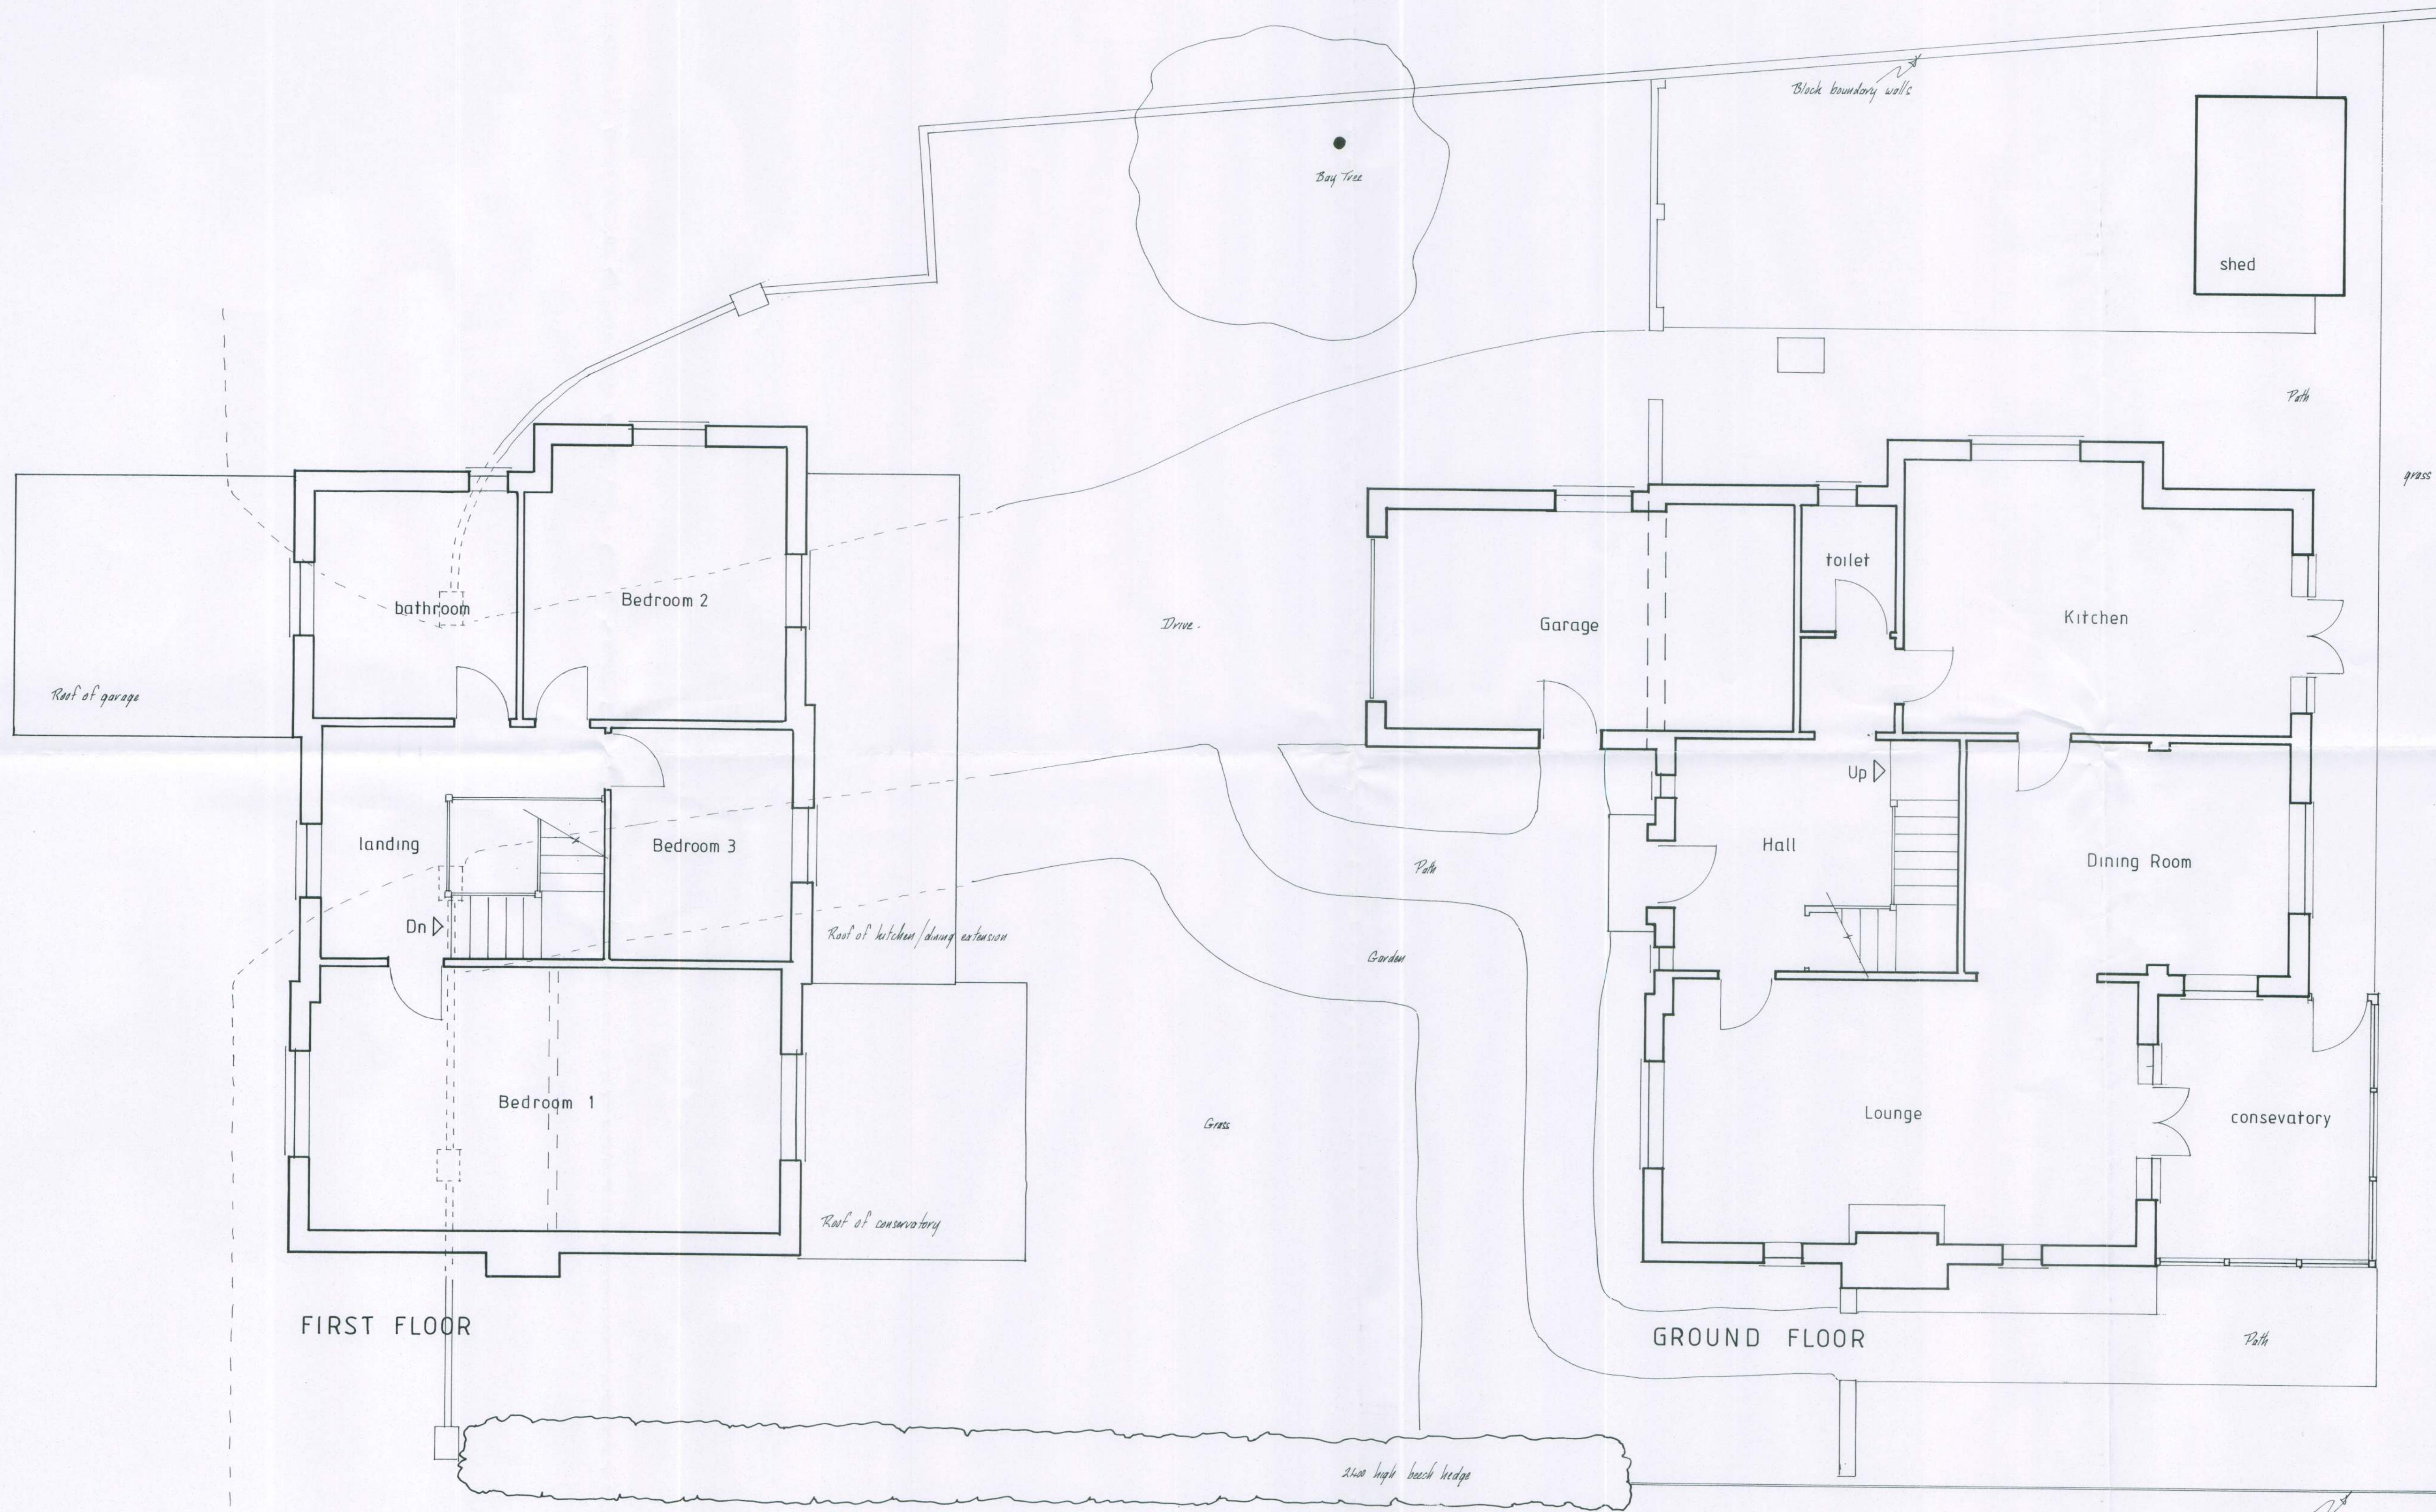

A	3/9/12	Planning Application
Date		Revisions

© copyright

Client
Mr and Mrs I. Howard

Job Title
Proposed
Alterations & Extensions
at
65 Golden Avenue
East Preston

Drawing Title
EXISTING
FLOOR PLANS

Scale
1:50

Date
March 2012

Drawn by
[Signature]

Drg No.
081183 / PL / 1

Rev.
A