

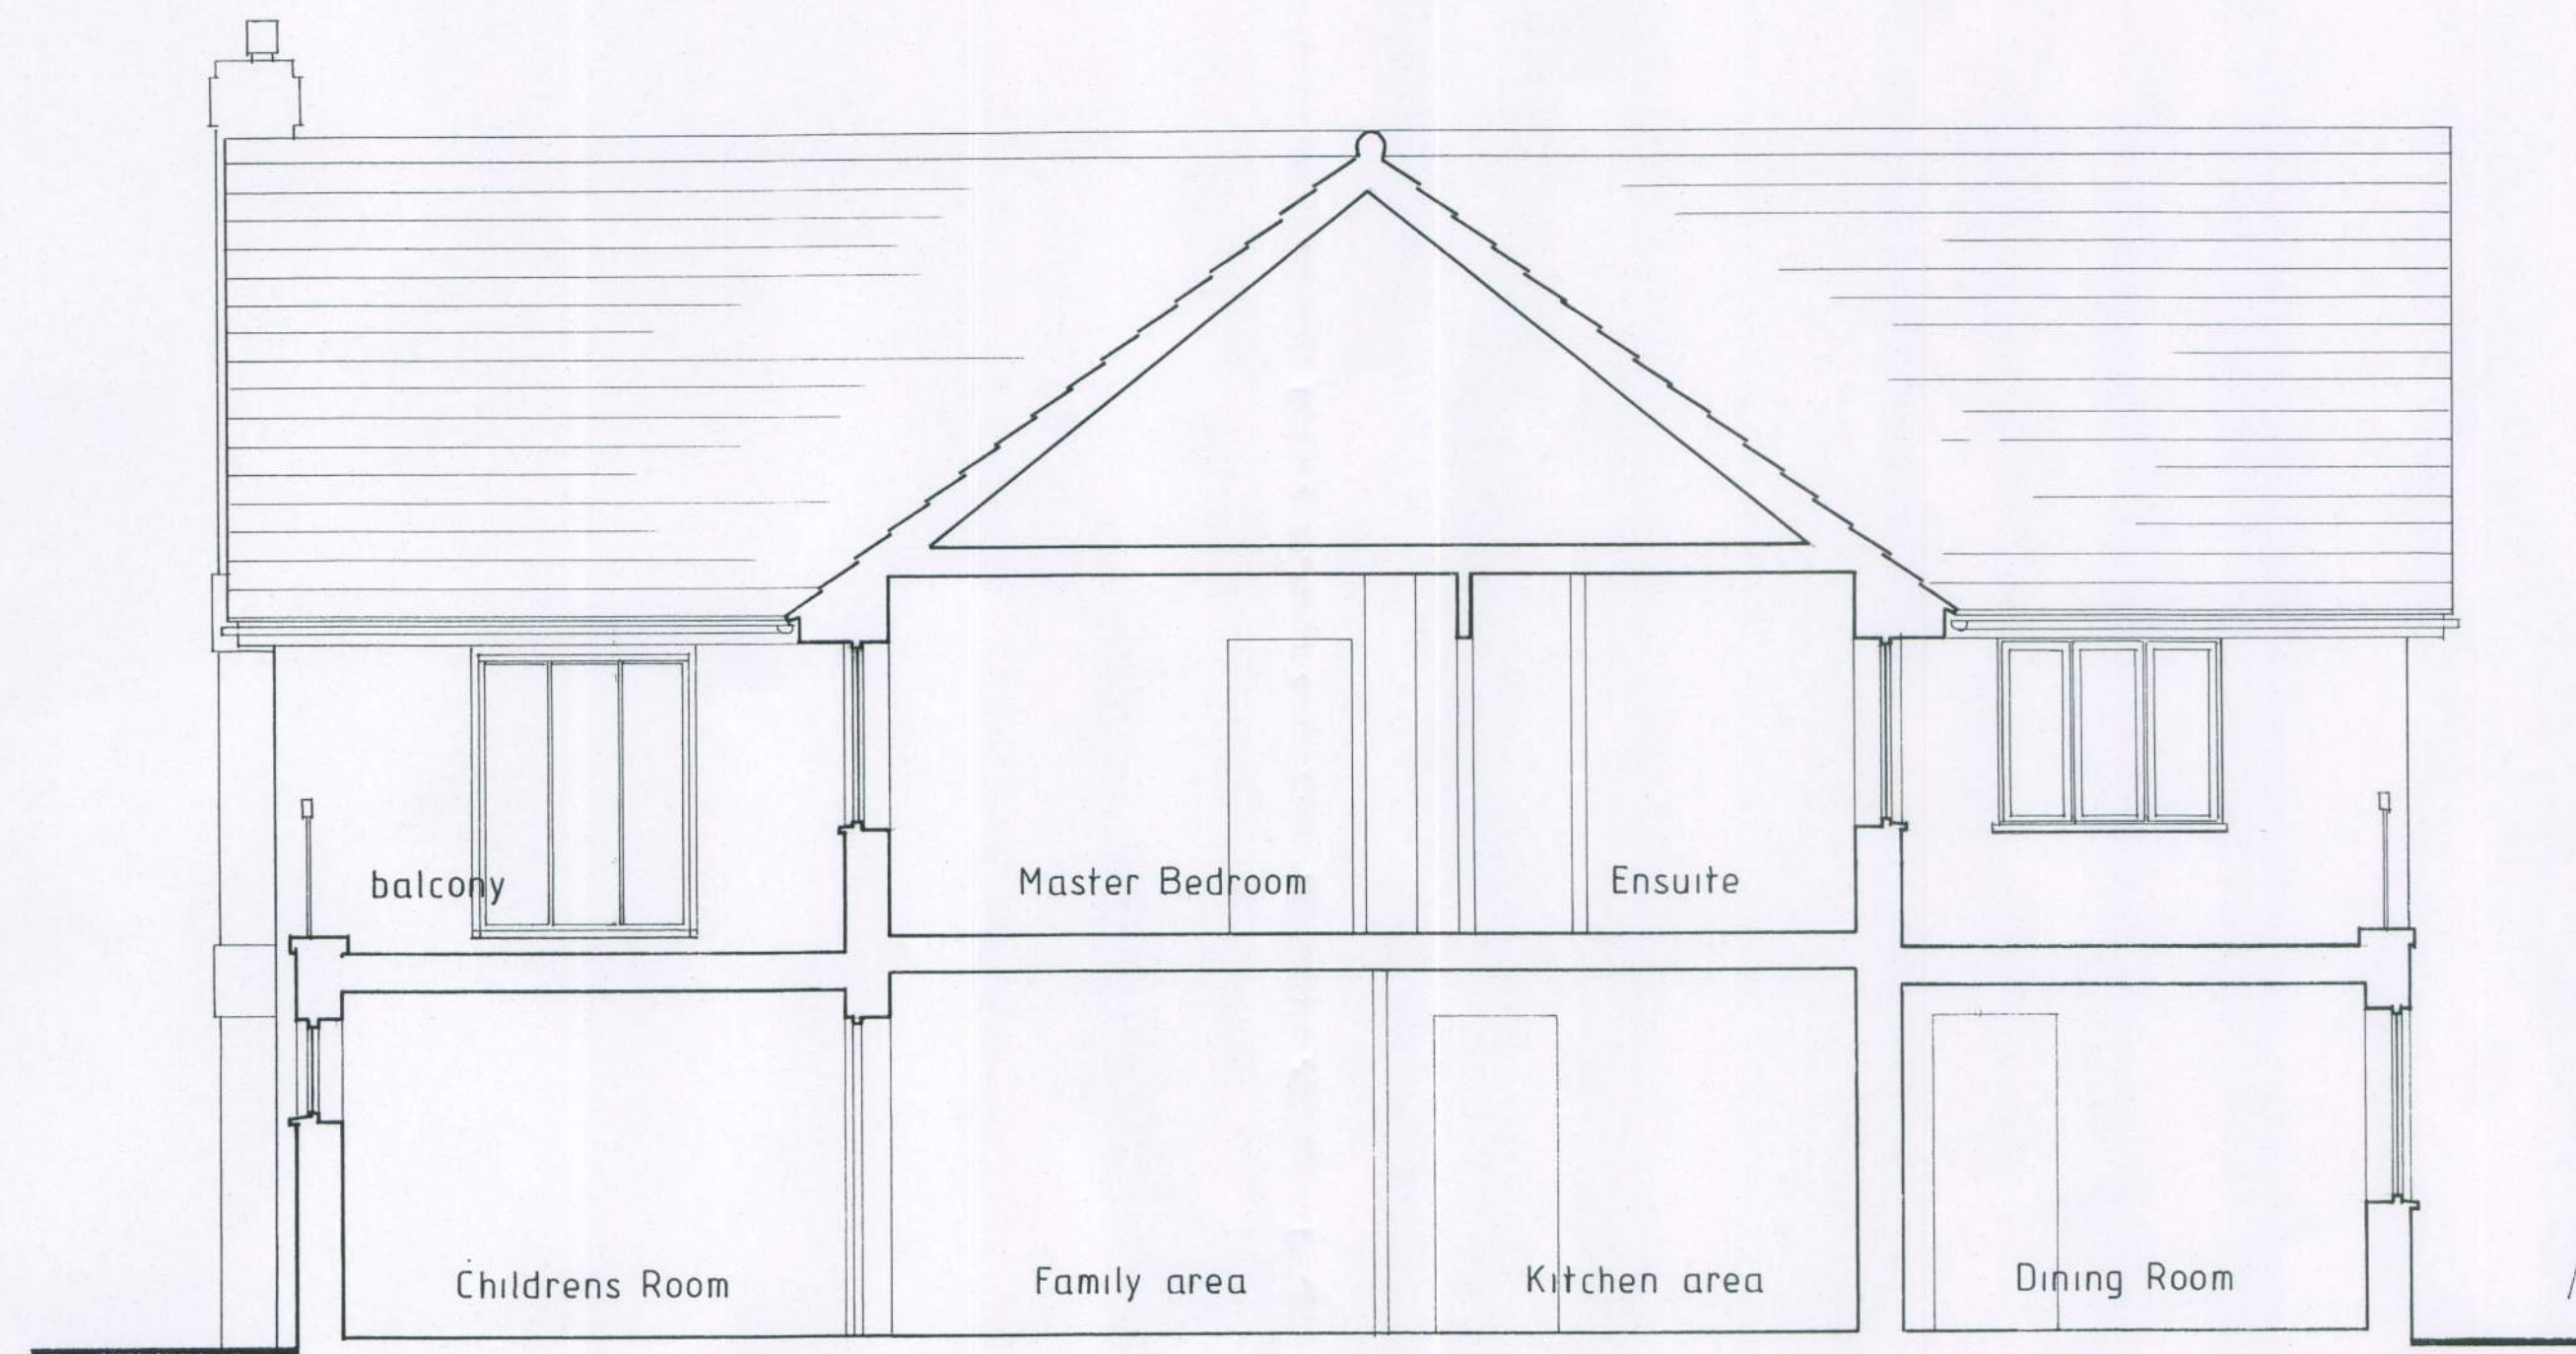


NOTES
All dimensions must be checked on site and
not scaled from this drawing
(except for Planning purposes)

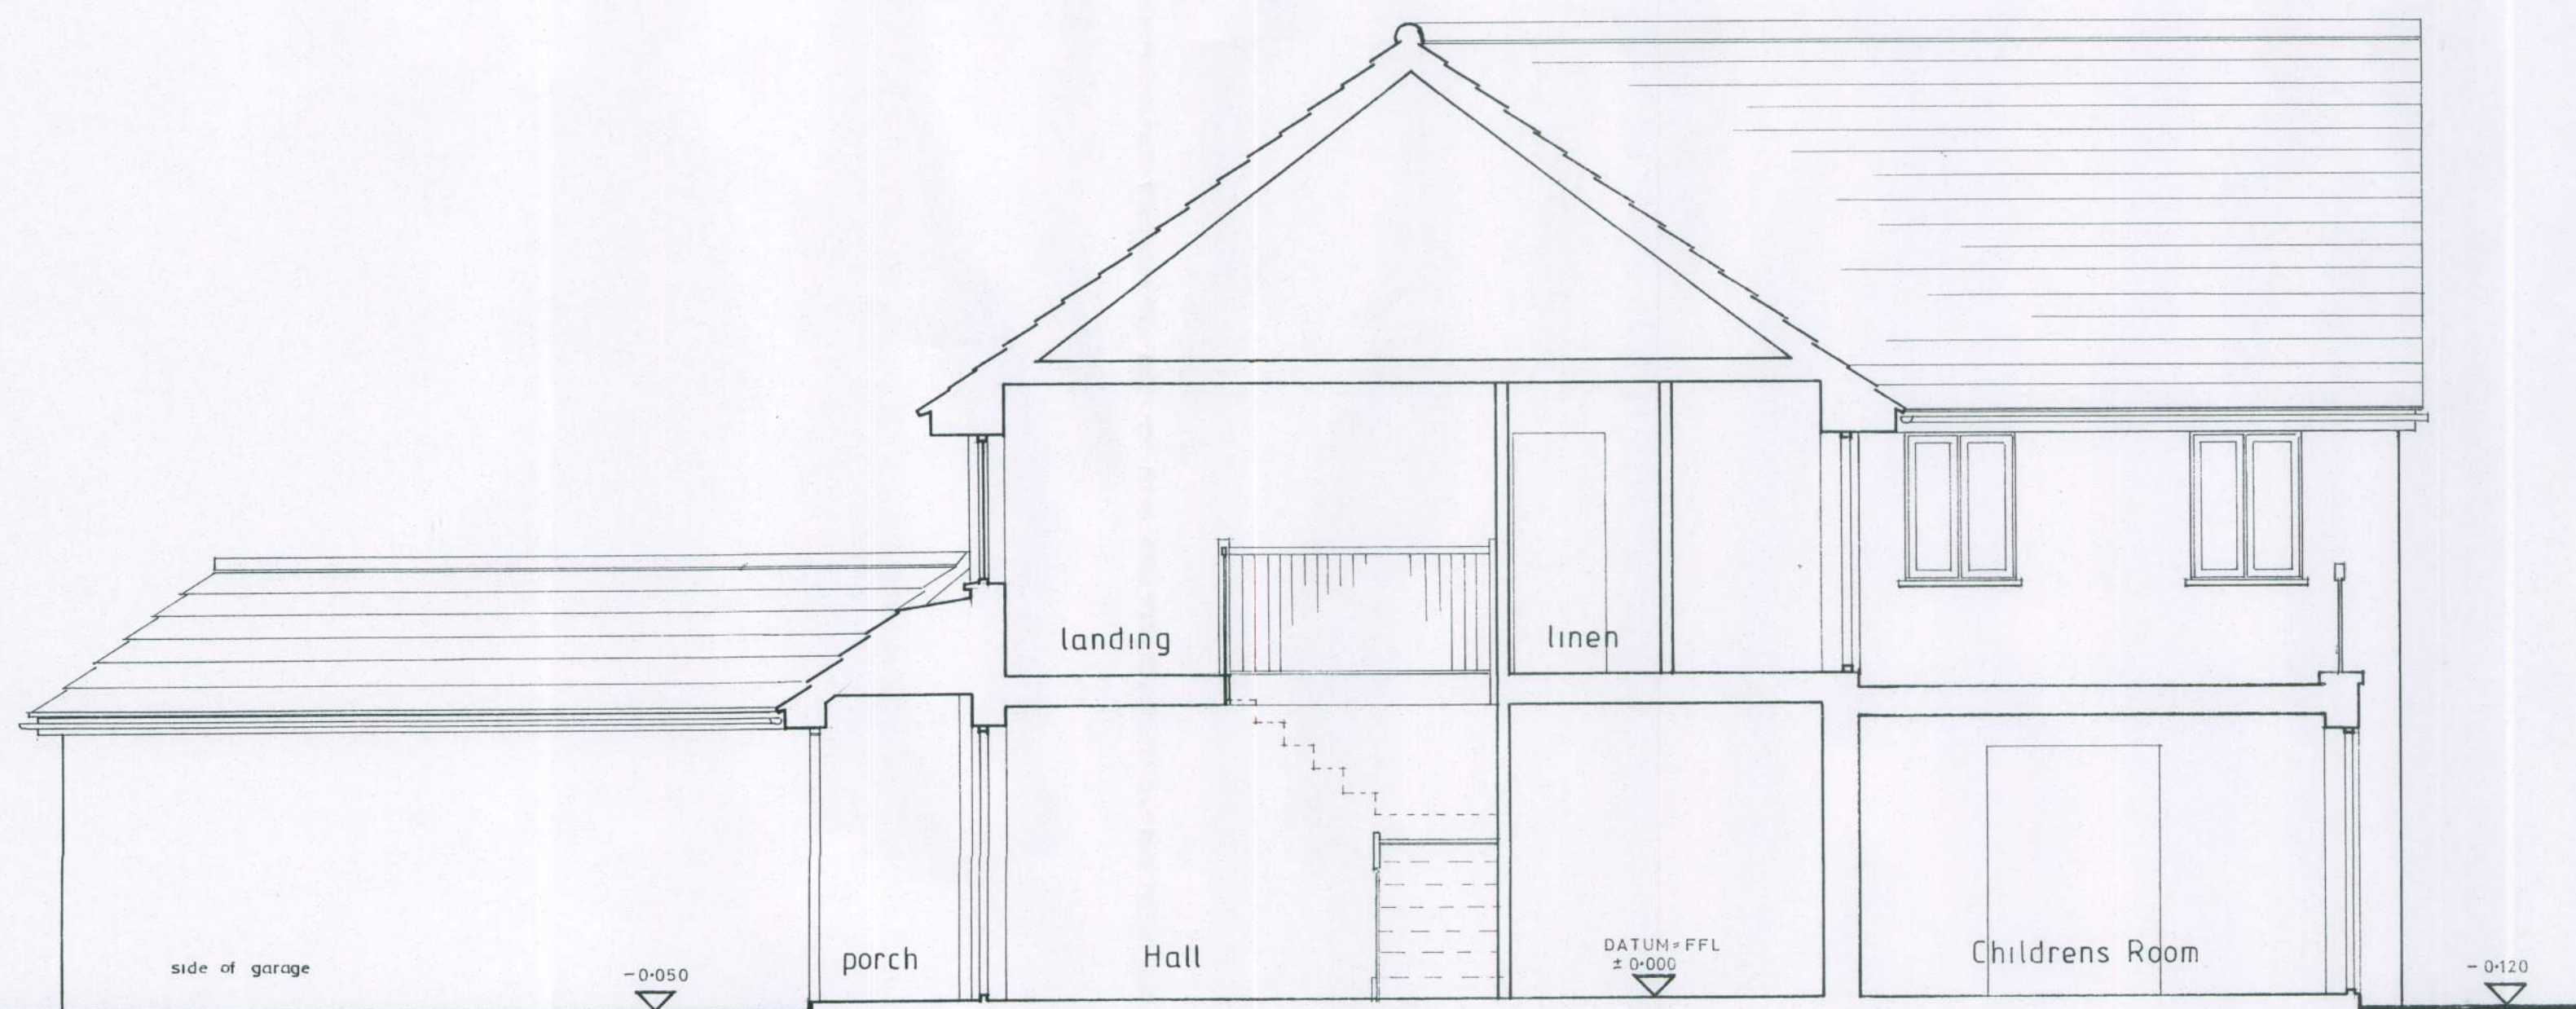

SECTION A - A

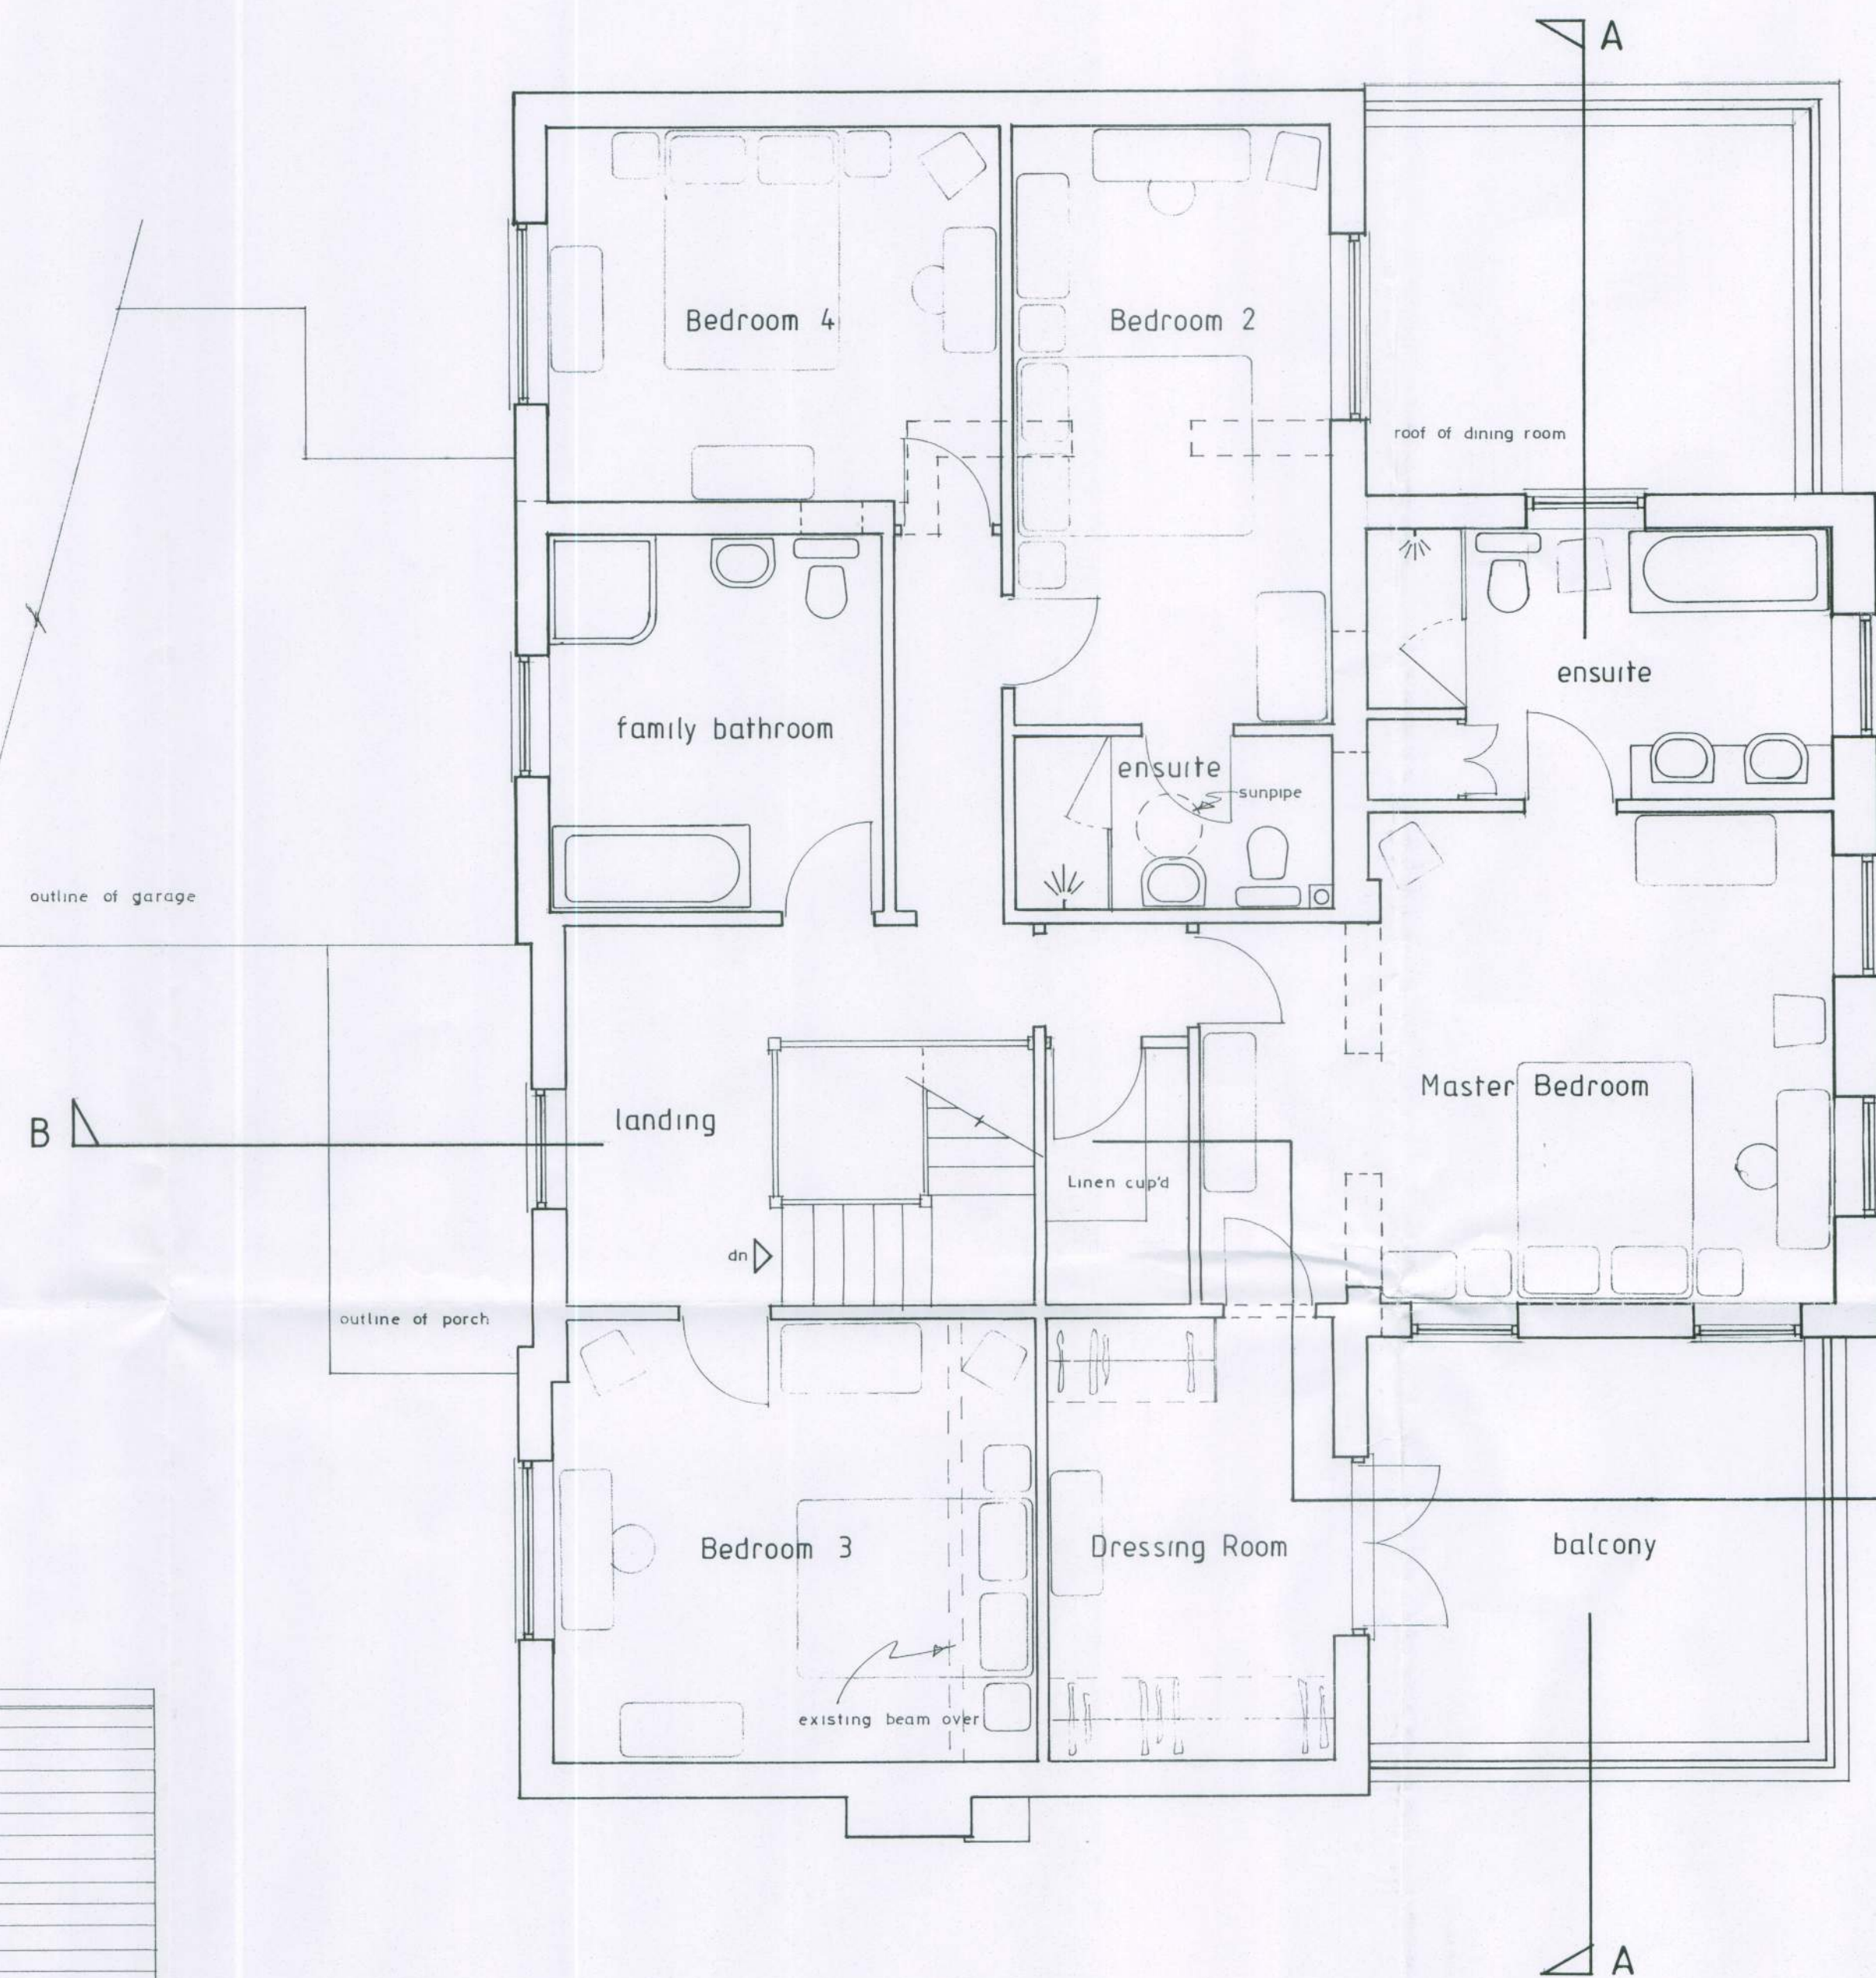

SECTION B - B

A	3/9/12	Planning Application
	Date	Revisions

© copyright

Client
Mr and Mrs I Howard

Job Title
Proposed
Alterations & Extensions
at
65 Golden Avenue
East Preston

Drawing Title
FIRST FLOOR PLAN
and
CROSS SECTIONS

Scale 1:50

Date March 2012 Drawn By

Drg No. 081183 / PL / 4	Rev. A
----------------------------	-----------