


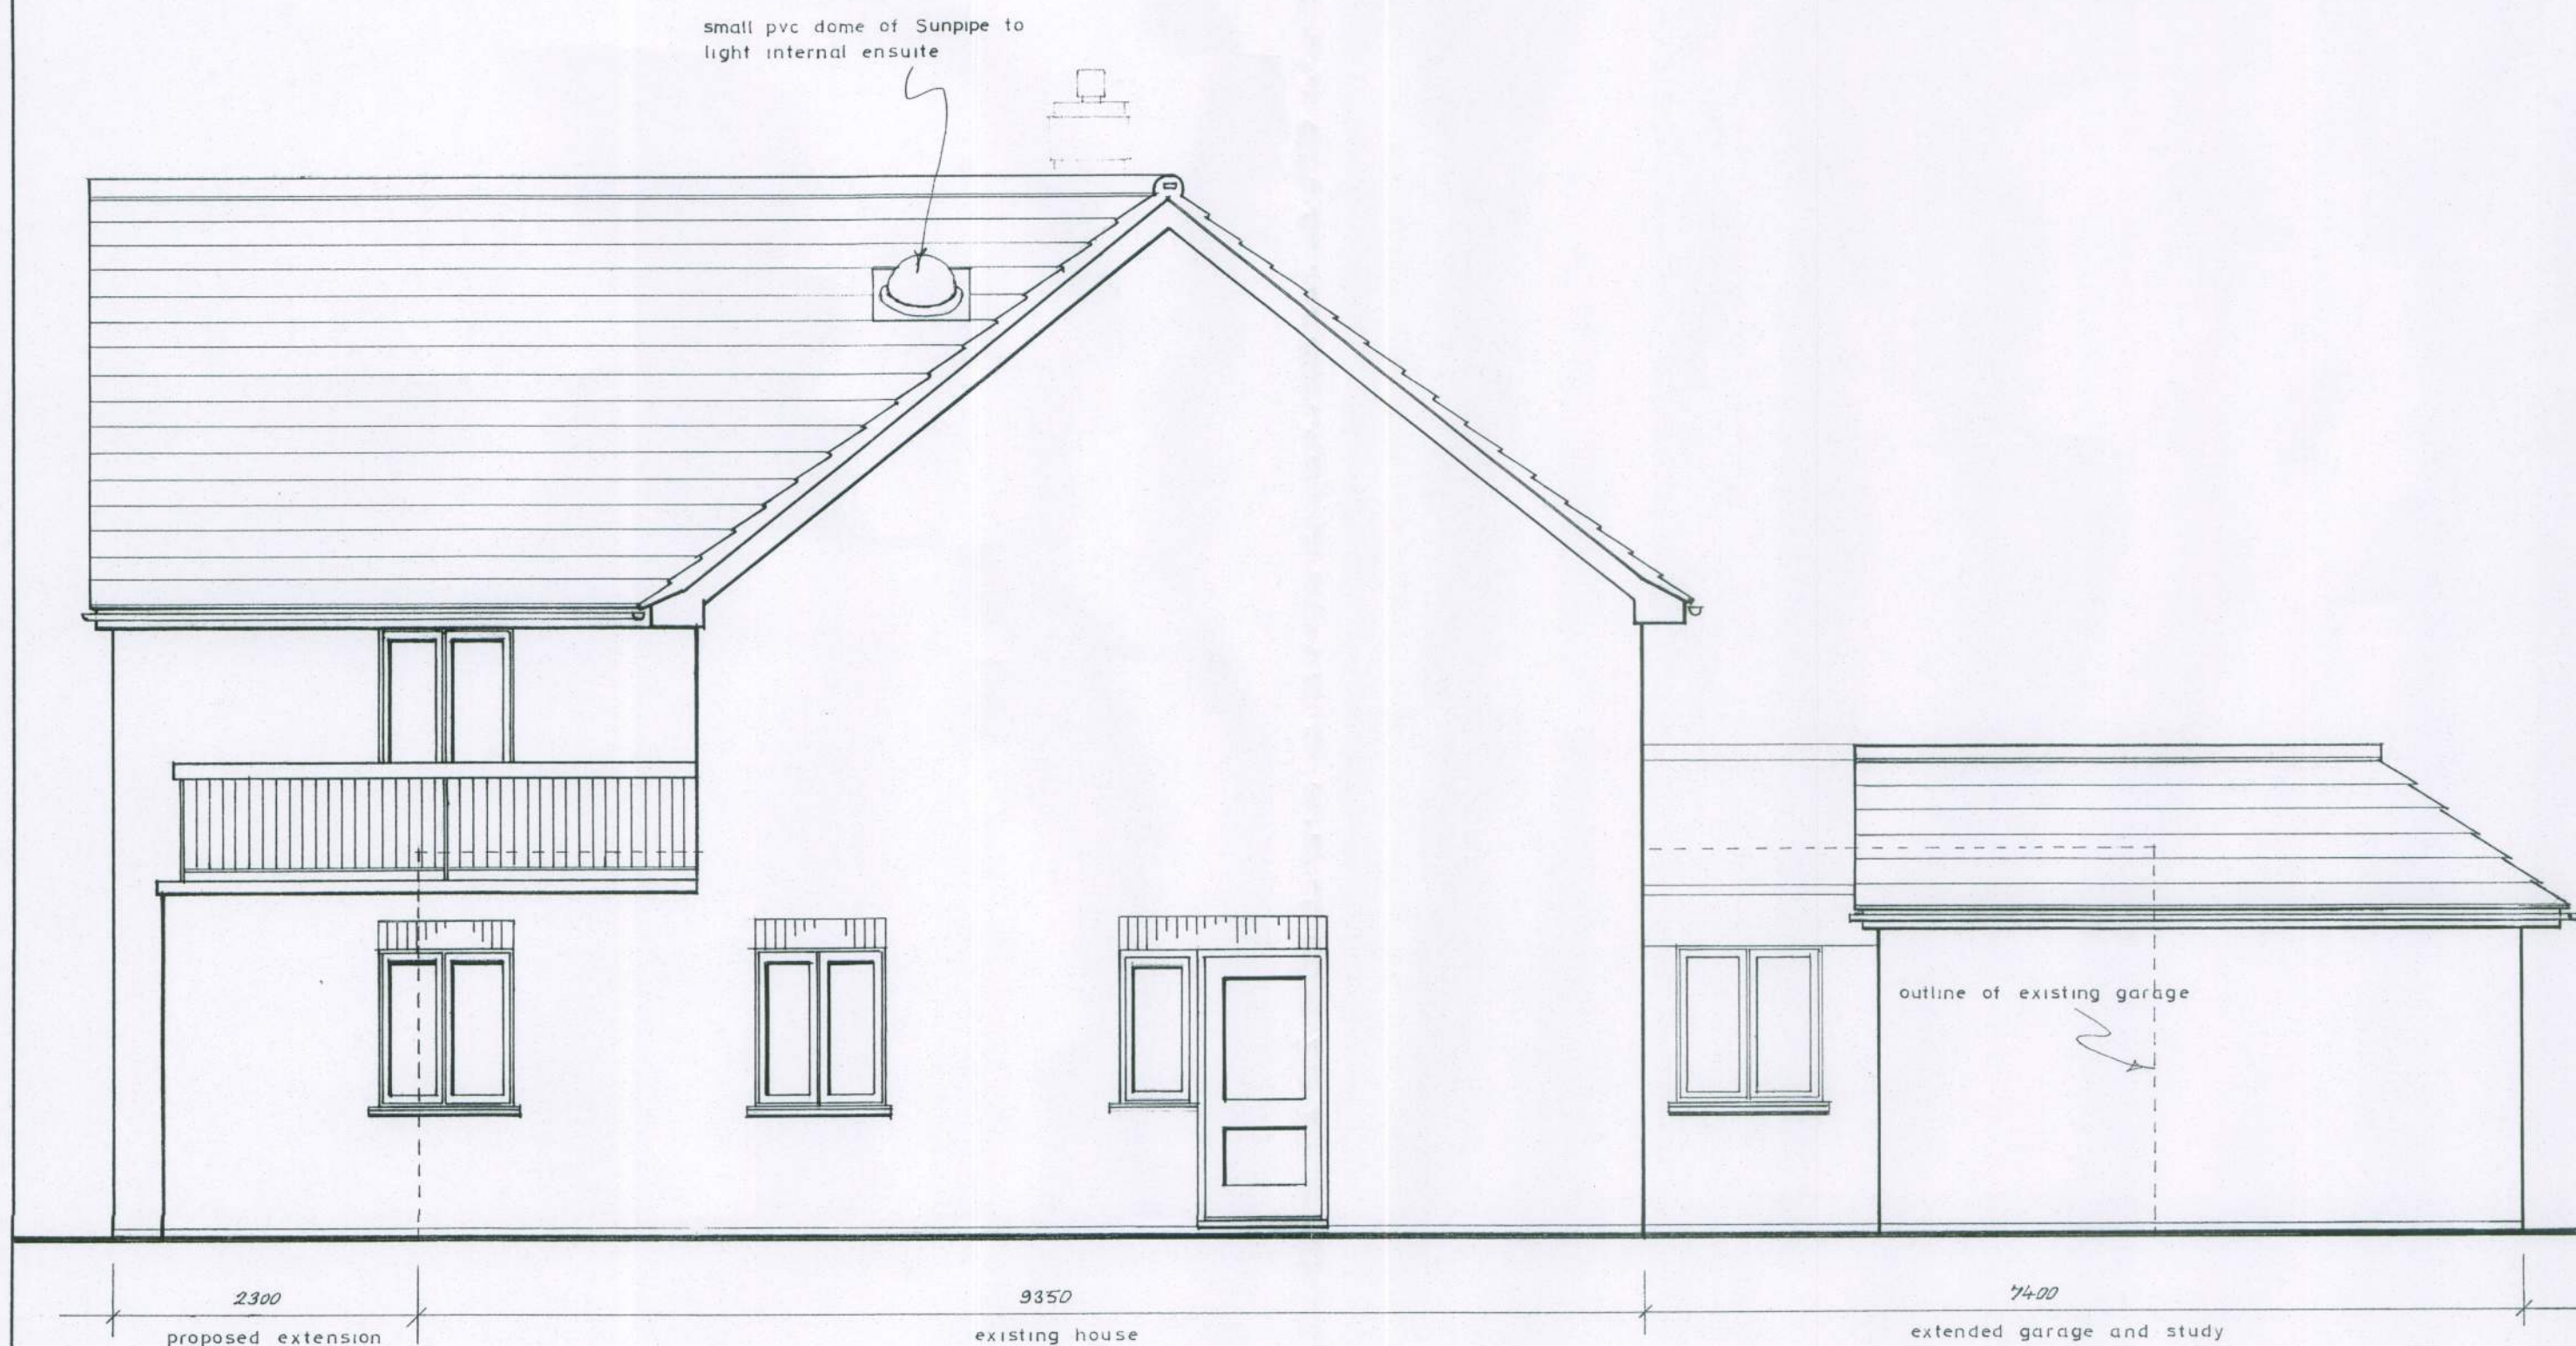

WEST ELEVATION (front)



SOUTH ELEVATION



NORTH ELEVATION



EAST ELEVATION

NOTES
All dimensions must be checked on site and not scaled from this drawing (except for Planning purposes)

SCHEDULE of MATERIALS
Note All new materials are to match the existing as close

Roof
Brown concrete interlocking tiles. (the extended front tiles are to be taken from the rear slopes of the house)

Walls
Multi Red/Brown sandfaced bricks

Windows and external doors
White PVC. (with leaded lights where shown to match existing)

Garage door
Powder coated steel sectional glide-over

Balcony railing
Black steel balustrade and top rail on dressed stone coping

A	3/5/12	Planning Application
	Date	Revisions

© copyright

Client
Mr and Mrs I Howard

Job Title
Proposed Alterations & Extensions at 65 Golden Avenue East Preston

Drawing Title

PROPOSED ELEVATIONS

Scale 1:50

Date March 2012 Drawn By *HB*

Drg No. 081183 / PL / 5 Rev. A