



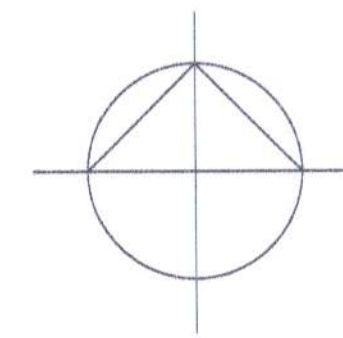


0 40 80 120 160 200 240M

SCALE BAR
A1 DRAWING
1:1250

SITE PLAN

BLOCK PLAN

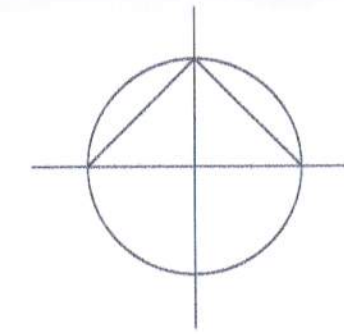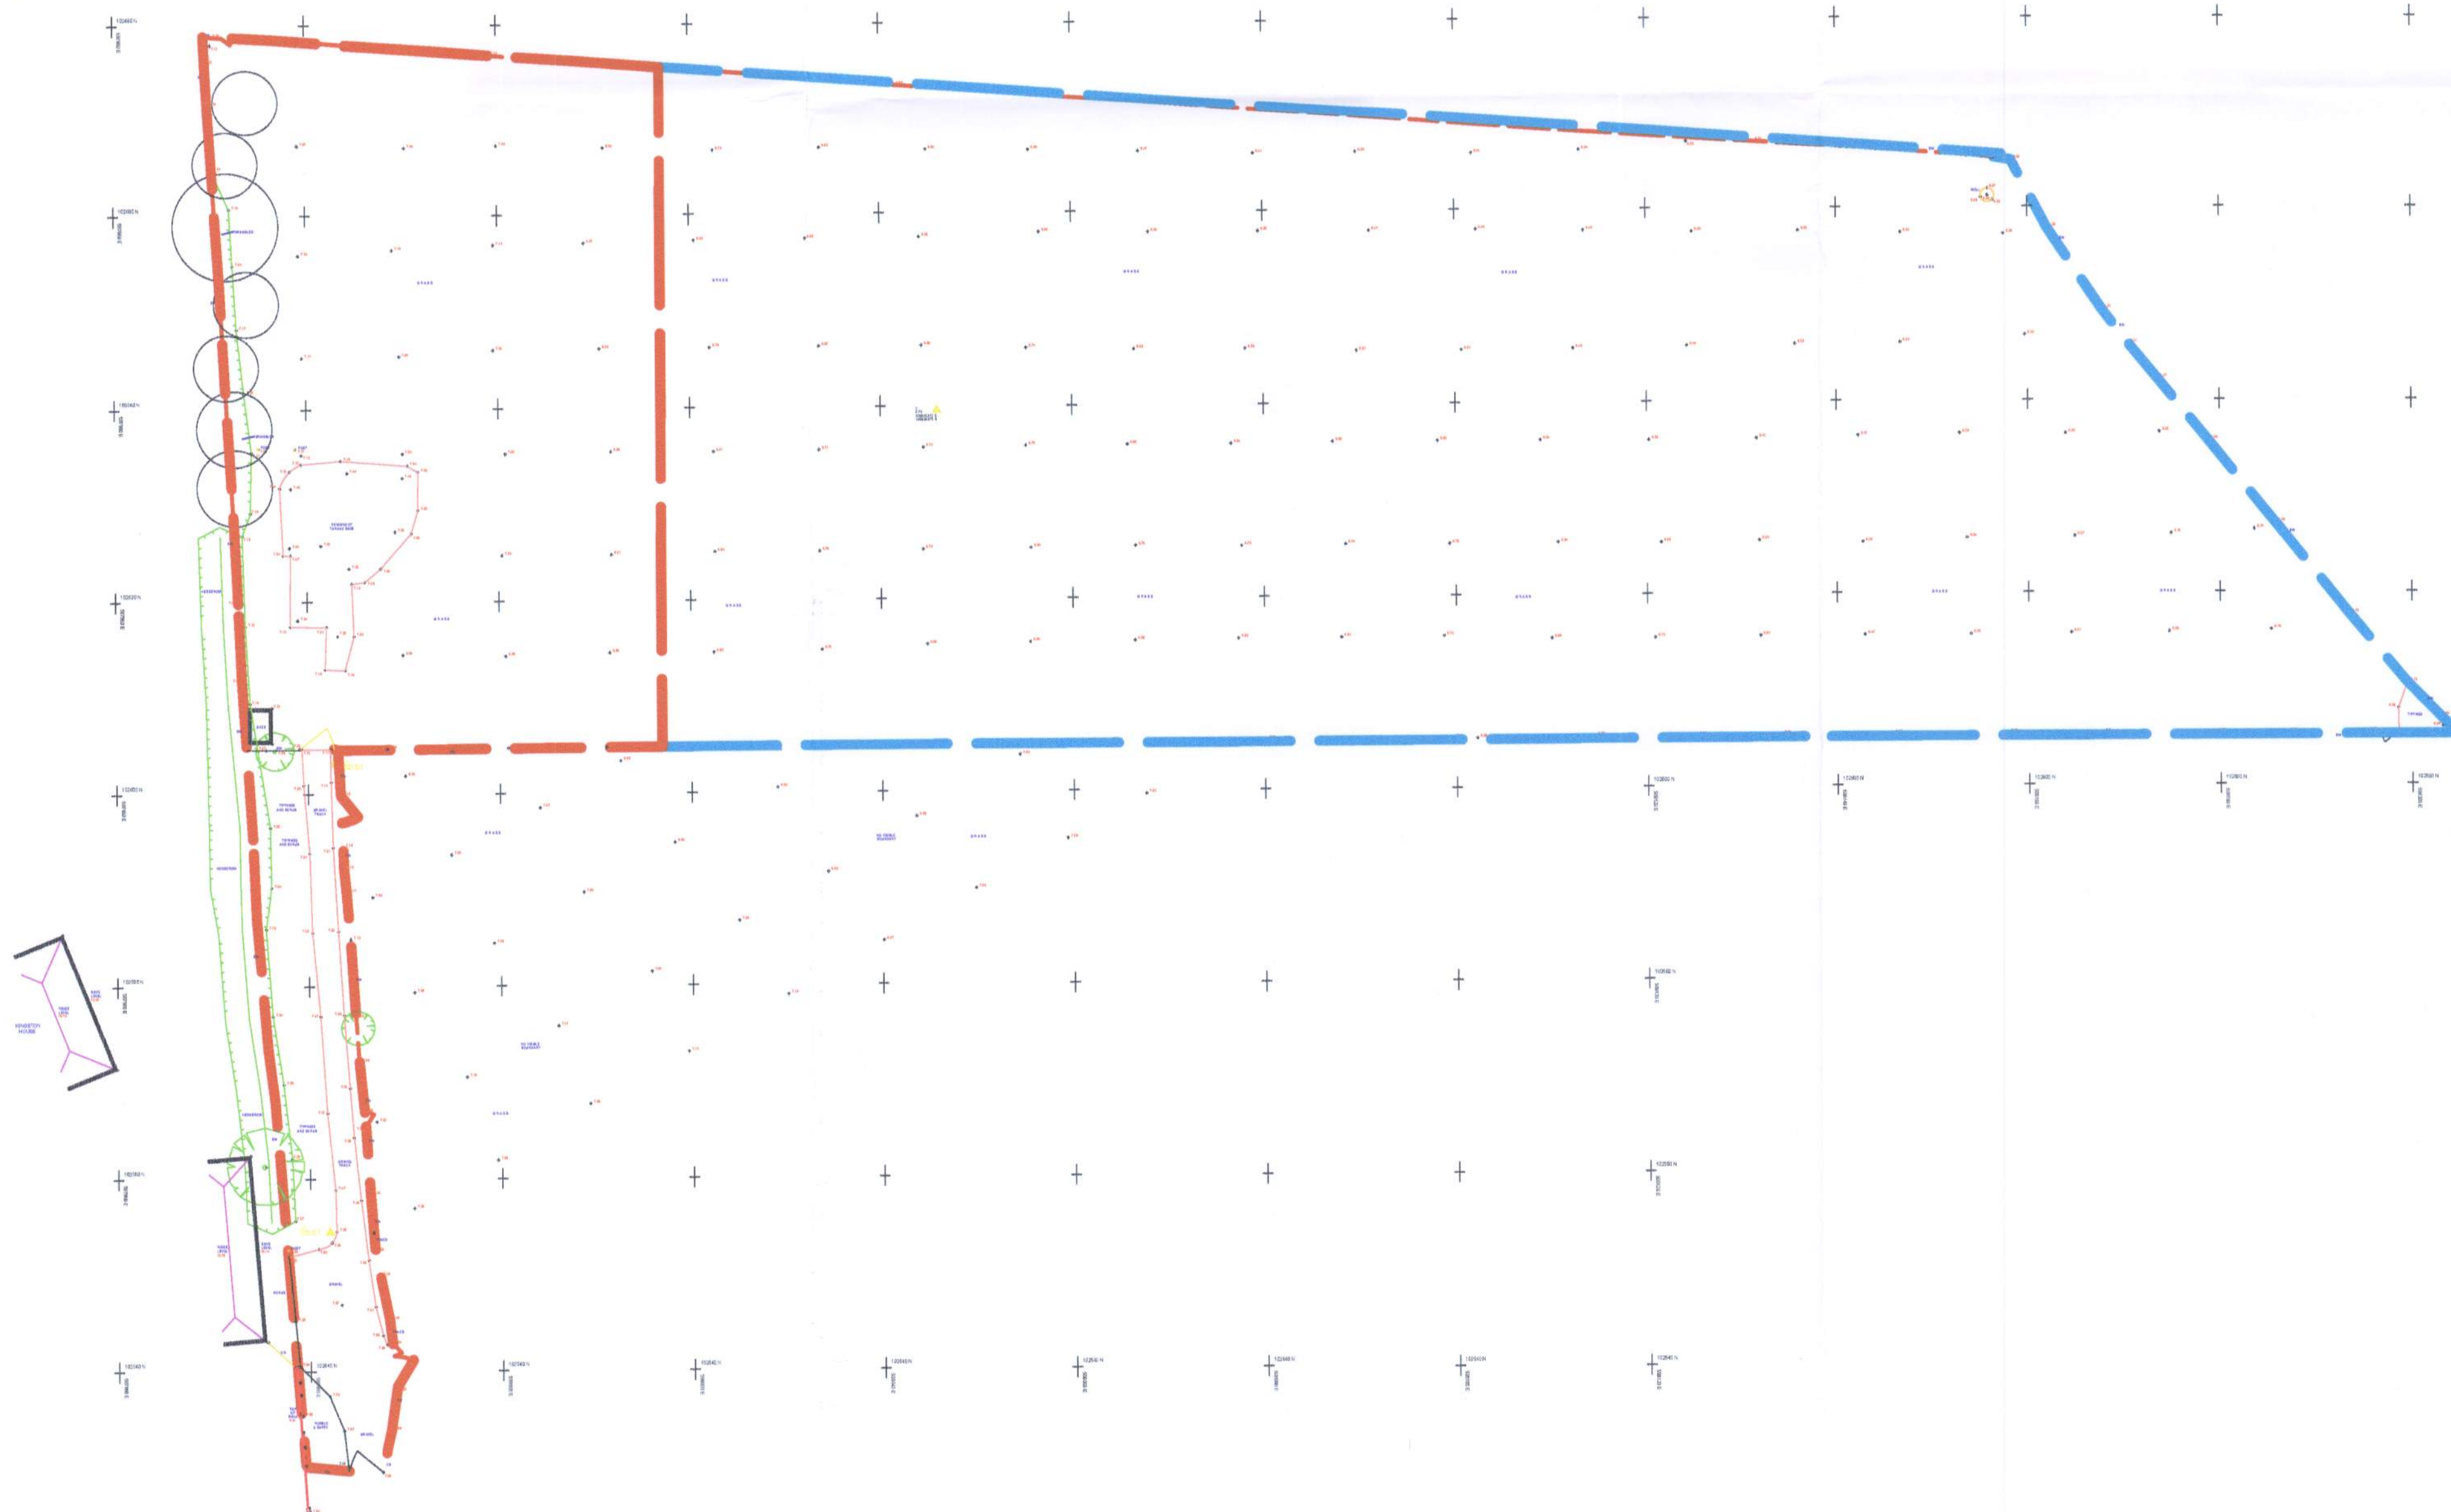

0 10 20 30 40 50 60 M

scale bar
1: 500
A1 DRAWING

LAYER INFORMATION

Layer	Description
01	EXISTING TOPOGRAPHICAL
02	PROPOSED DEVELOPMENT
03	PROPOSED ROADS
04	PROPOSED FENCES
05	PROPOSED DRIVEWAYS
06	PROPOSED PATIO AREAS
07	PROPOSED TERRACES
08	PROPOSED WALLS
09	PROPOSED GARDENS
10	PROPOSED PARKING AREAS
11	PROPOSED LANDSCAPING
12	PROPOSED LIGHTING
13	PROPOSED SECURITY
14	PROPOSED UTILITIES
15	PROPOSED DRAINAGE
16	PROPOSED FLOODING
17	PROPOSED VEGETATION
18	PROPOSED TREES
19	PROPOSED SHRUBS
20	PROPOSED FLOWERS
21	PROPOSED GRASS
22	PROPOSED SOIL
23	PROPOSED ROCKS
24	PROPOSED STONES
25	PROPOSED BRICKS
26	PROPOSED TILES
27	PROPOSED PAINTS
28	PROPOSED GLASS
29	PROPOSED METAL
30	PROPOSED WOOD
31	PROPOSED PLASTIC
32	PROPOSED RUBBER
33	PROPOSED LEATHER
34	PROPOSED FABRIC
35	PROPOSED PAPER
36	PROPOSED CARDBOARD
37	PROPOSED GLASS
38	PROPOSED METAL
39	PROPOSED WOOD
40	PROPOSED PLASTIC
41	PROPOSED RUBBER
42	PROPOSED LEATHER
43	PROPOSED FABRIC
44	PROPOSED PAPER
45	PROPOSED CARDBOARD
46	PROPOSED GLASS
47	PROPOSED METAL
48	PROPOSED WOOD
49	PROPOSED PLASTIC
50	PROPOSED RUBBER
51	PROPOSED LEATHER
52	PROPOSED FABRIC
53	PROPOSED PAPER
54	PROPOSED CARDBOARD
55	PROPOSED GLASS
56	PROPOSED METAL
57	PROPOSED WOOD
58	PROPOSED PLASTIC
59	PROPOSED RUBBER
60	PROPOSED LEATHER
61	PROPOSED FABRIC
62	PROPOSED PAPER
63	PROPOSED CARDBOARD
64	PROPOSED GLASS
65	PROPOSED METAL
66	PROPOSED WOOD
67	PROPOSED PLASTIC
68	PROPOSED RUBBER
69	PROPOSED LEATHER
70	PROPOSED FABRIC
71	PROPOSED PAPER
72	PROPOSED CARDBOARD
73	PROPOSED GLASS
74	PROPOSED METAL
75	PROPOSED WOOD
76	PROPOSED PLASTIC
77	PROPOSED RUBBER
78	PROPOSED LEATHER
79	PROPOSED FABRIC
80	PROPOSED PAPER
81	PROPOSED CARDBOARD
82	PROPOSED GLASS
83	PROPOSED METAL
84	PROPOSED WOOD
85	PROPOSED PLASTIC
86	PROPOSED RUBBER
87	PROPOSED LEATHER
88	PROPOSED FABRIC
89	PROPOSED PAPER
90	PROPOSED CARDBOARD
91	PROPOSED GLASS
92	PROPOSED METAL
93	PROPOSED WOOD
94	PROPOSED PLASTIC
95	PROPOSED RUBBER
96	PROPOSED LEATHER
97	PROPOSED FABRIC
98	PROPOSED PAPER
99	PROPOSED CARDBOARD
100	PROPOSED GLASS

Do not scale from these drawings. The contractor is to check all dimensions, levels and conditions on site and advise of any discrepancies prior to the commencement of any work on site. All work is to be carried out in strict accordance with the relevant, current British Standards and codes of practice. Materials and components are to be fixed in strict accordance with the manufacturers instructions and recommendations and relevant body. This drawing is for planning/building control purposes only.
Data Protection Act - no project drawings or client details will be issued by us to anyone other than the client, unless given written instruction by the client for distribution.
Party Wall Details - to be dealt with by a Party Wall Surveyor to be appointed by Client.

AMENDMENTS

THE NEW STABLES

Client	Description
	SITE PLAN & EXISTING TOPOGRAPHICAL



Date	Scale	Job No.	Drawing No.	Revision
March 2019	1: 1250, 1: 500	1913	01	

1 Westbourne Grove, Westbourne Gardens, Hove, East Sussex. T: (01273) 727366 E: rob@raparchitects.co.uk
Do not scale from drawing This drawing is copyright