




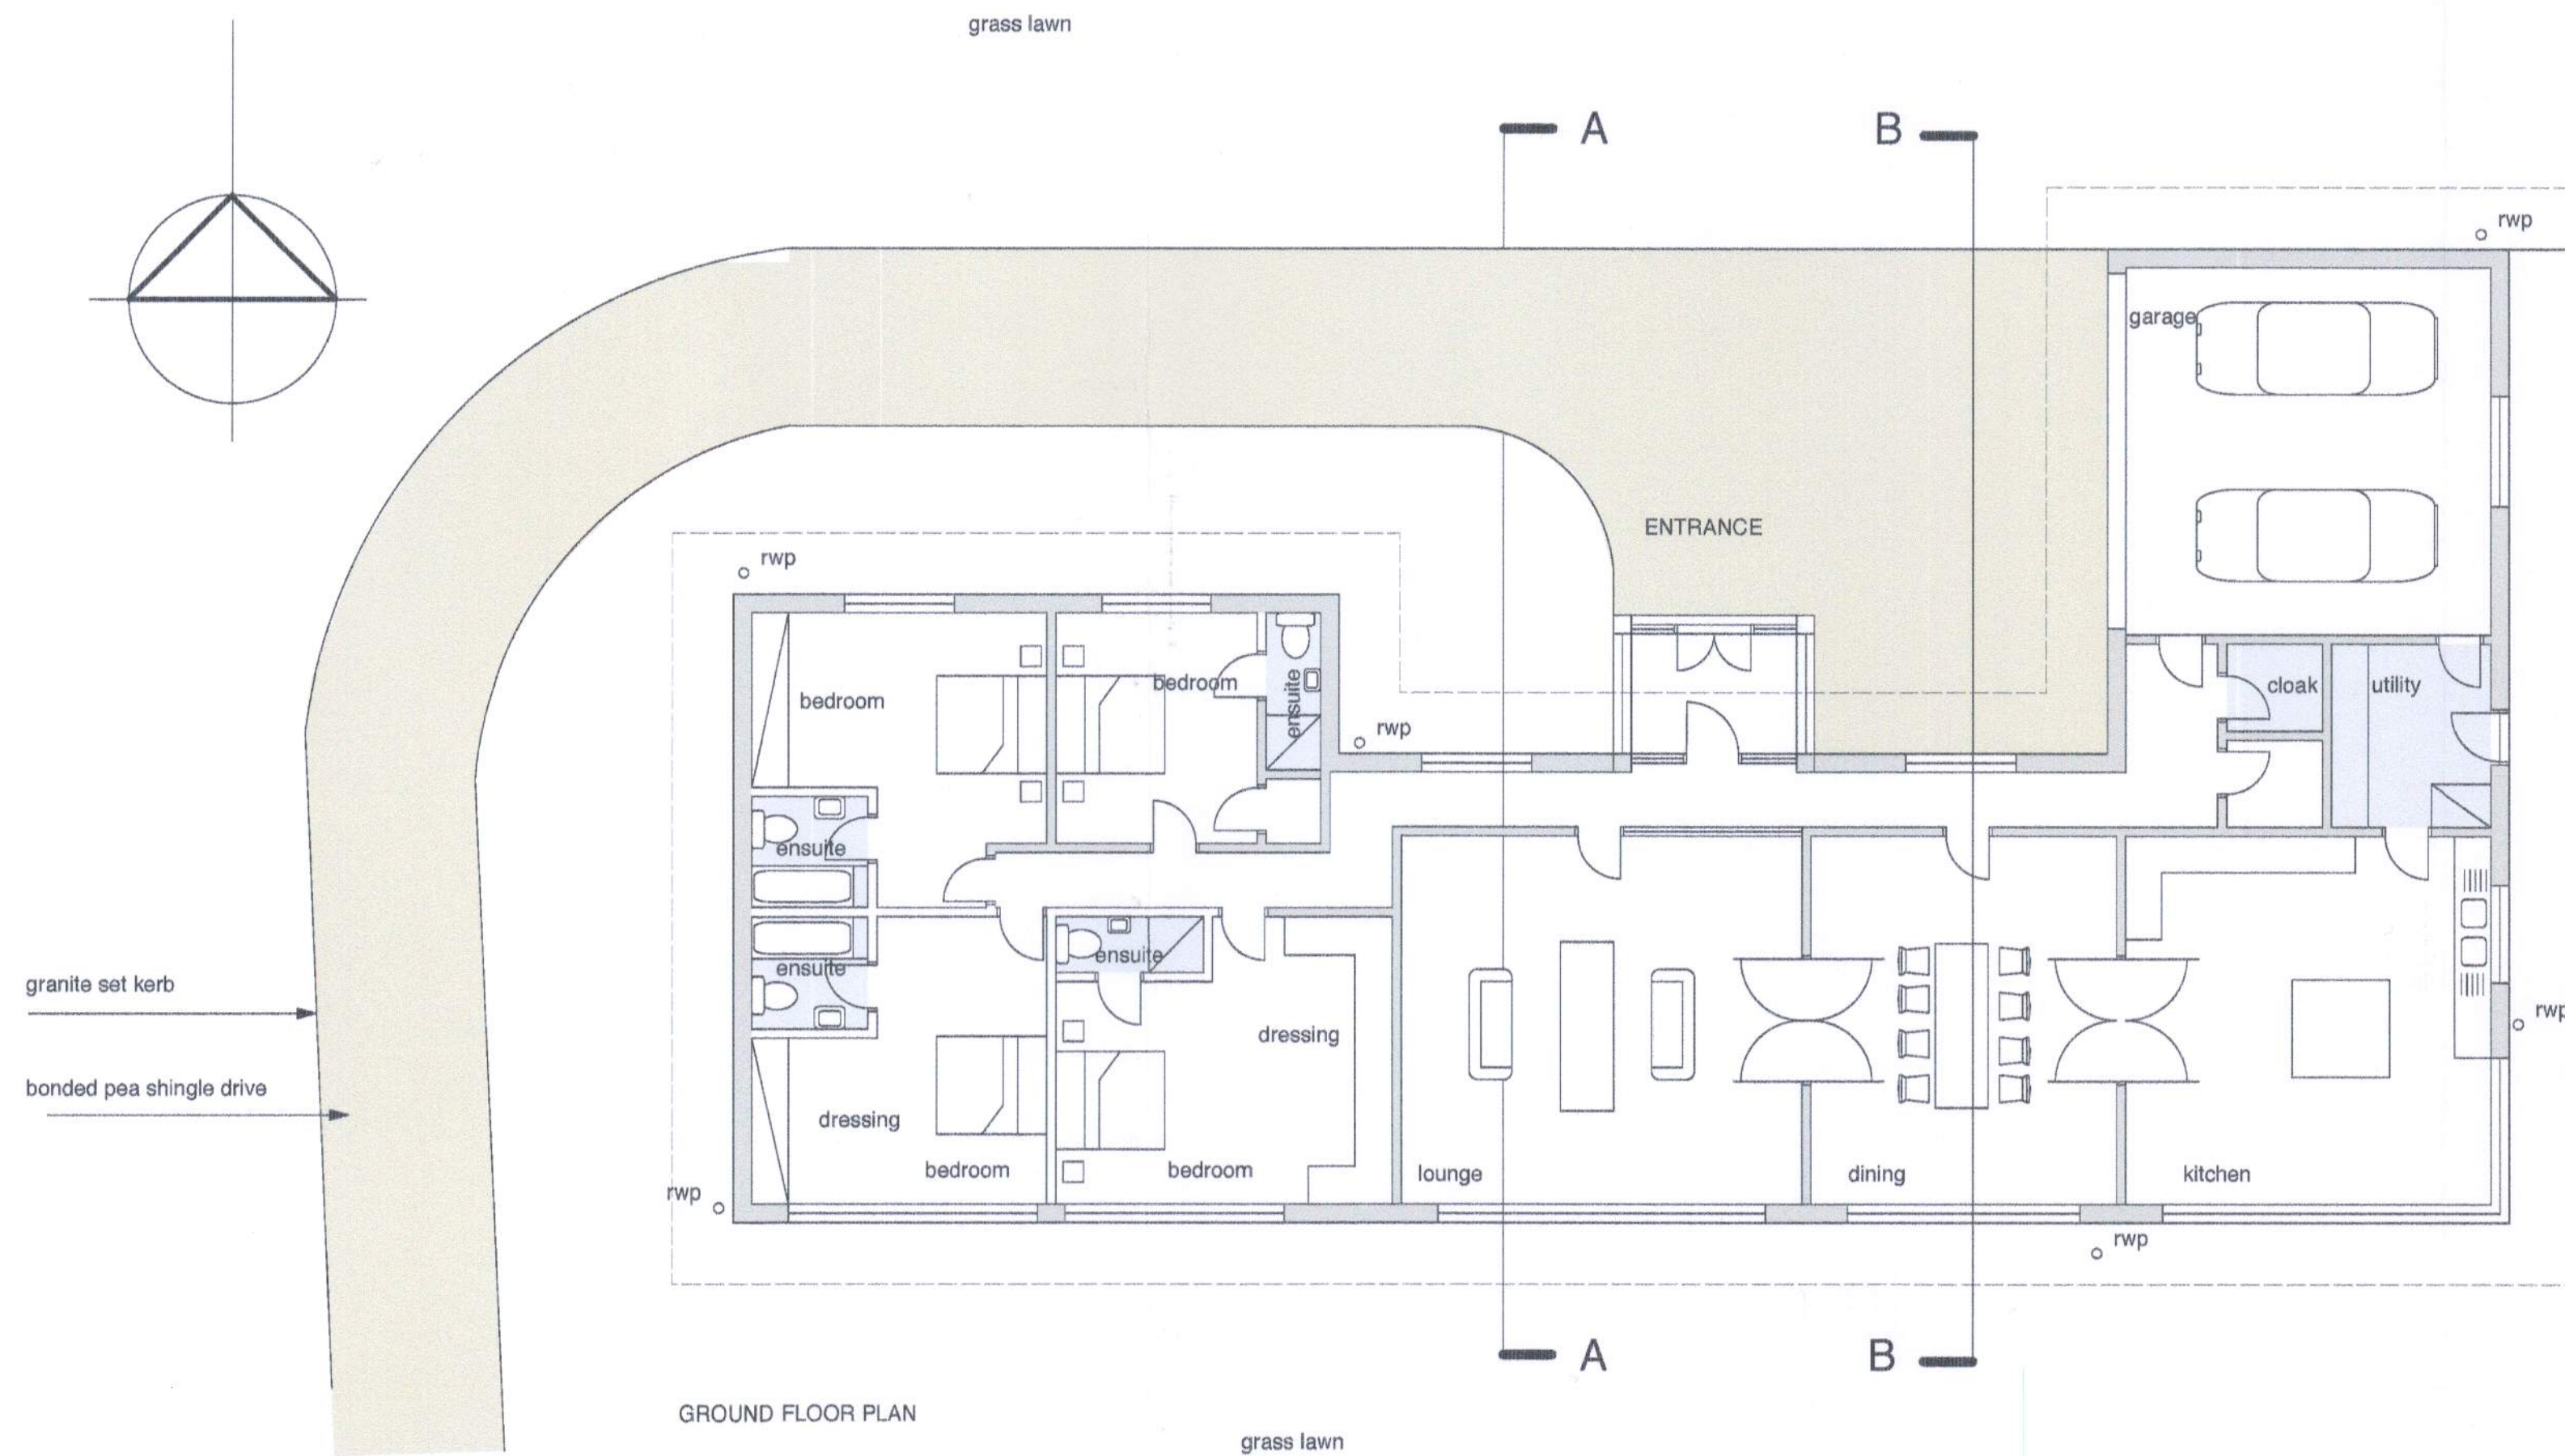


GROUND FLOOR PLAN

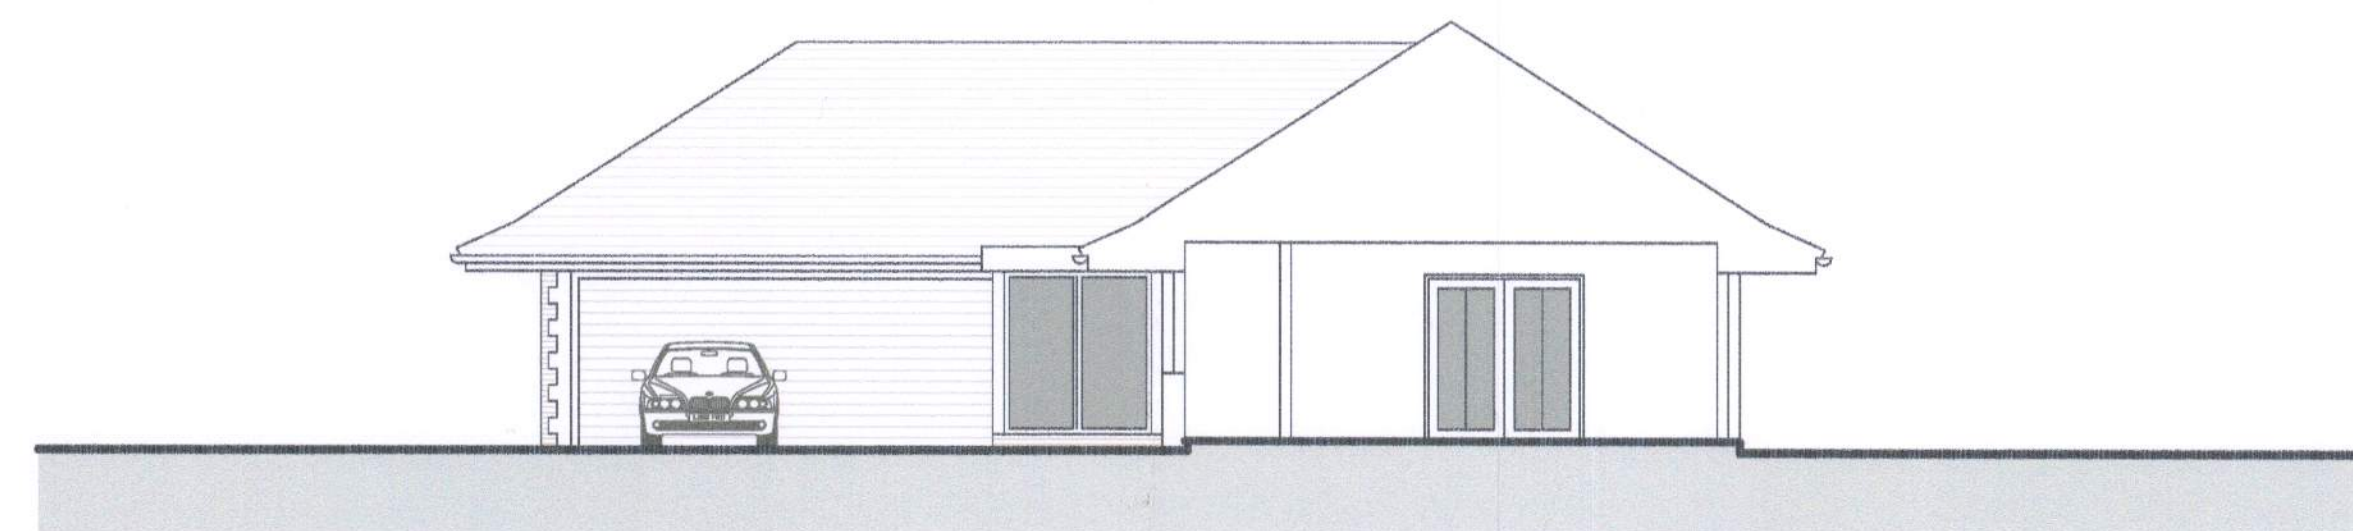


SECTION A - A & PART ELEVATION

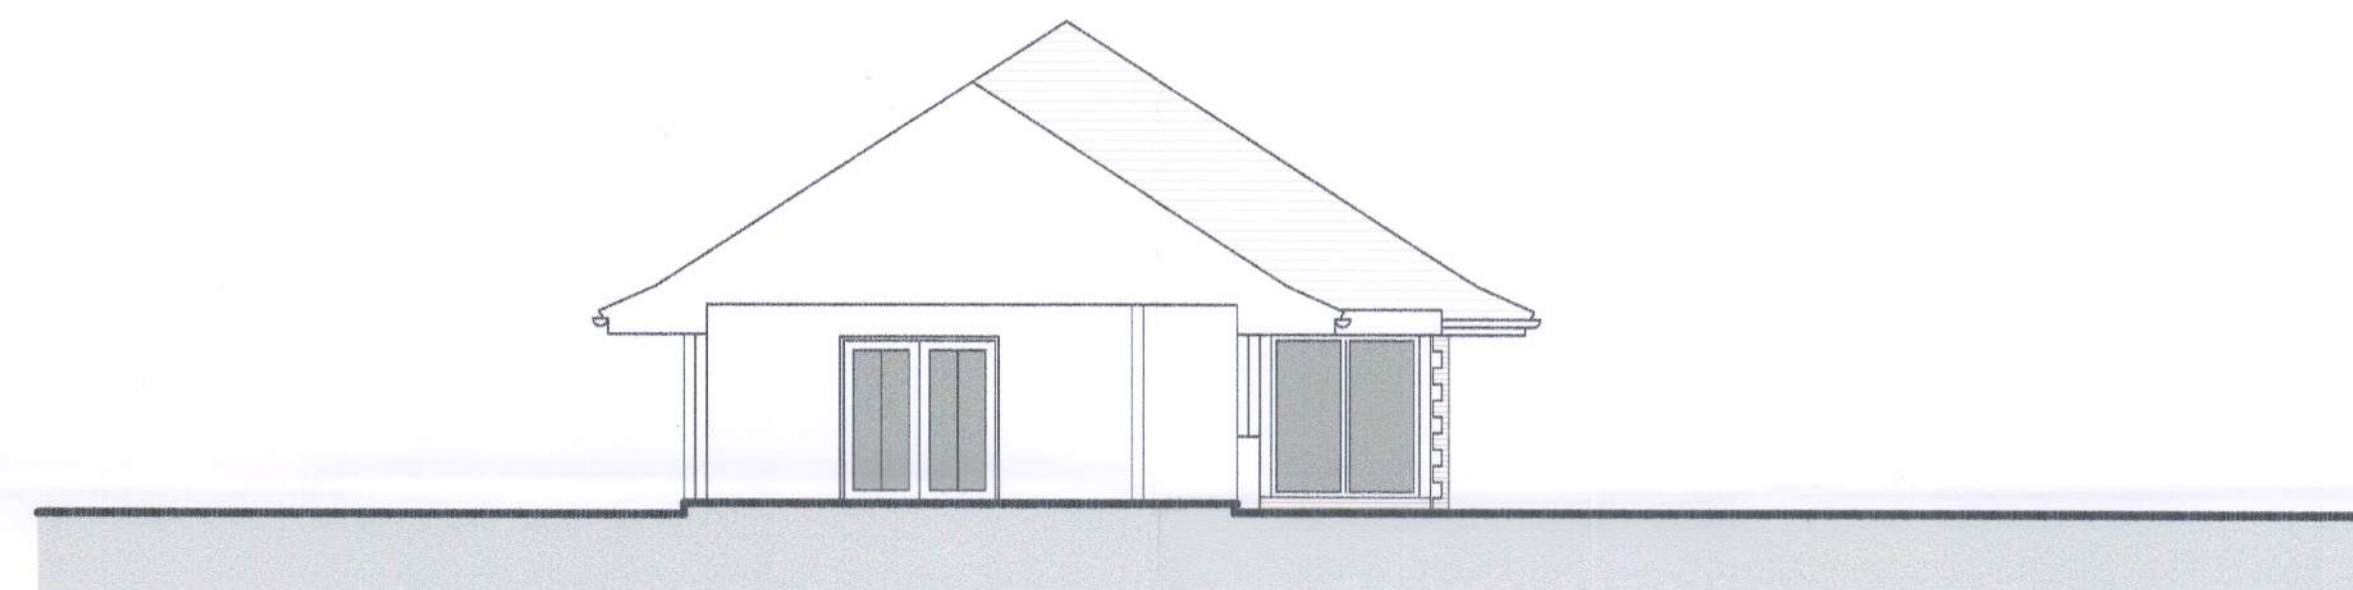

SECTION B - B & PART ELEVATION

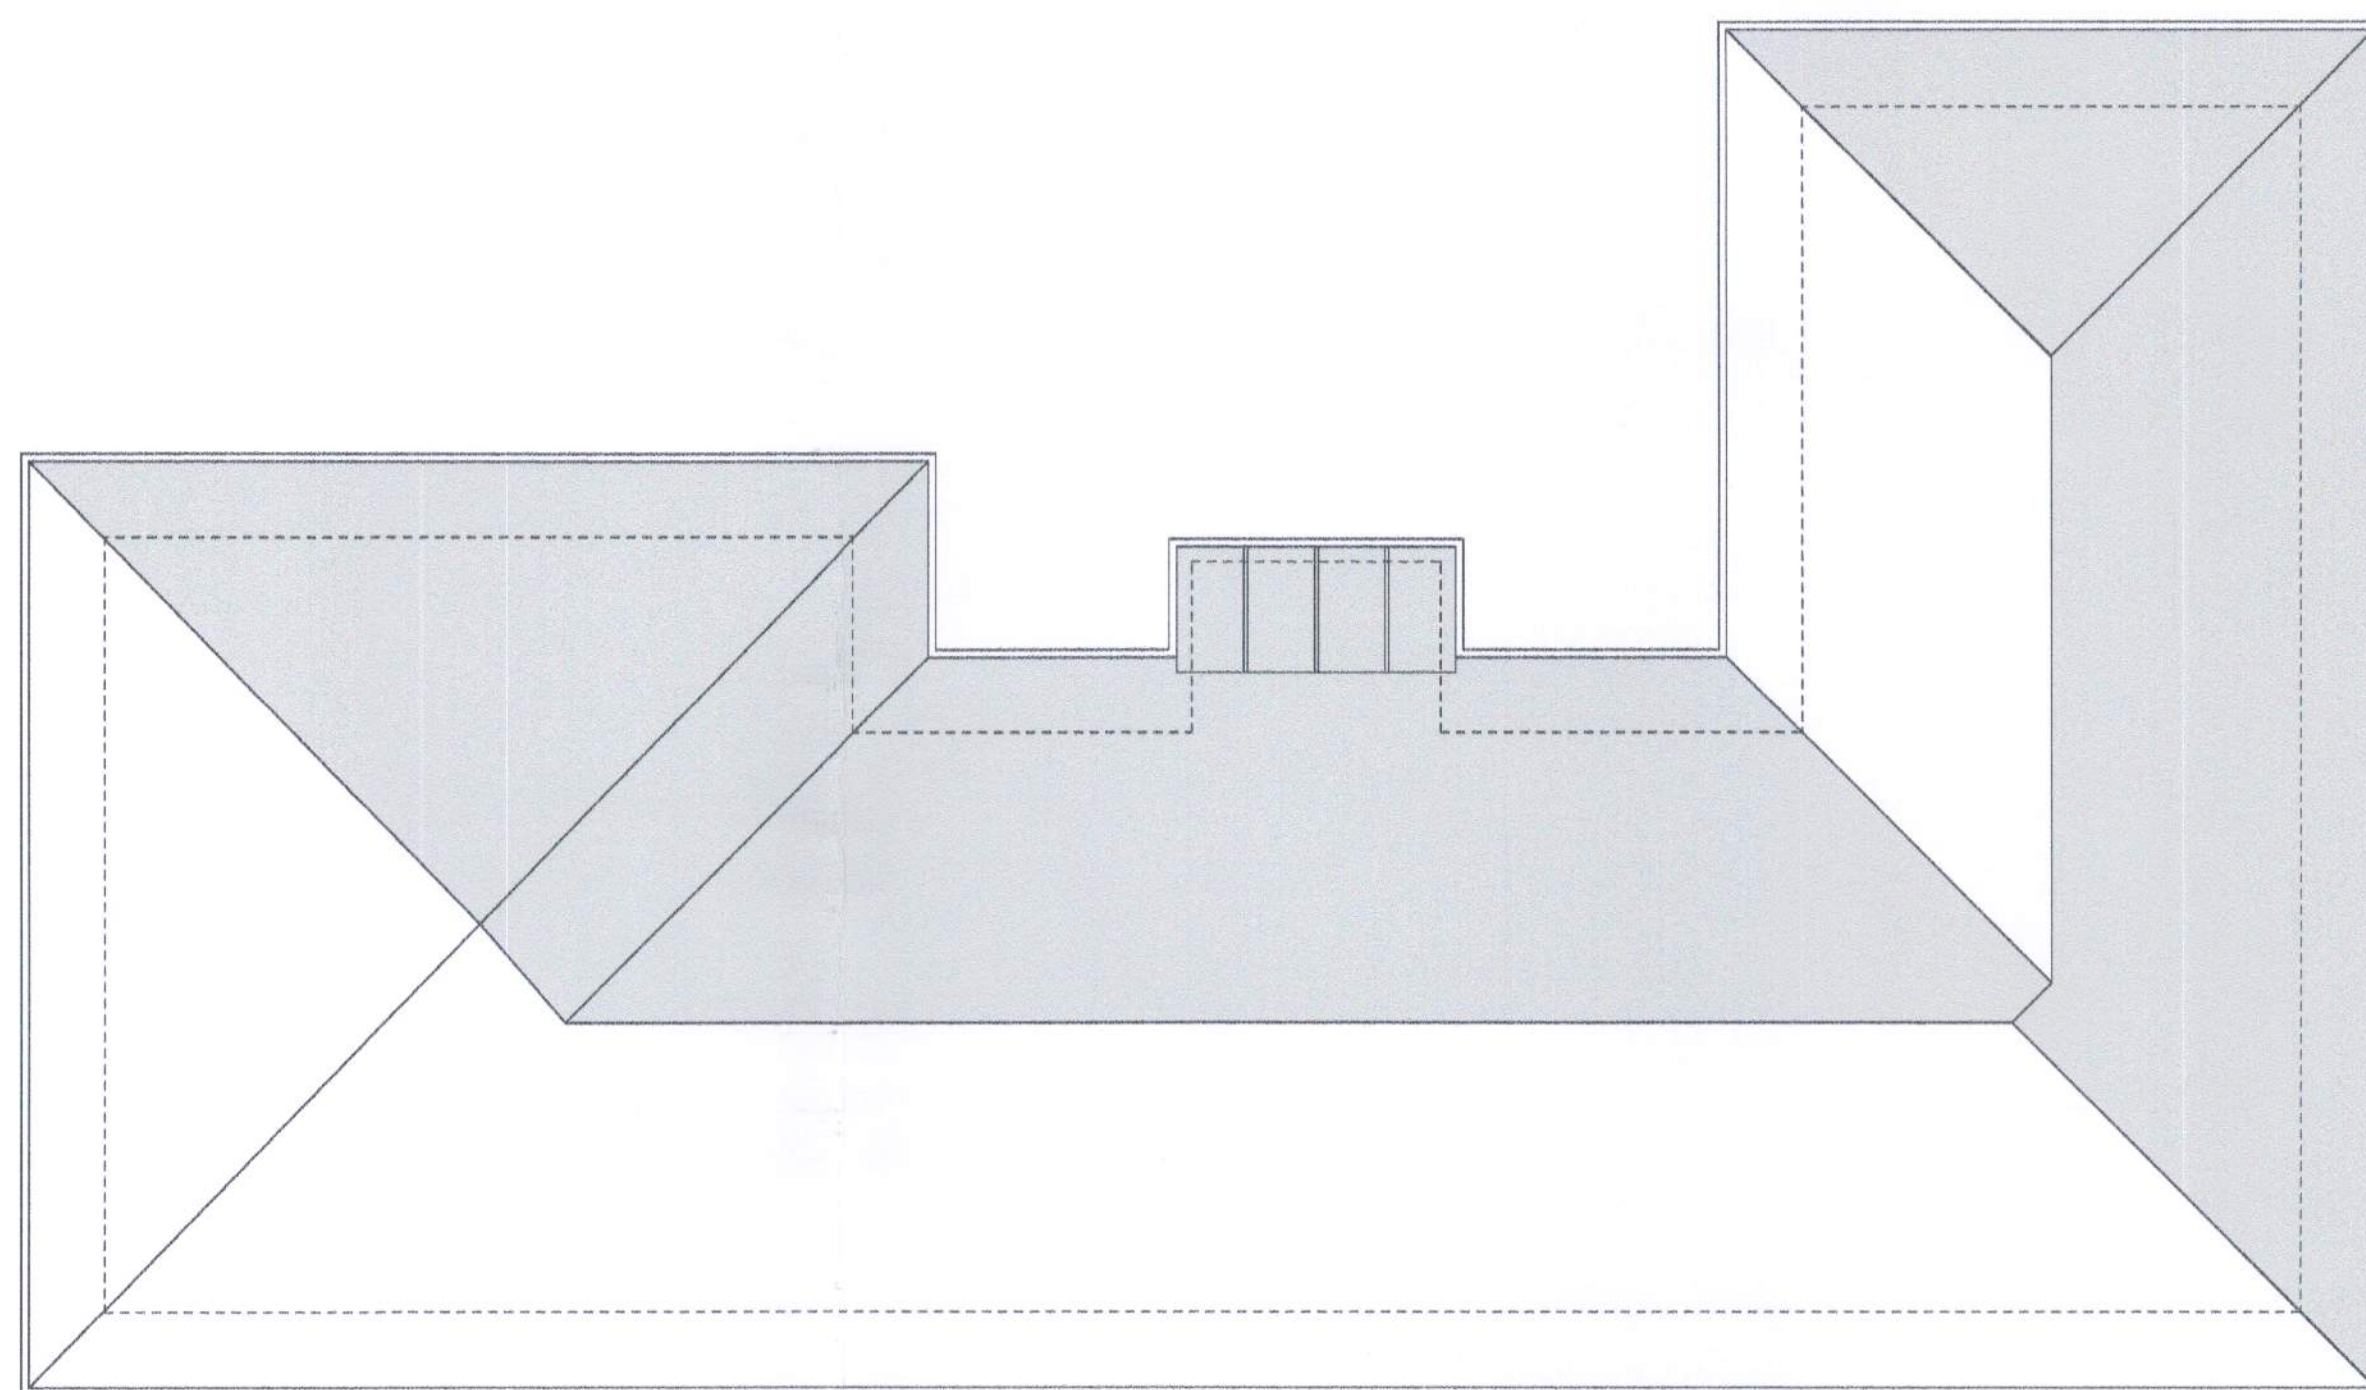

ROOF PLAN

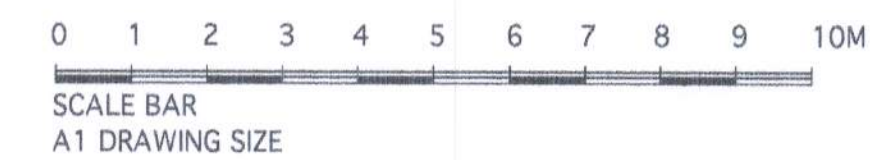

Do not scale from these drawings. The contractor is to check all dimensions, levels and conditions on site and advise of any discrepancies prior to the commencement of any work on site. All work is to be carried out in strict accordance with the relevant, current British Standards and codes of practice. Materials and components are to be fixed in strict accordance with the manufacturers instructions and recommendations and relevant body of knowledge. This drawing is for planning/building control purposes only.
Data Protection Act - no project drawings or client details will be issued by us to anyone other than the client, unless given written instruction by the client for distribution.
Party Wall Details - to be dealt with by a Part Wall Surveyor to be appointed by Client.

AMENDMENTS

THE NEW STABLES

Client	Description
	PROPOSED PLANS, SECTION & PART ELEVATION



Date	Scale	Job No.	Drawing No.	Revision
March 2019	1:100	1913	02	

1 Westbourne Grove, Westbourne Gardens, Hove, East Sussex.T: (01273) 727366 E:rob@reparchitects.co.uk
 Do not scale from drawing This drawing is copyright