


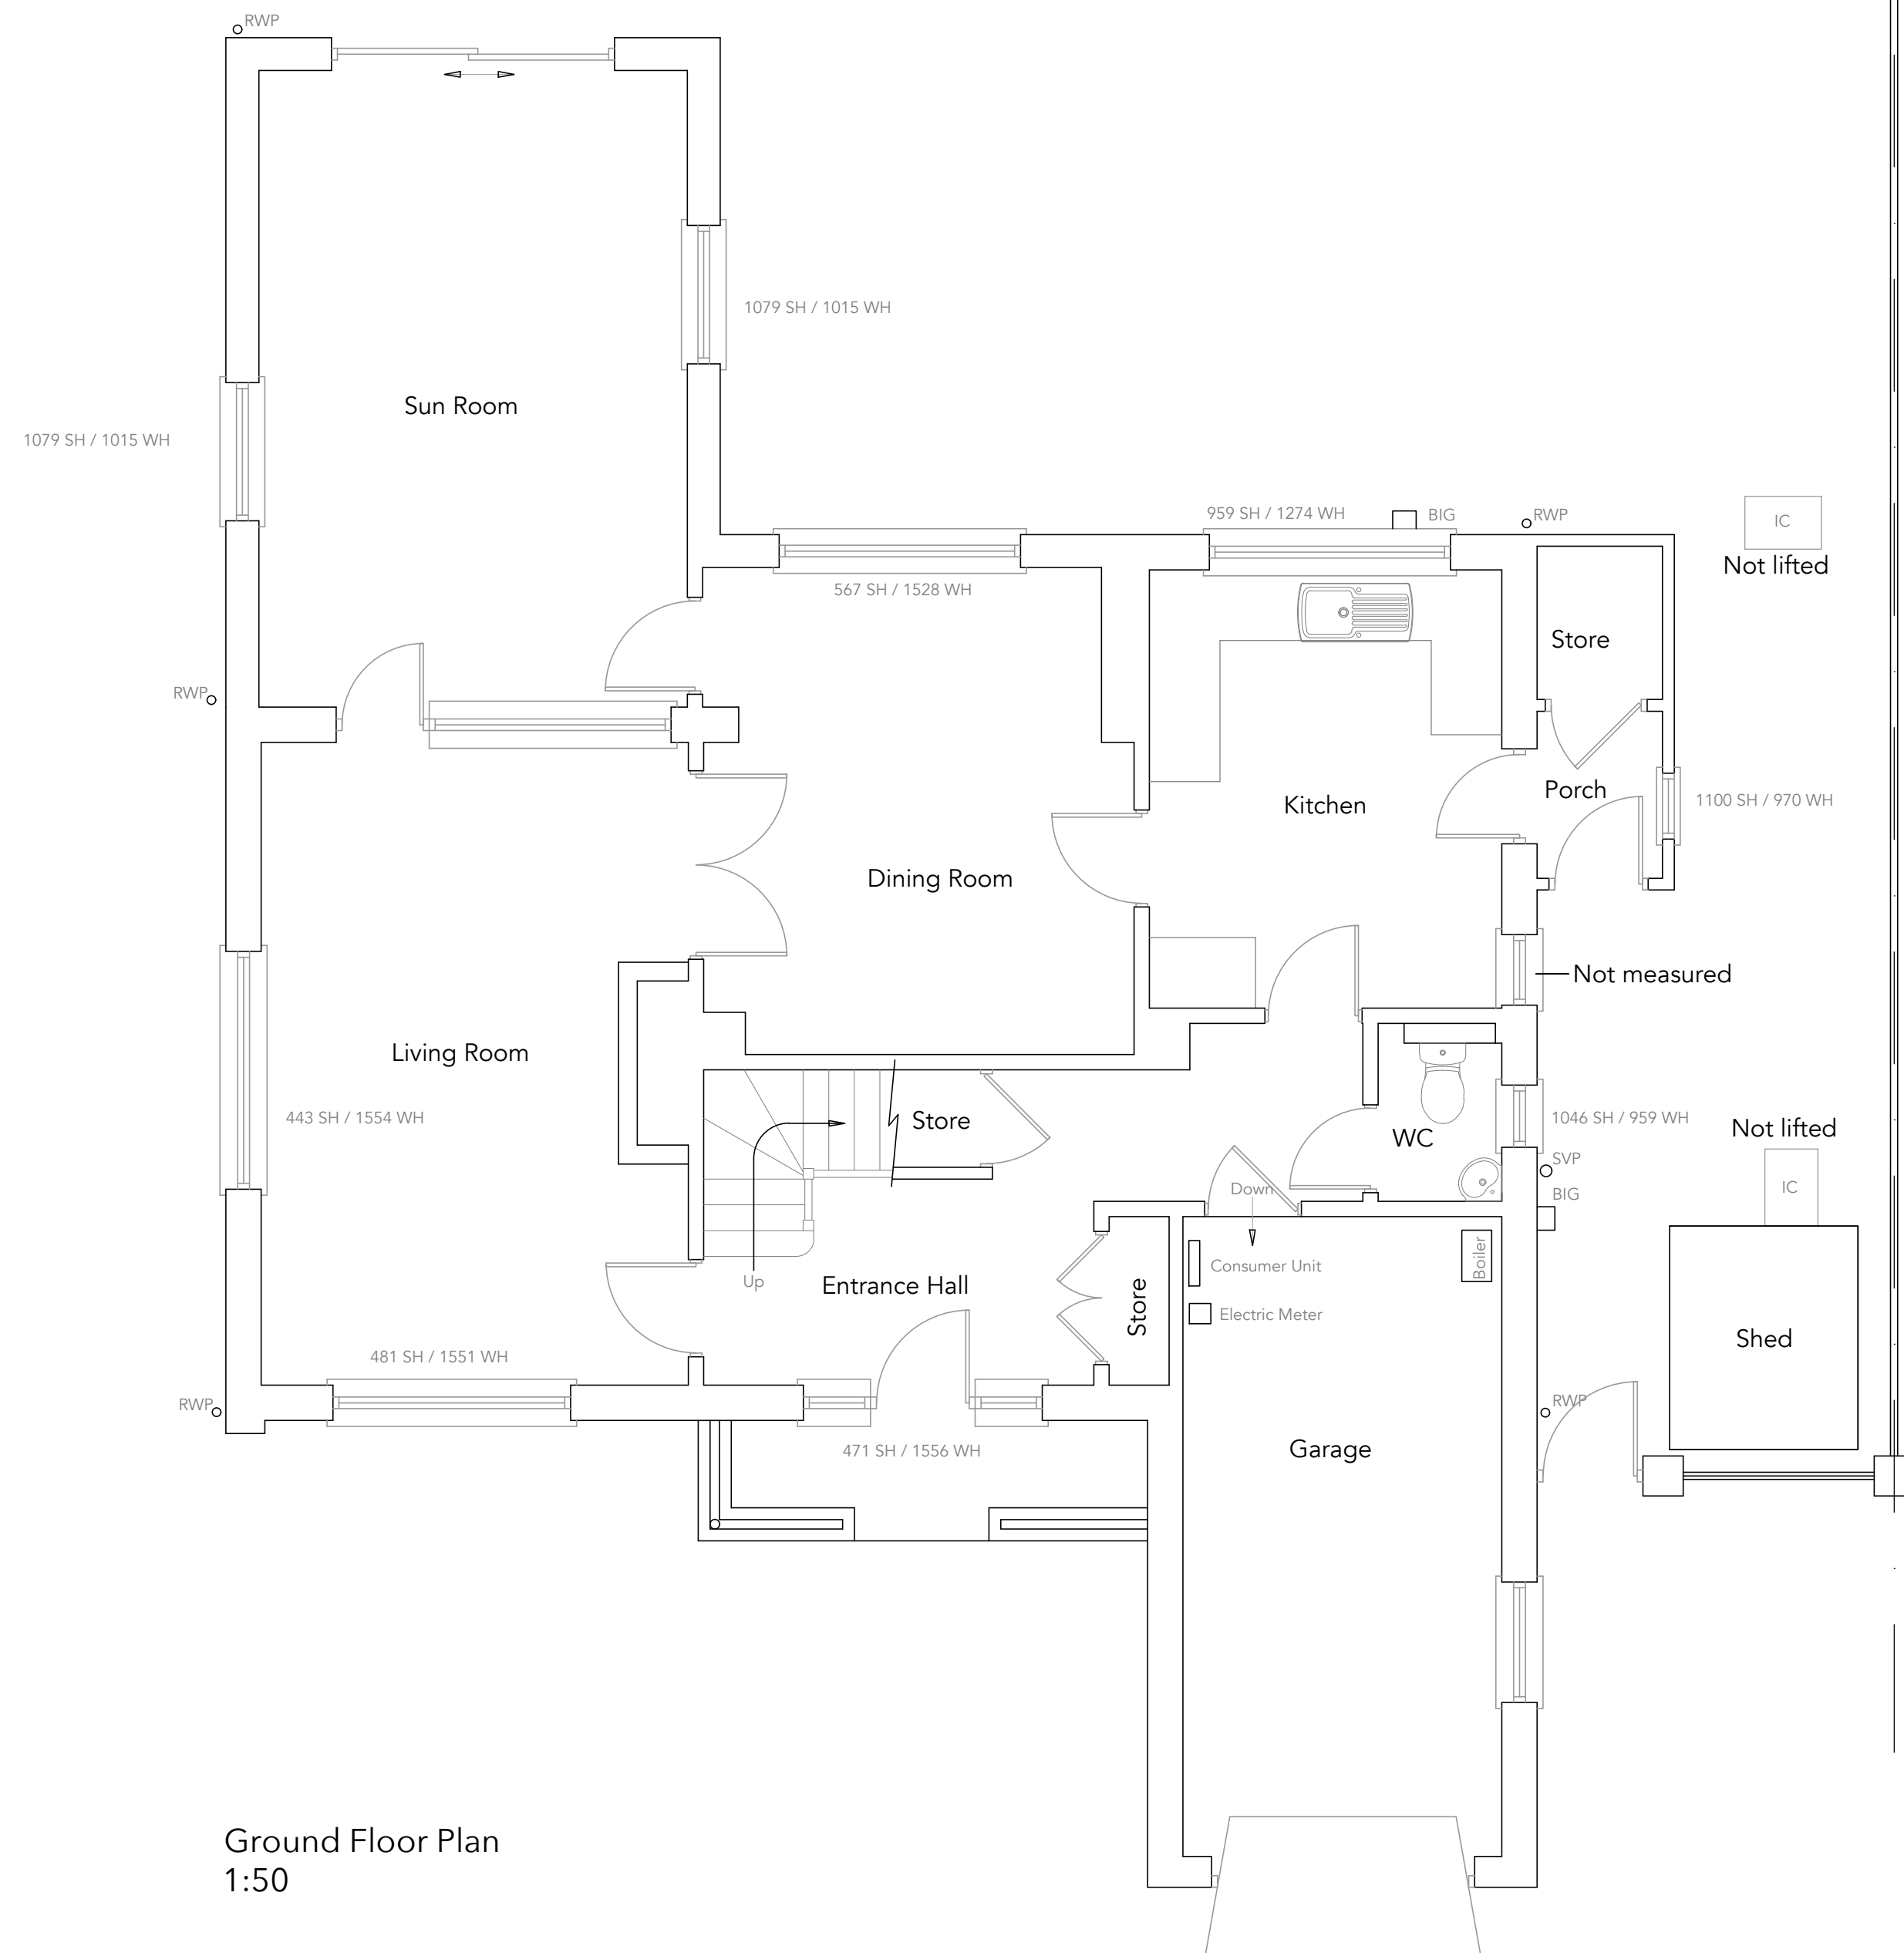

Roof Plan 1:100

The first floor plan shows a rectangular unit with several rooms and a central landing. The layout is as follows:

- Bedroom 1:** Located on the left side, containing a double bed (810 SH / 1255 WH), a single bed (823 SH / 1261 WH), and a wardrobe (823 SH / 1261 WH).
- Bedroom 2:** Located on the right side, containing a double bed (821 SH / 1267 WH).
- Bedroom 3:** Located in the center, containing a double bed (821 SH / 1267 WH).
- Landing:** A central area with a staircase labeled "Down" and a door leading to the bathroom. It also contains a wardrobe (842 SH / 1250 WH).
- Bathroom:** Located at the bottom right, containing a bathtub (1128 SH / 949 WH), a toilet, and a sink.
- WC:** A small toilet room located between the landing and the bathroom.
- AC:** An air conditioning unit located near the landing.
- Entrance:** A small area at the bottom left with a door leading into the unit.

Scale 1:100



0 1 2 3 4 5 10

Scale 1:50



0 1 2 3 4 5

Drawing No	Revision
260032/ 01	