


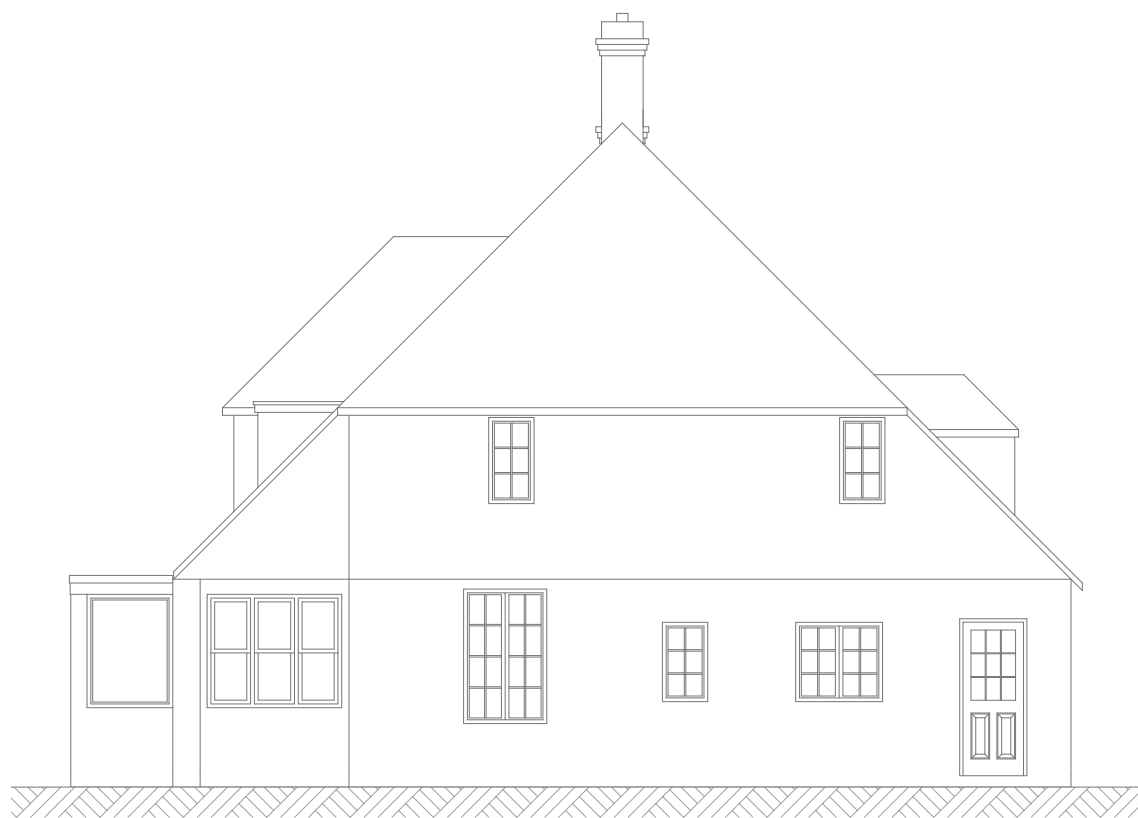

NORTH ELEVATION




EAST ELEVATION



SOUTH ELEVATION



WEST ELEVATION

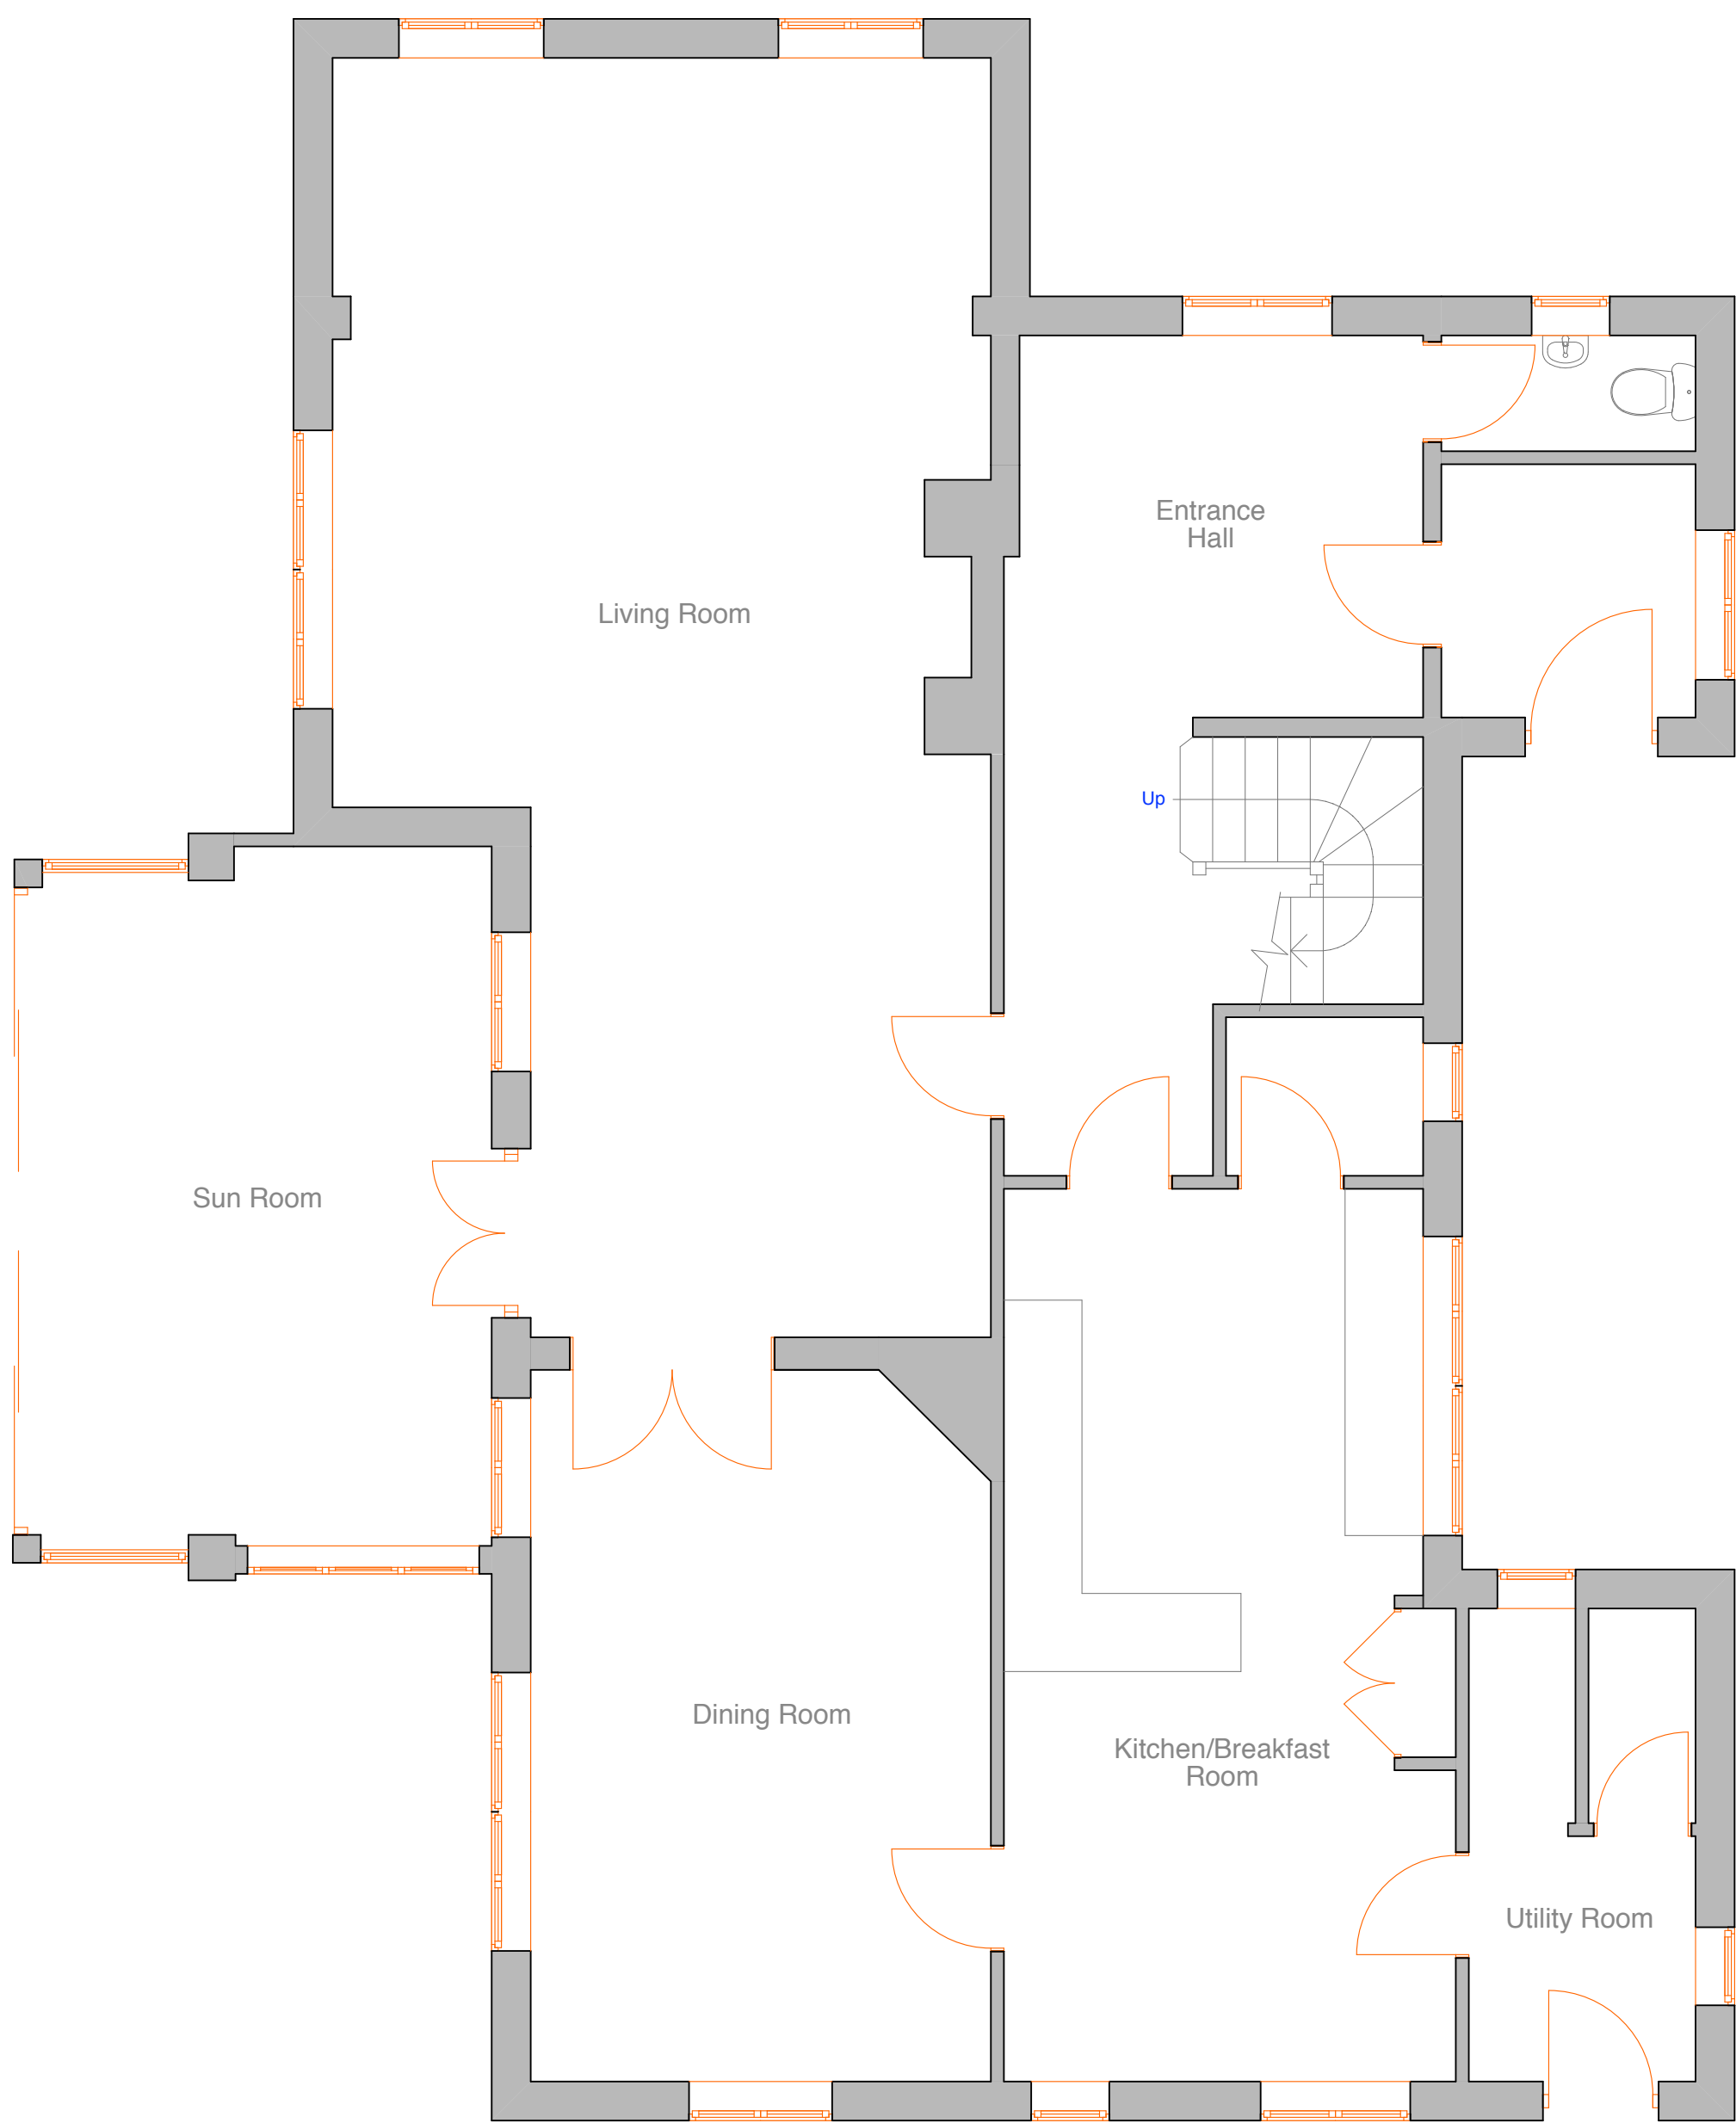

Ground Floor Plan



First Floor Plan



Chartered Surveyors

Norton Studio, School Lane
Arundel, West Sussex
BN18 9DR
tel: 01903 885444
email: info@andrewfuller.co.uk
www.andrewfuller.co.uk

Job Title
Russet House, Kingston Gorse

Client
Miss S Masson

Drawing Name
Existing Plans & Elevations

Drawing Status
Planning

Drawn by
DF

Date
May 15

Checked by

Date

Drawing Scale
1:50 and 1:100 at A1

Drawing No
15753/ 01

Status
Revision

This drawing is the property of Andrew Fuller Associates and is not to be copied, reproduced, retained or disclosed to any unauthorised person either wholly or in part without prior consent. Do not scale from this drawing except for Planning purposes. Use all figured dimensions only. All figured dimensions to be checked on site prior to construction. All discrepancies, errors and omissions to be reported to Andrew Fuller Associates prior to construction. Layout and dimensions of existing building to be checked on site.