


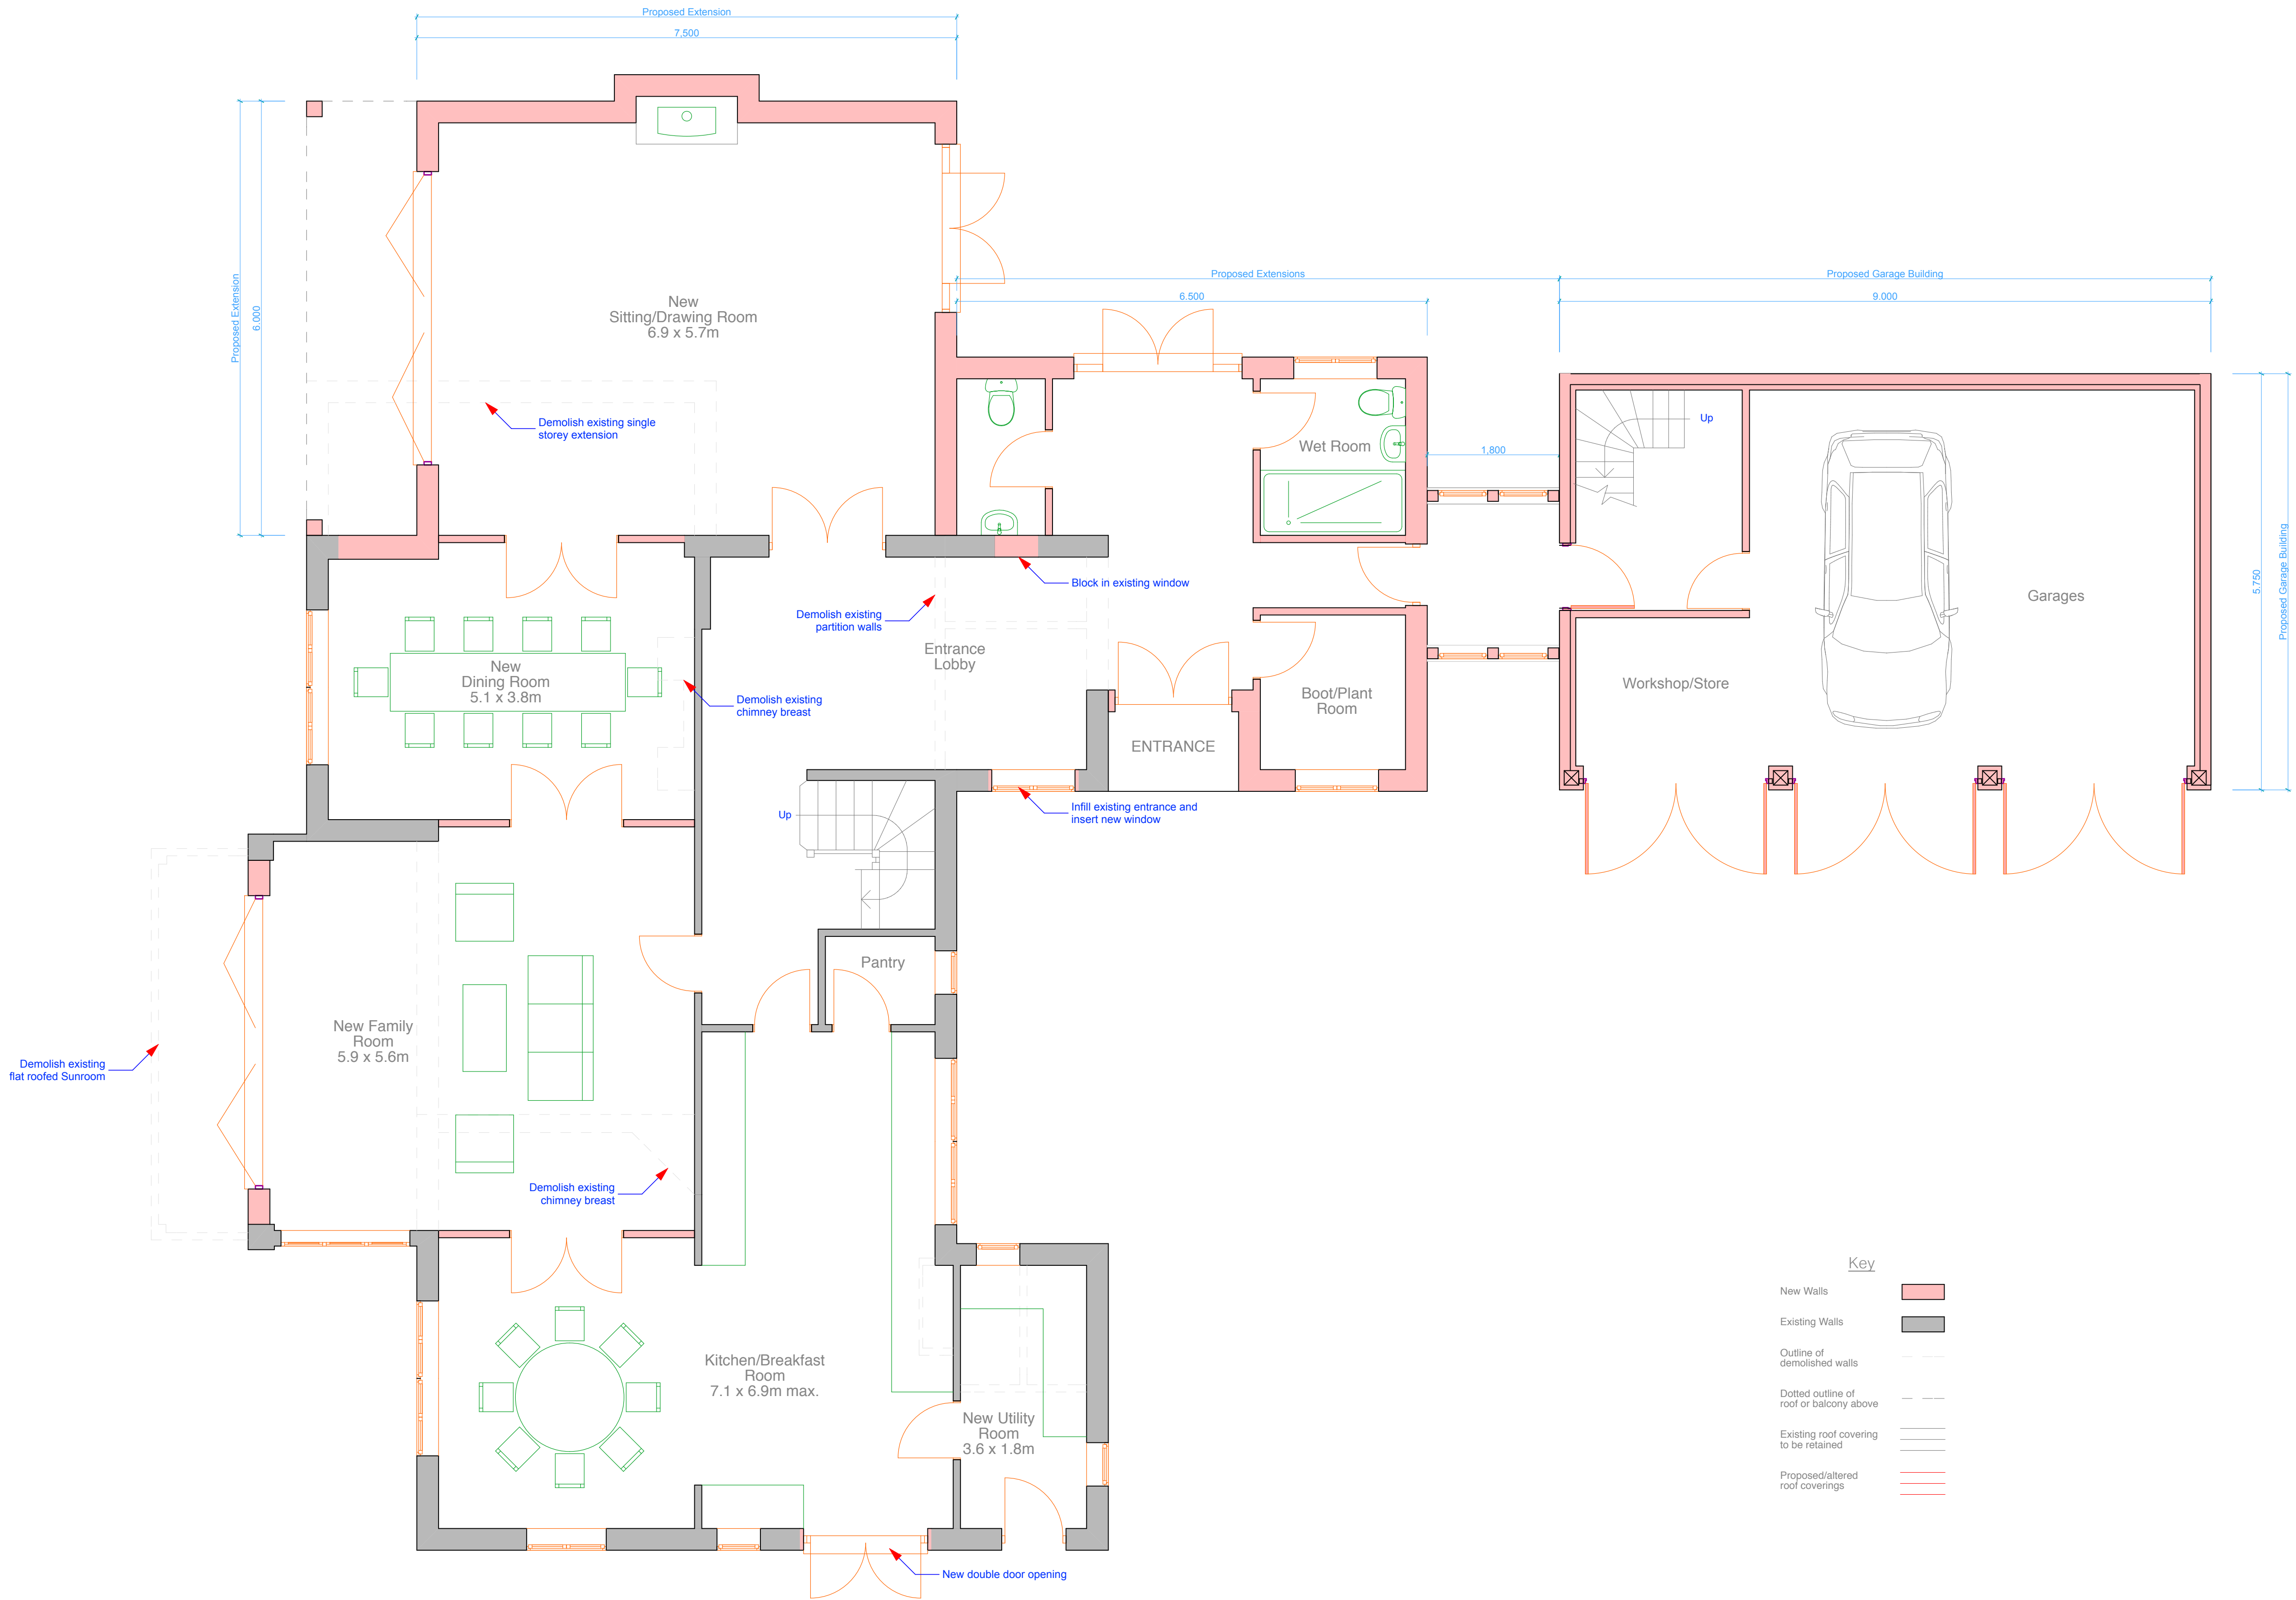

Key

- New Walls
- Existing Walls
- Outline of demolished walls
- Dotted outline of roof or balcony above
- Existing roof covering to be retained
- Proposed/alterd roof coverings



Chartered Surveyors

Norton Studio, School Lane
Arundel, West Sussex
BN18 9DR
t: 01903 885444

email: info@andrewfuller.co.uk
www.andrewfuller.co.uk

Job Title
Russet House, Kingston Gorse

Client
Miss S Masson

Drawing Name
Proposed Ground Floor Plan

Drawing Status
Planning

Drawn by
DF

Date
May 15

Checked by

Date

Drawing Scale
1:50 at A1

Drawing No
15753/ 02

Status
Revision

This drawing is the property of Andrew Fuller Associates and is not to be copied, reproduced, retained or disclosed to any unauthorised person either wholly or in part without prior consent. Do not scale from this drawing except for Planning purposes. Use all figured dimensions only. All figured dimensions to be checked on site prior to construction. All discrepancies, errors and omissions to be reported to Andrew Fuller Associates prior to construction. Layout and dimensions of existing building to be checked on site.