


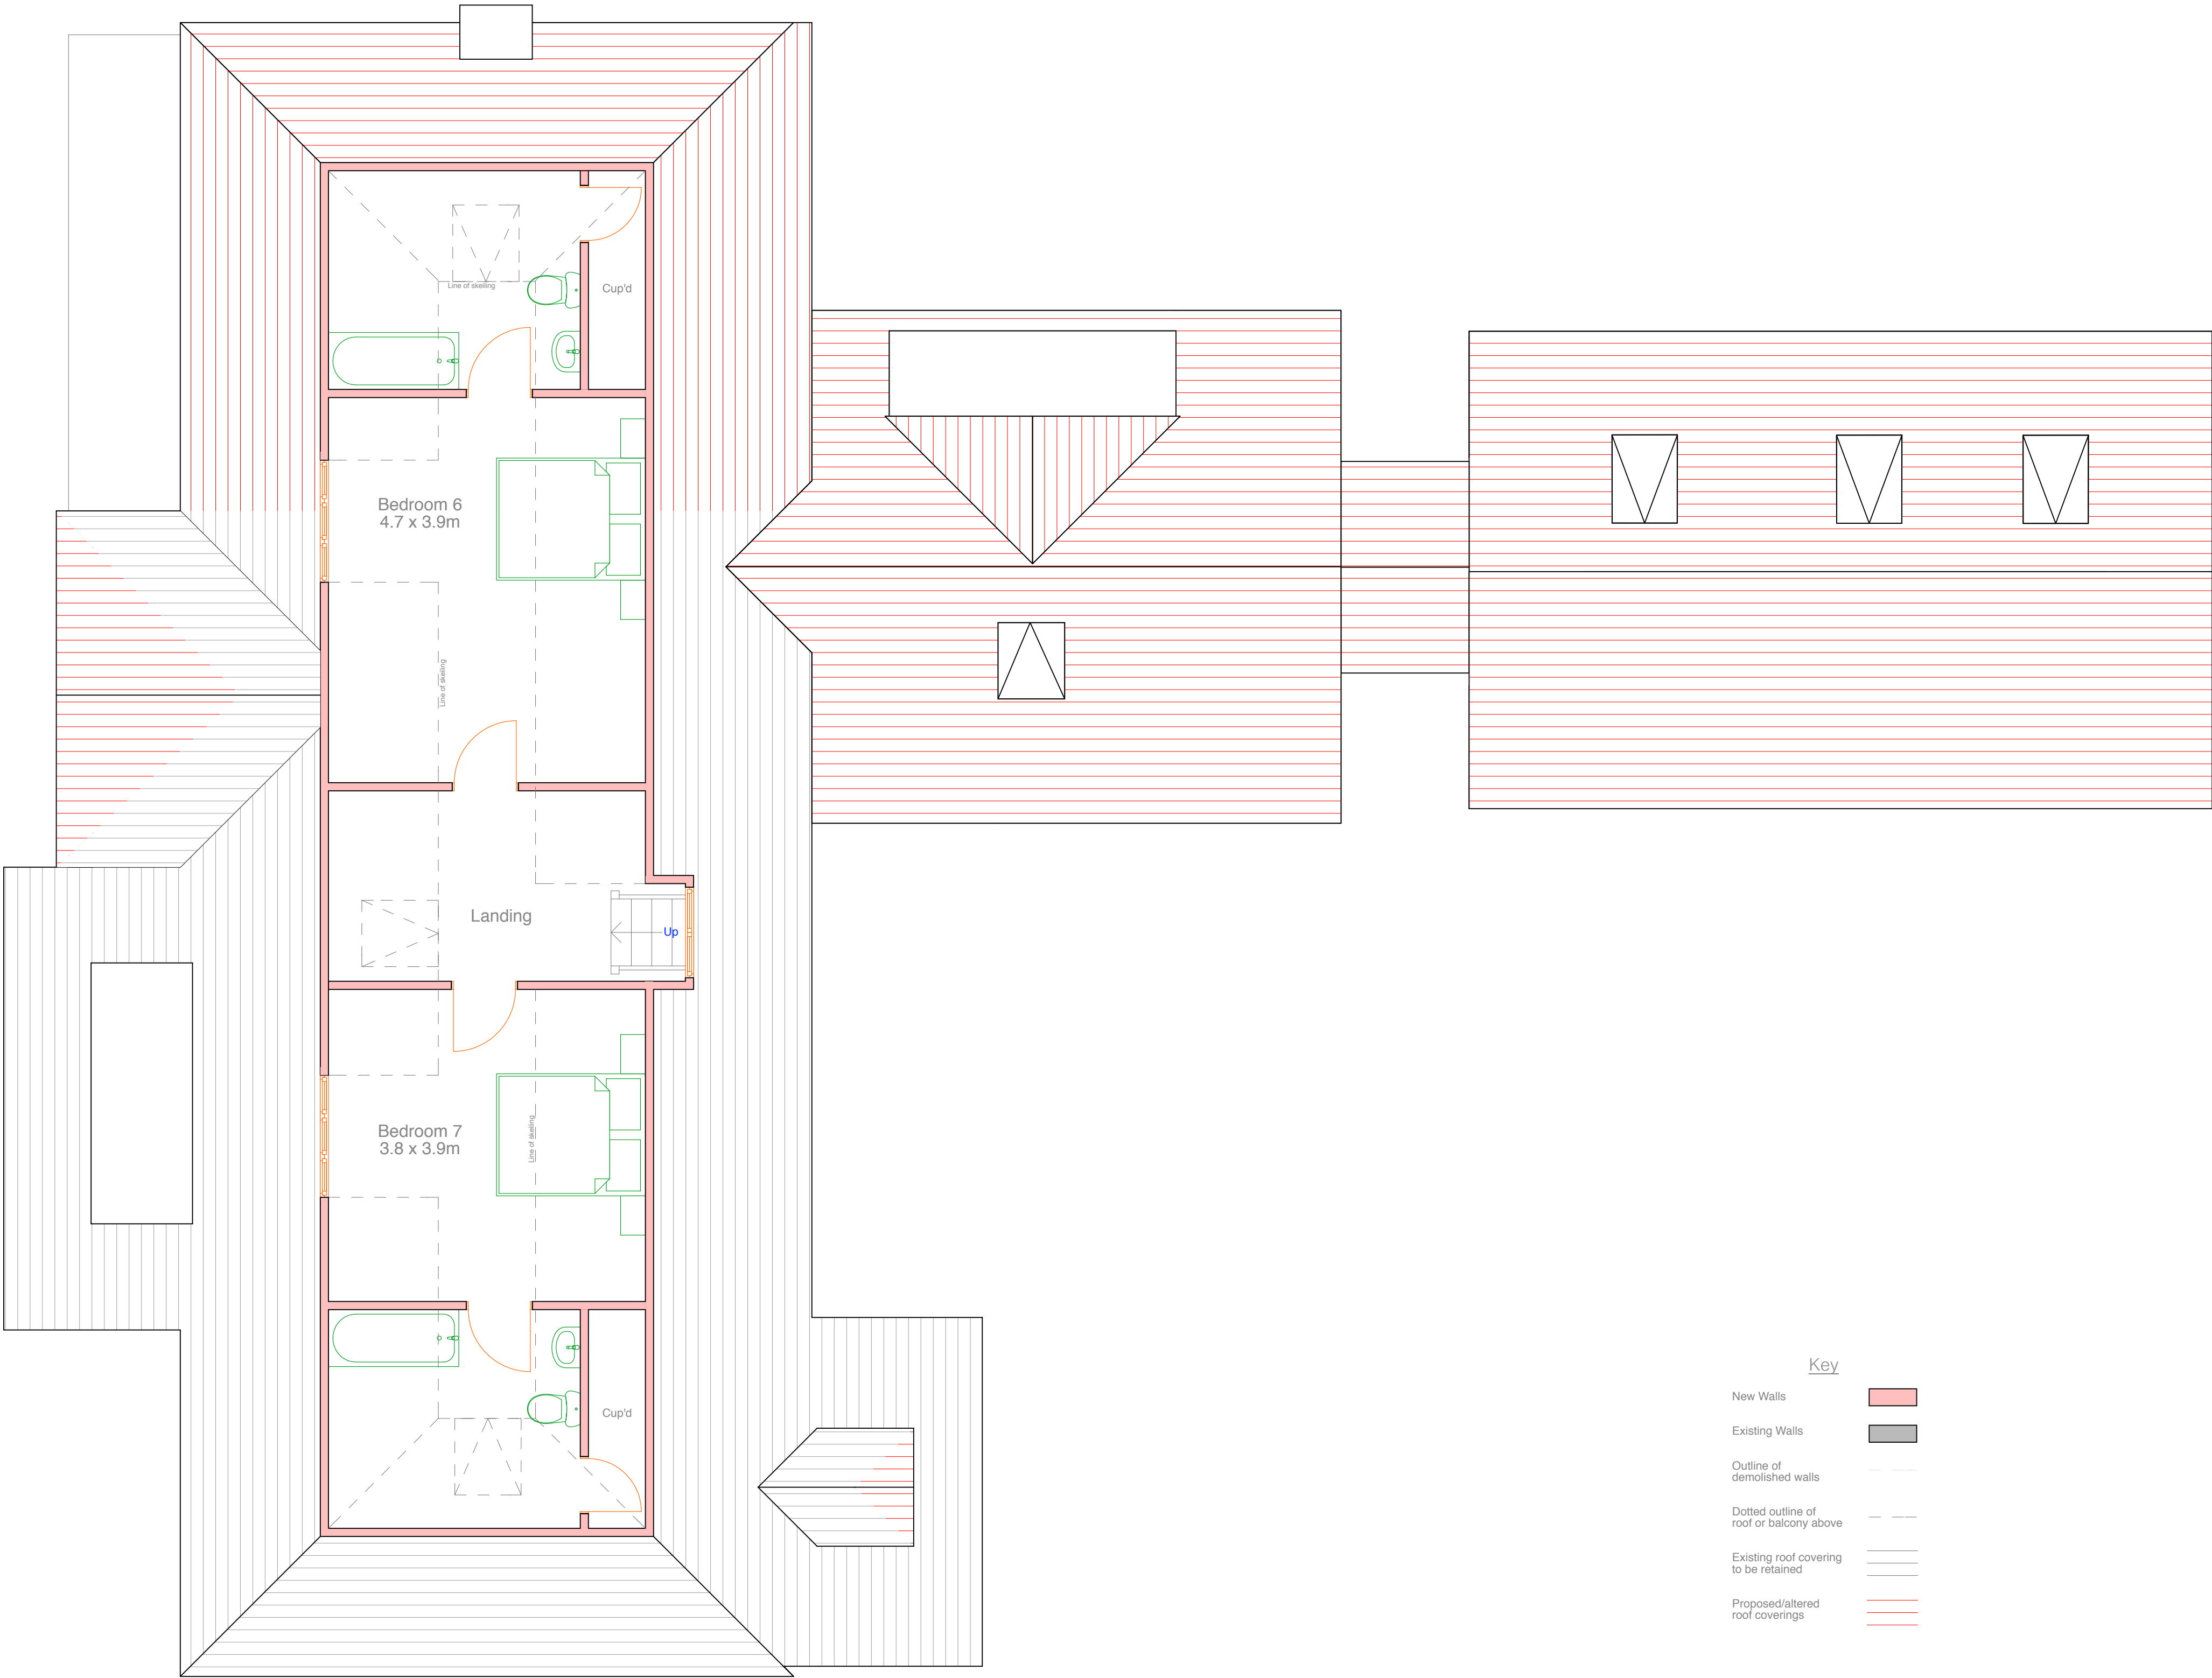

Second Floor Plan

Key

New Walls	
Existing Walls	
Outline of demolished walls	
Dotted outline of roof or balcony above	
Existing roof covering to be retained	
Proposed/altered roof coverings	

This drawing is the property of Andrew Fuller Associates and is not to be copied reproduced, retained or disclosed to any unauthorised person either wholly or in part without prior consent. Do not scale from this drawing except for Planning purposes. Use all figured dimensions only. All figured dimensions to be checked on site prior to construction. All discrepancies, errors and omissions to be reported to Andrew Fuller Associates prior to construction. Layout and dimensions of existing building to be checked on site.



Chartered Surveyors

Norton Studio, School Lane
Arundel, West Sussex
BN18 9DR

tel: 01903 885444



email: info@af-fuller.co.uk
www.andrewfuller.co.uk

Job Title

Russet House, Kingston Gorse

Client

Miss S Masson

Drawing Name

Proposed Second Floor Plan

Drawing Status

Planning

Drawn by

DF

Date

May 15

Checked by

Date

Drawing Scale

1:50 at A1

Drawing No

15753/ 04

Status

Revision