




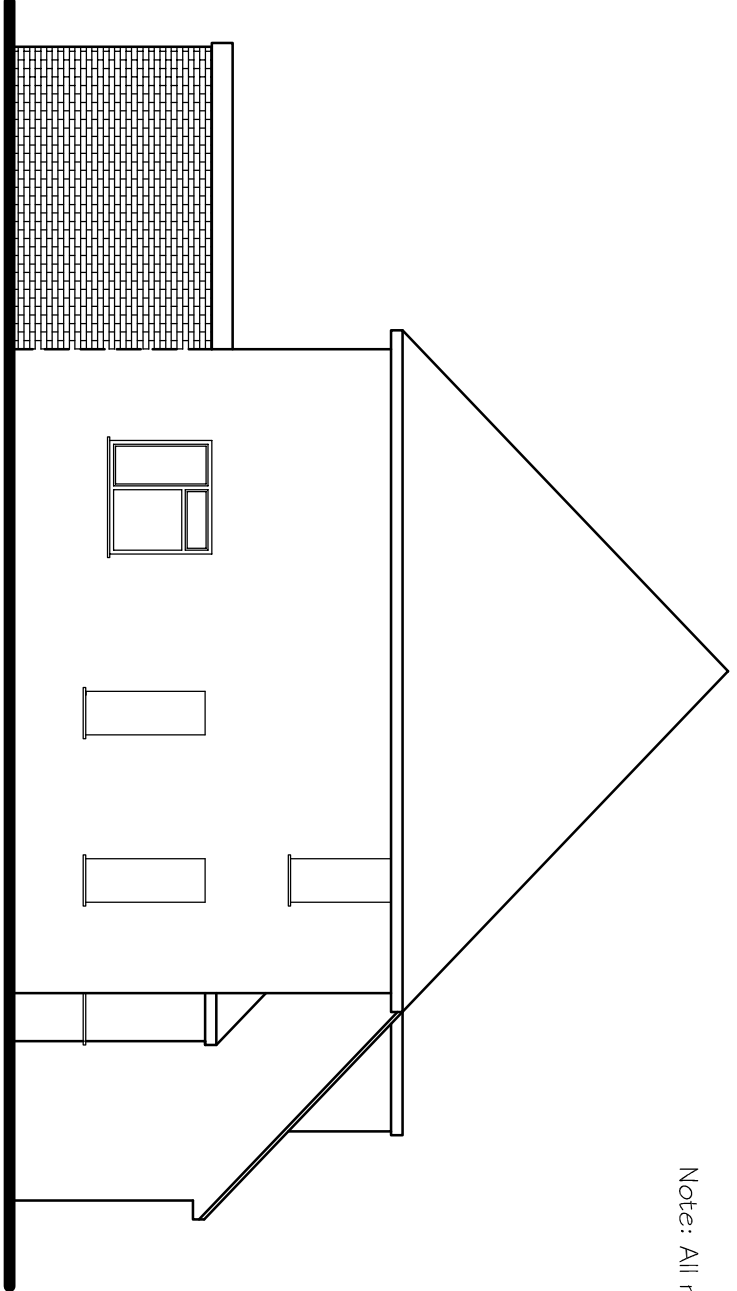


Proposed Side (South) Elevation

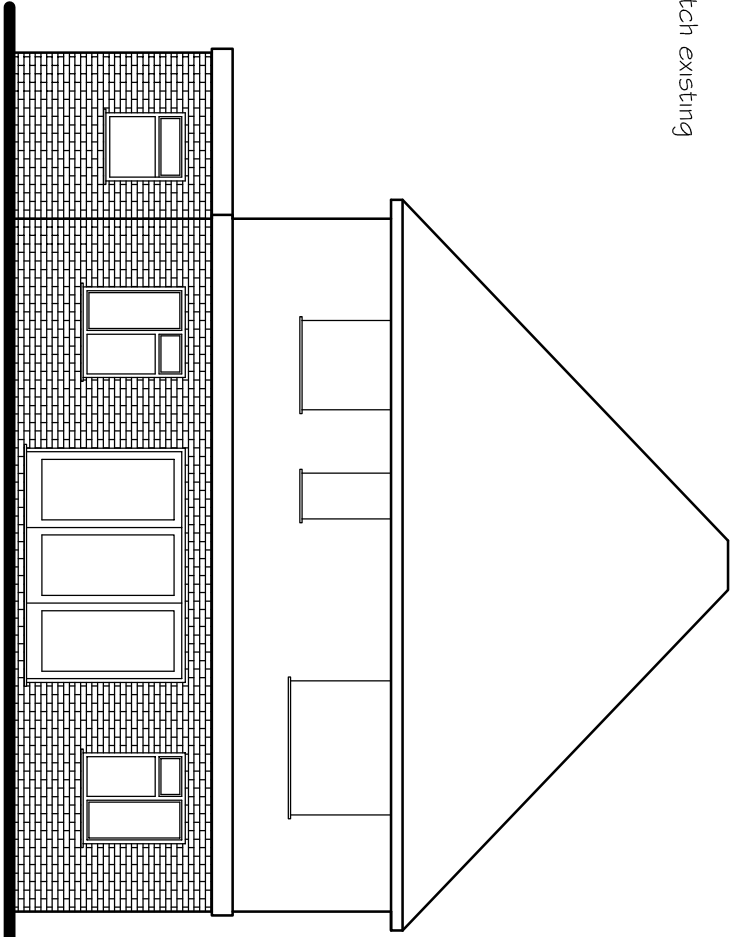

Proposed Rear (West) Elevation


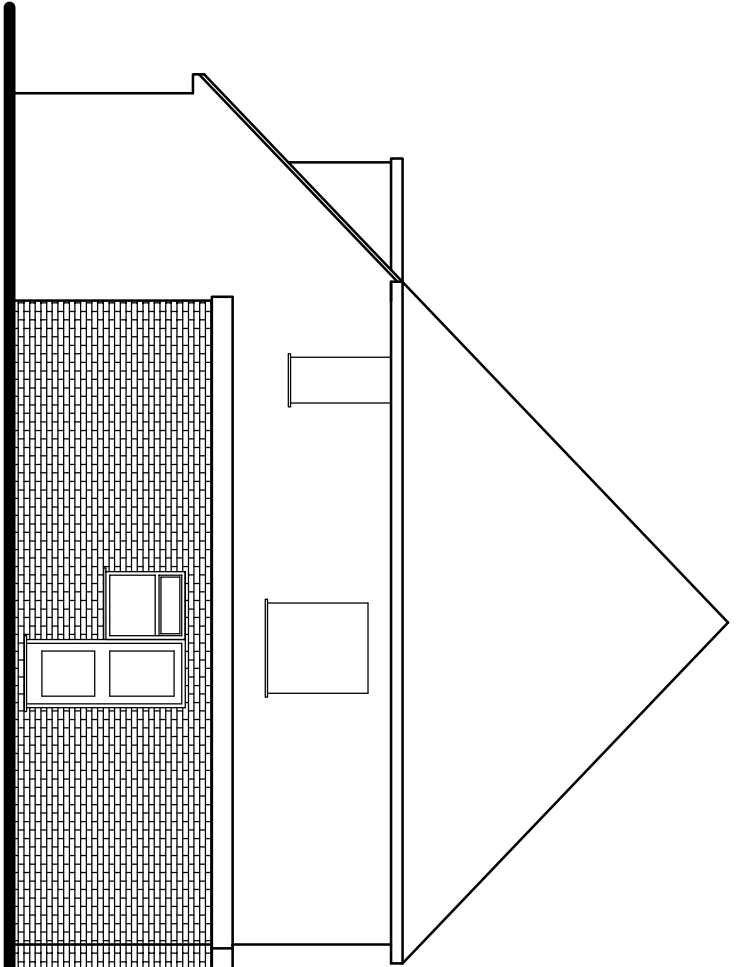


Existing Side (North) Elevation

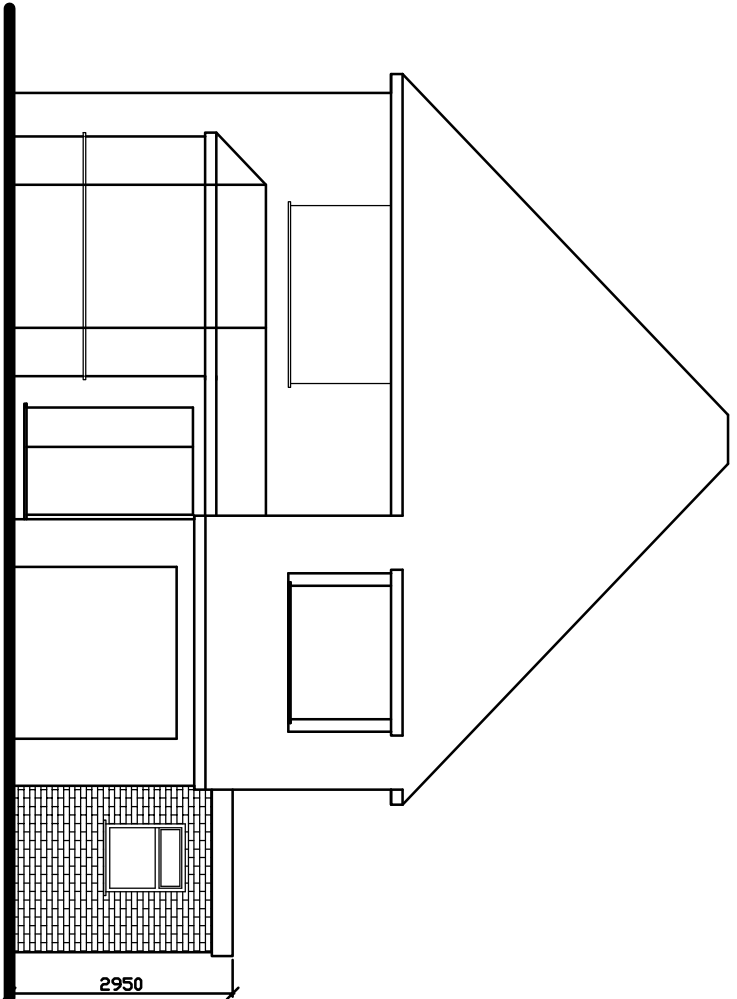


Proposed Front (East) Elevation



Note: All materials to match existing

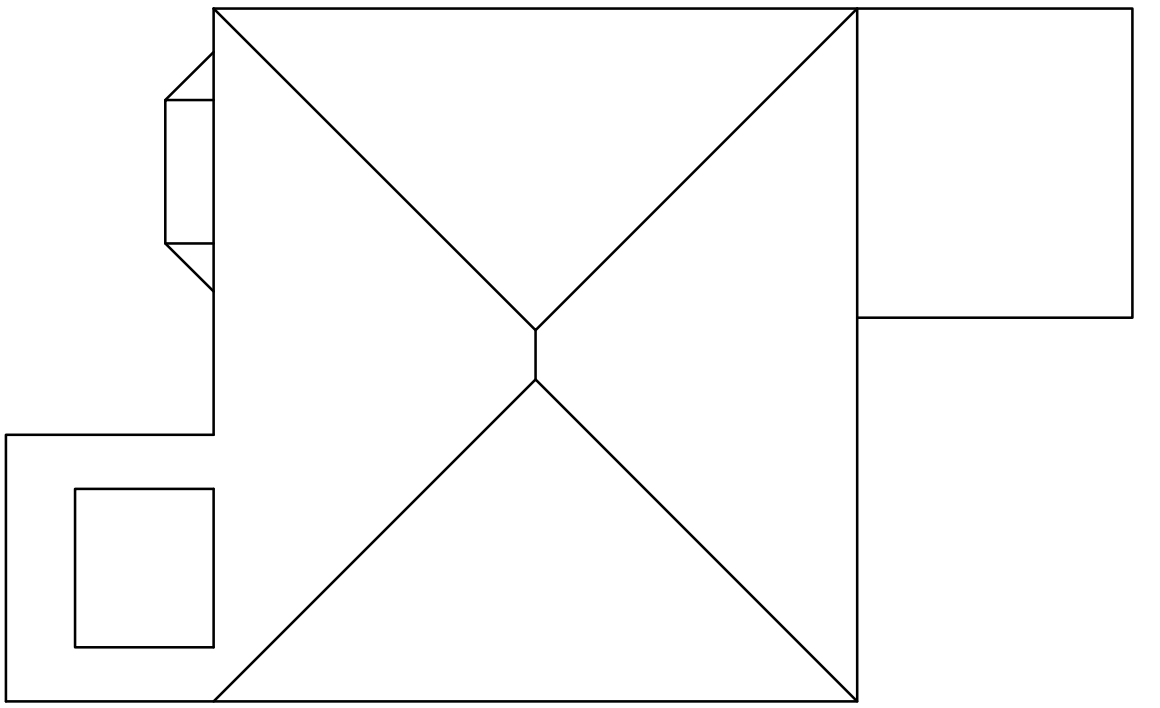 


Existing Roof Plan

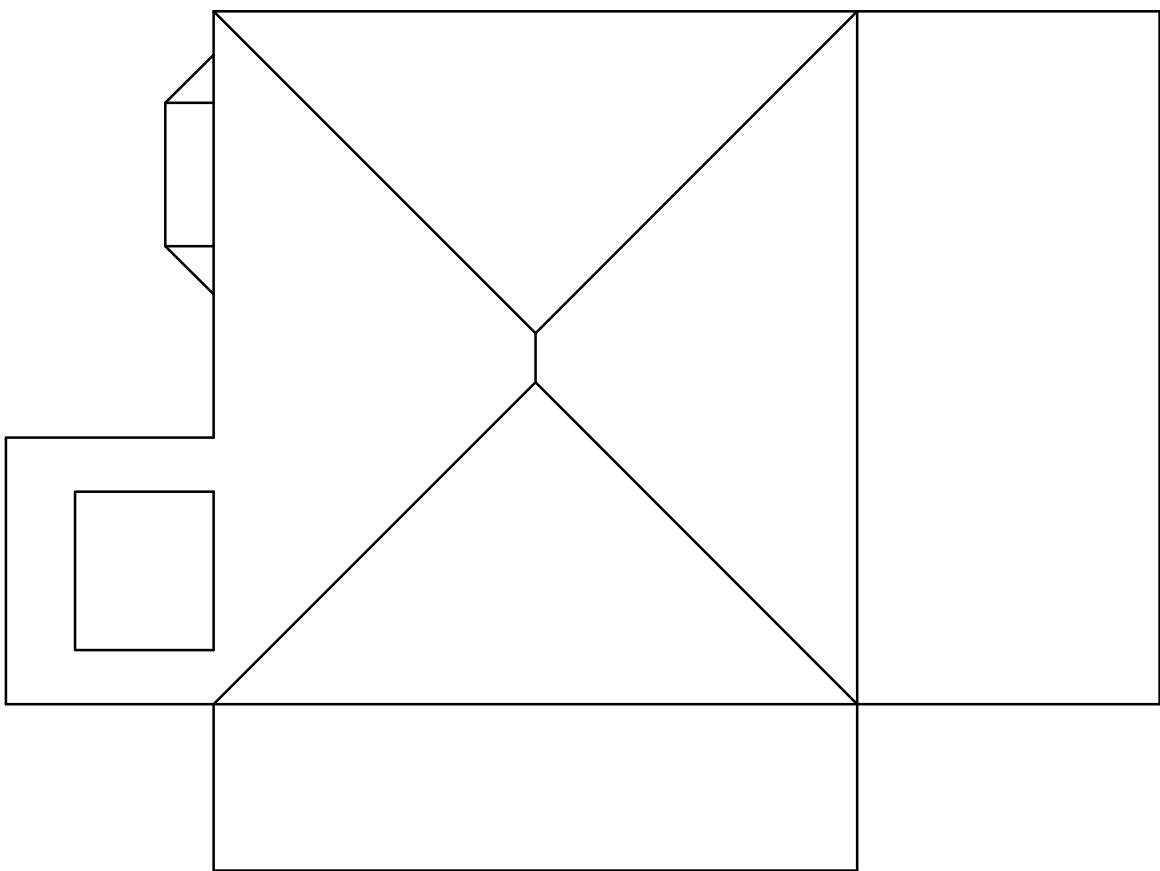


Proposed Roof Plan

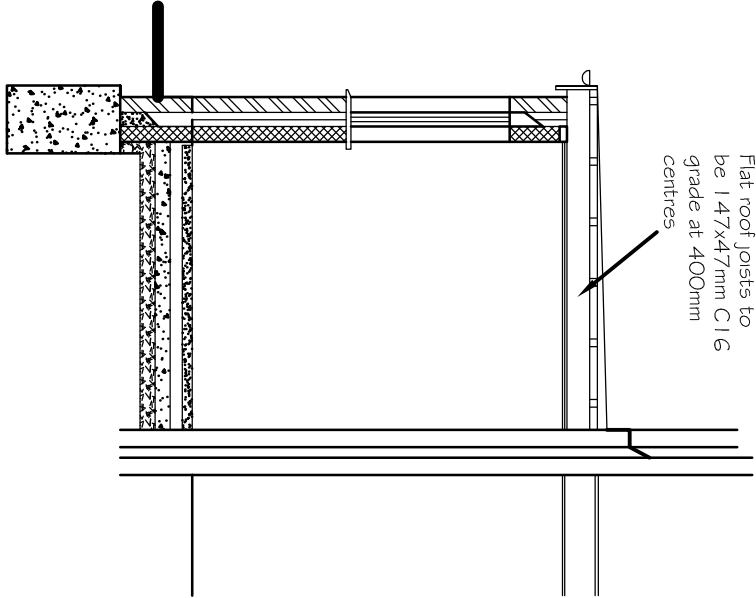 

Cross Section (Side Extension)

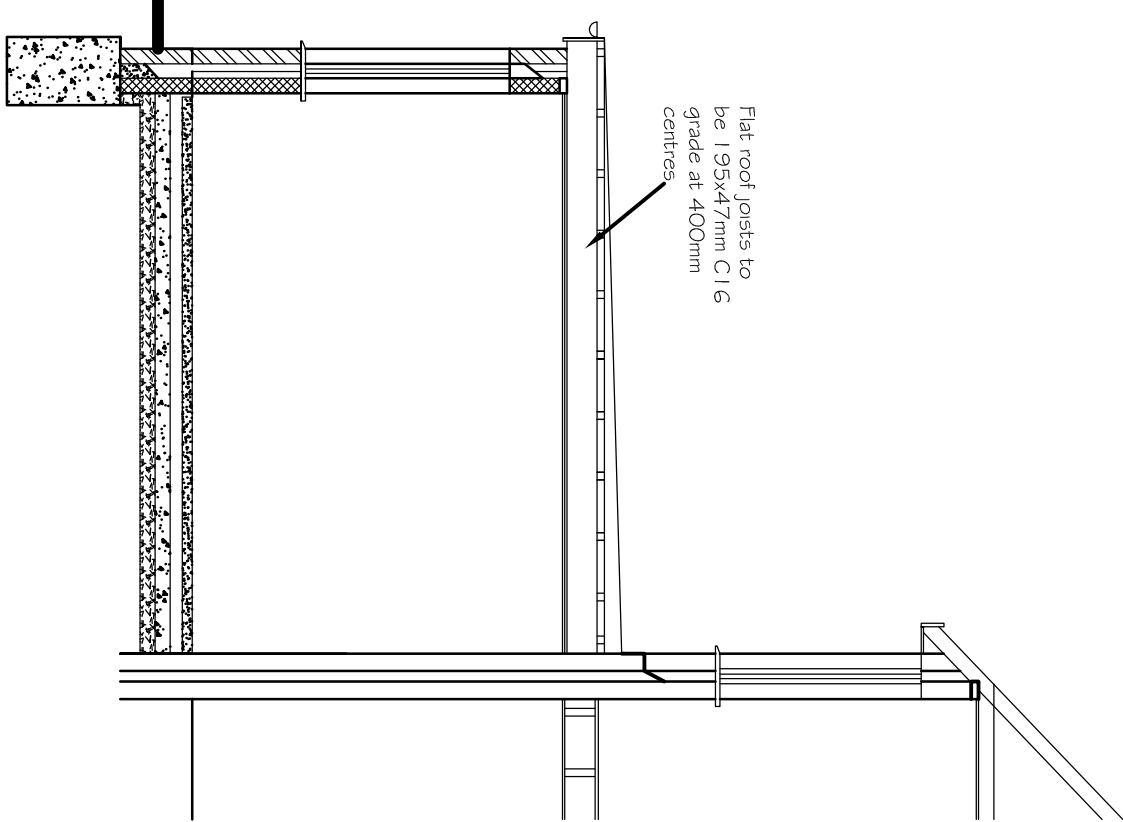

Cross Section (Rear Extension)

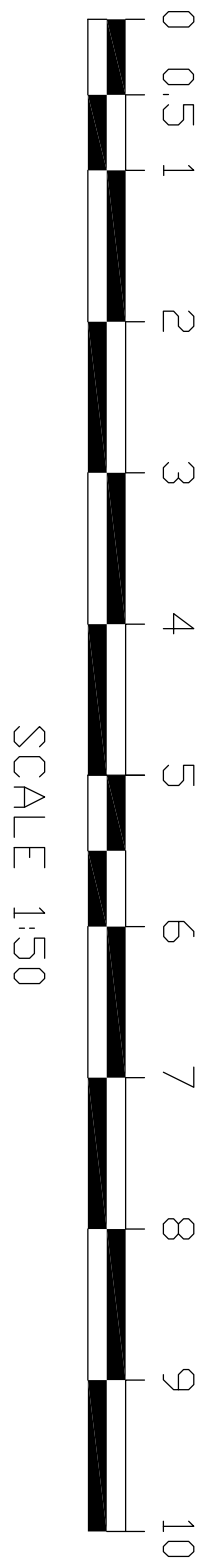

|   |                       |
|---|-----------------------|
| <b>Tony Rogers</b><br><b>Building Consultants</b><br>Address: 40 Dawn Crescent, Upper Beeding<br>West Sussex, BN44 3WH<br>Telephone: 01903 815225 Fax: 01903 815225 |                       |
| Rev:   | Revision Description: |
| Date:   |                       |
|   |                       |
|   |                       |
| Client: Mr & Mrs P Christie   |                       |
| Address: 32 Golden Avenue<br>East Preston<br>West Sussex<br>BN16 1QY                                                                                                |                       |
| Project: Proposed ground floor<br>rear and side extensions   |                       |
| Scale:   | 1:50 1:100            |
| Paper Size   | A1                    |
| Date: March 2021   |                       |
| Drawing No: 21/1450/03   |                       |
| Drawn By: AWR   | Revision:             |