

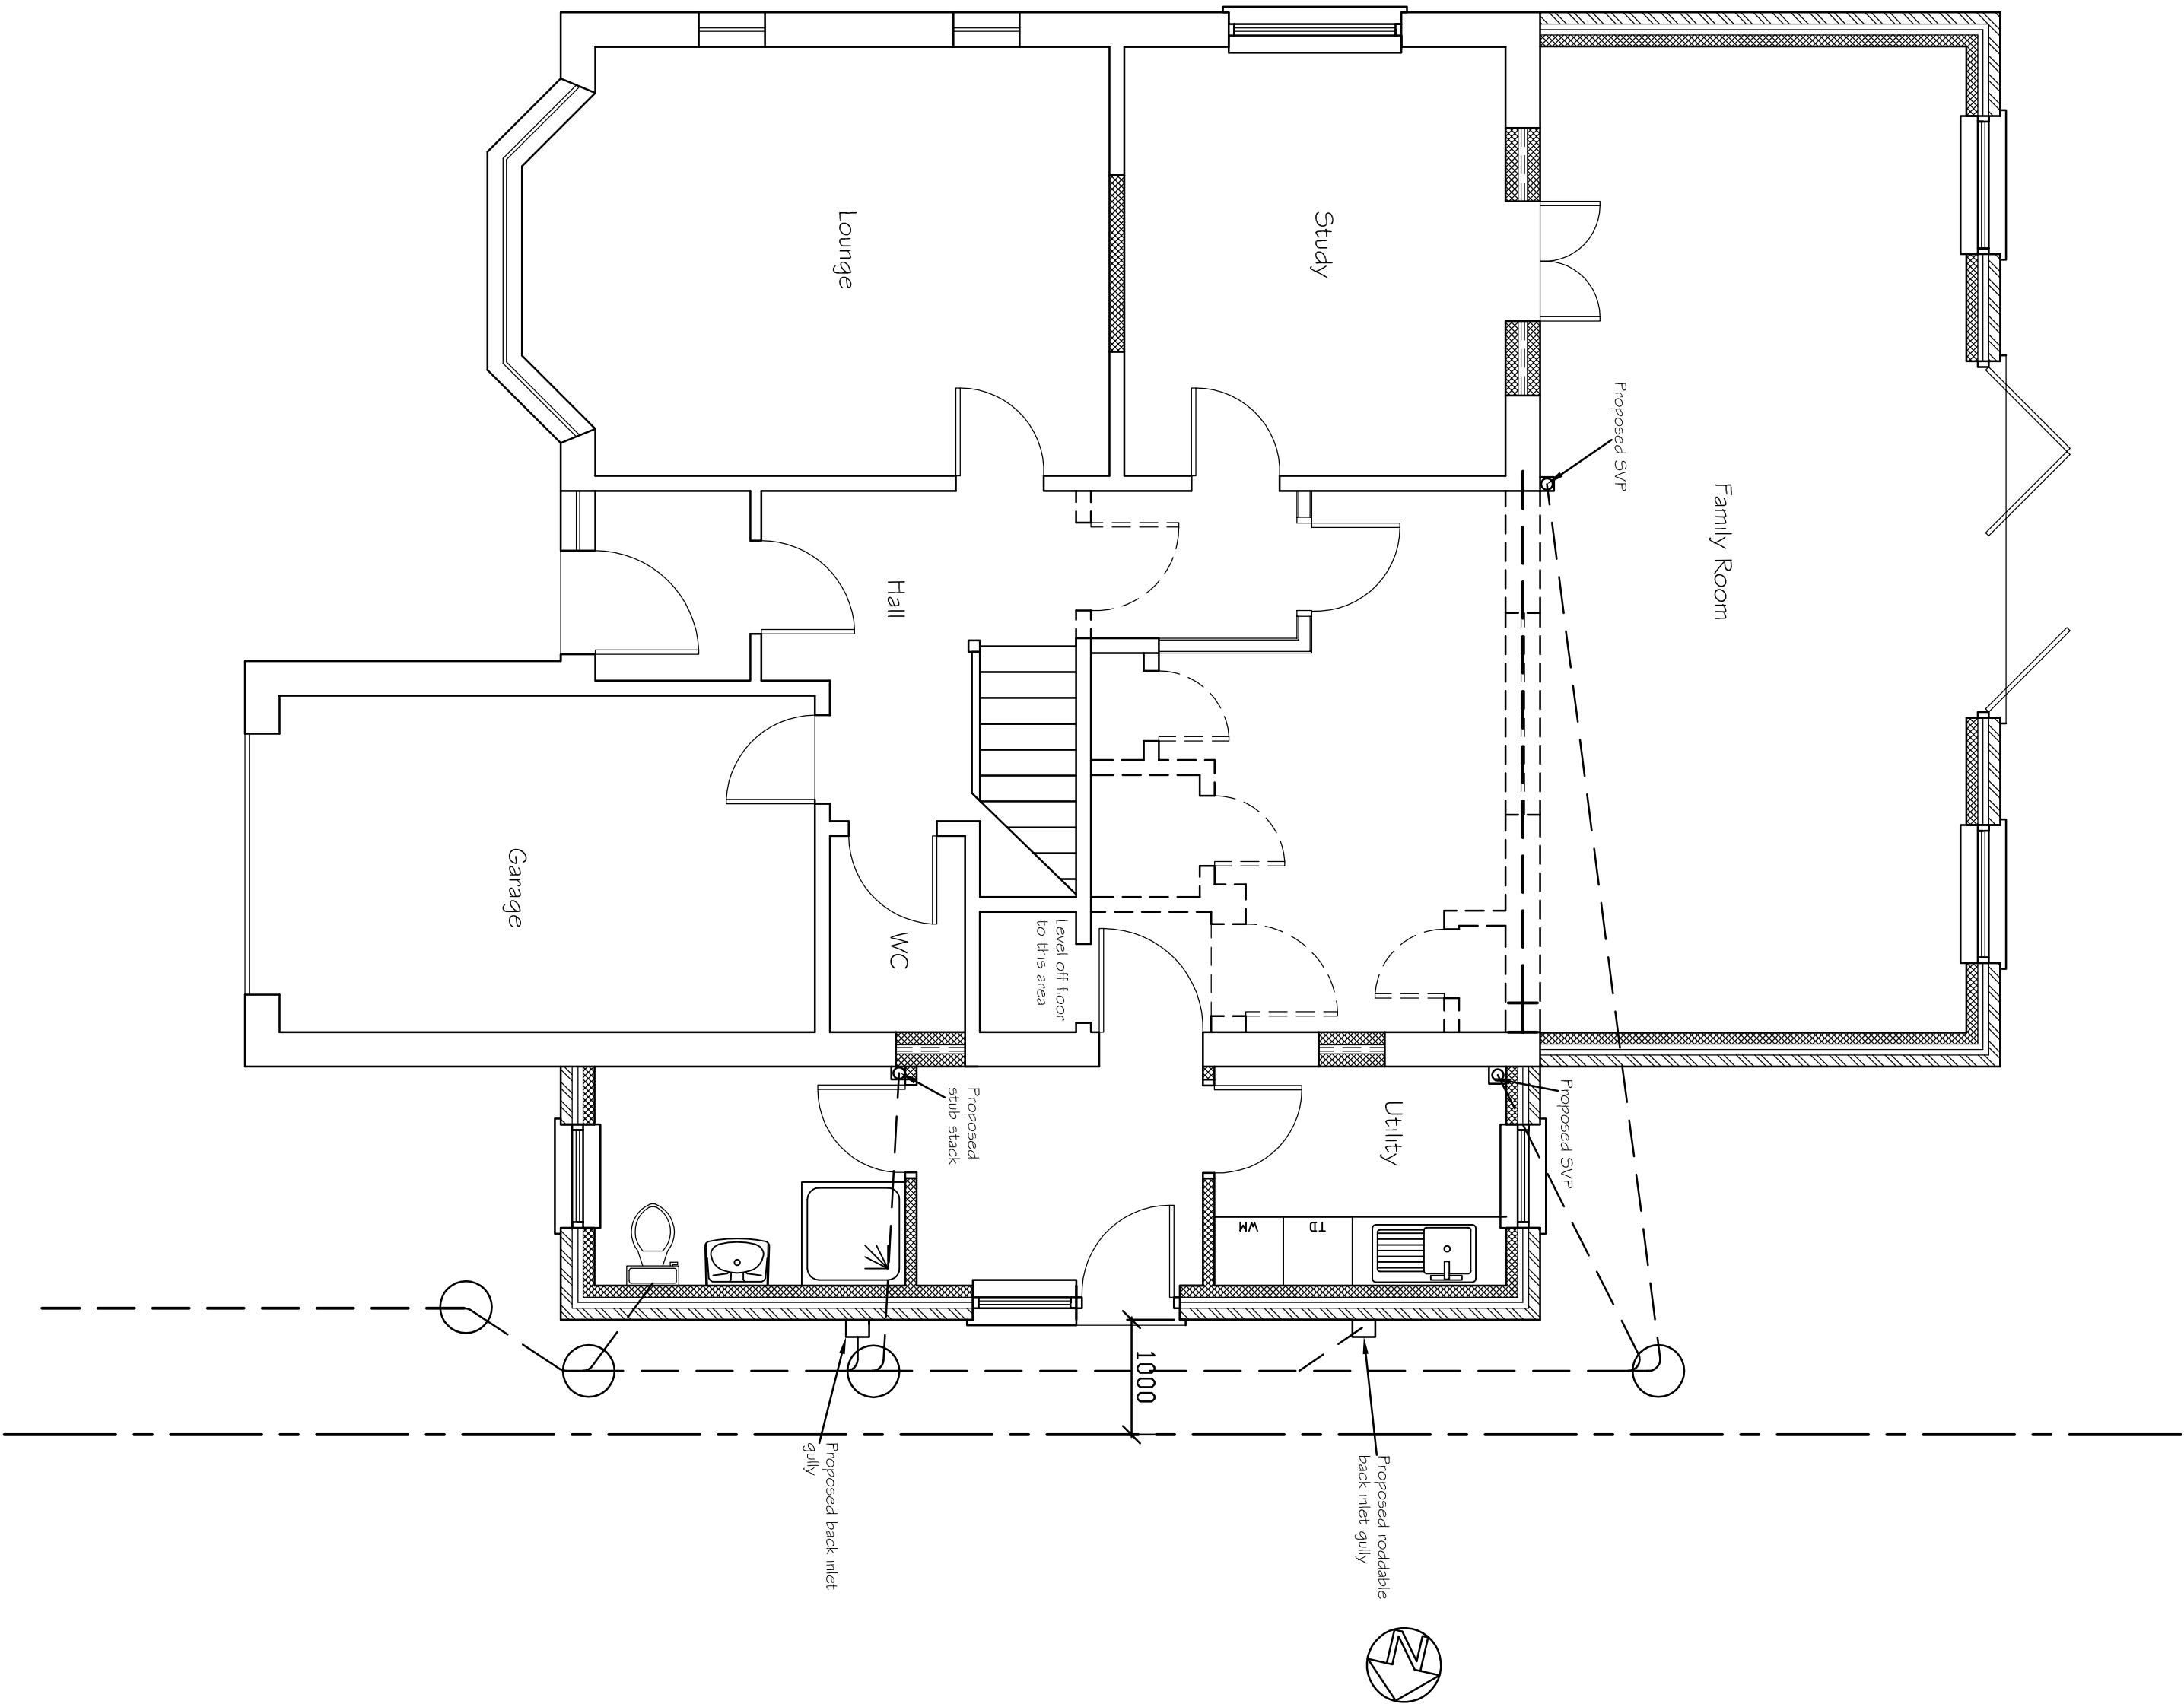


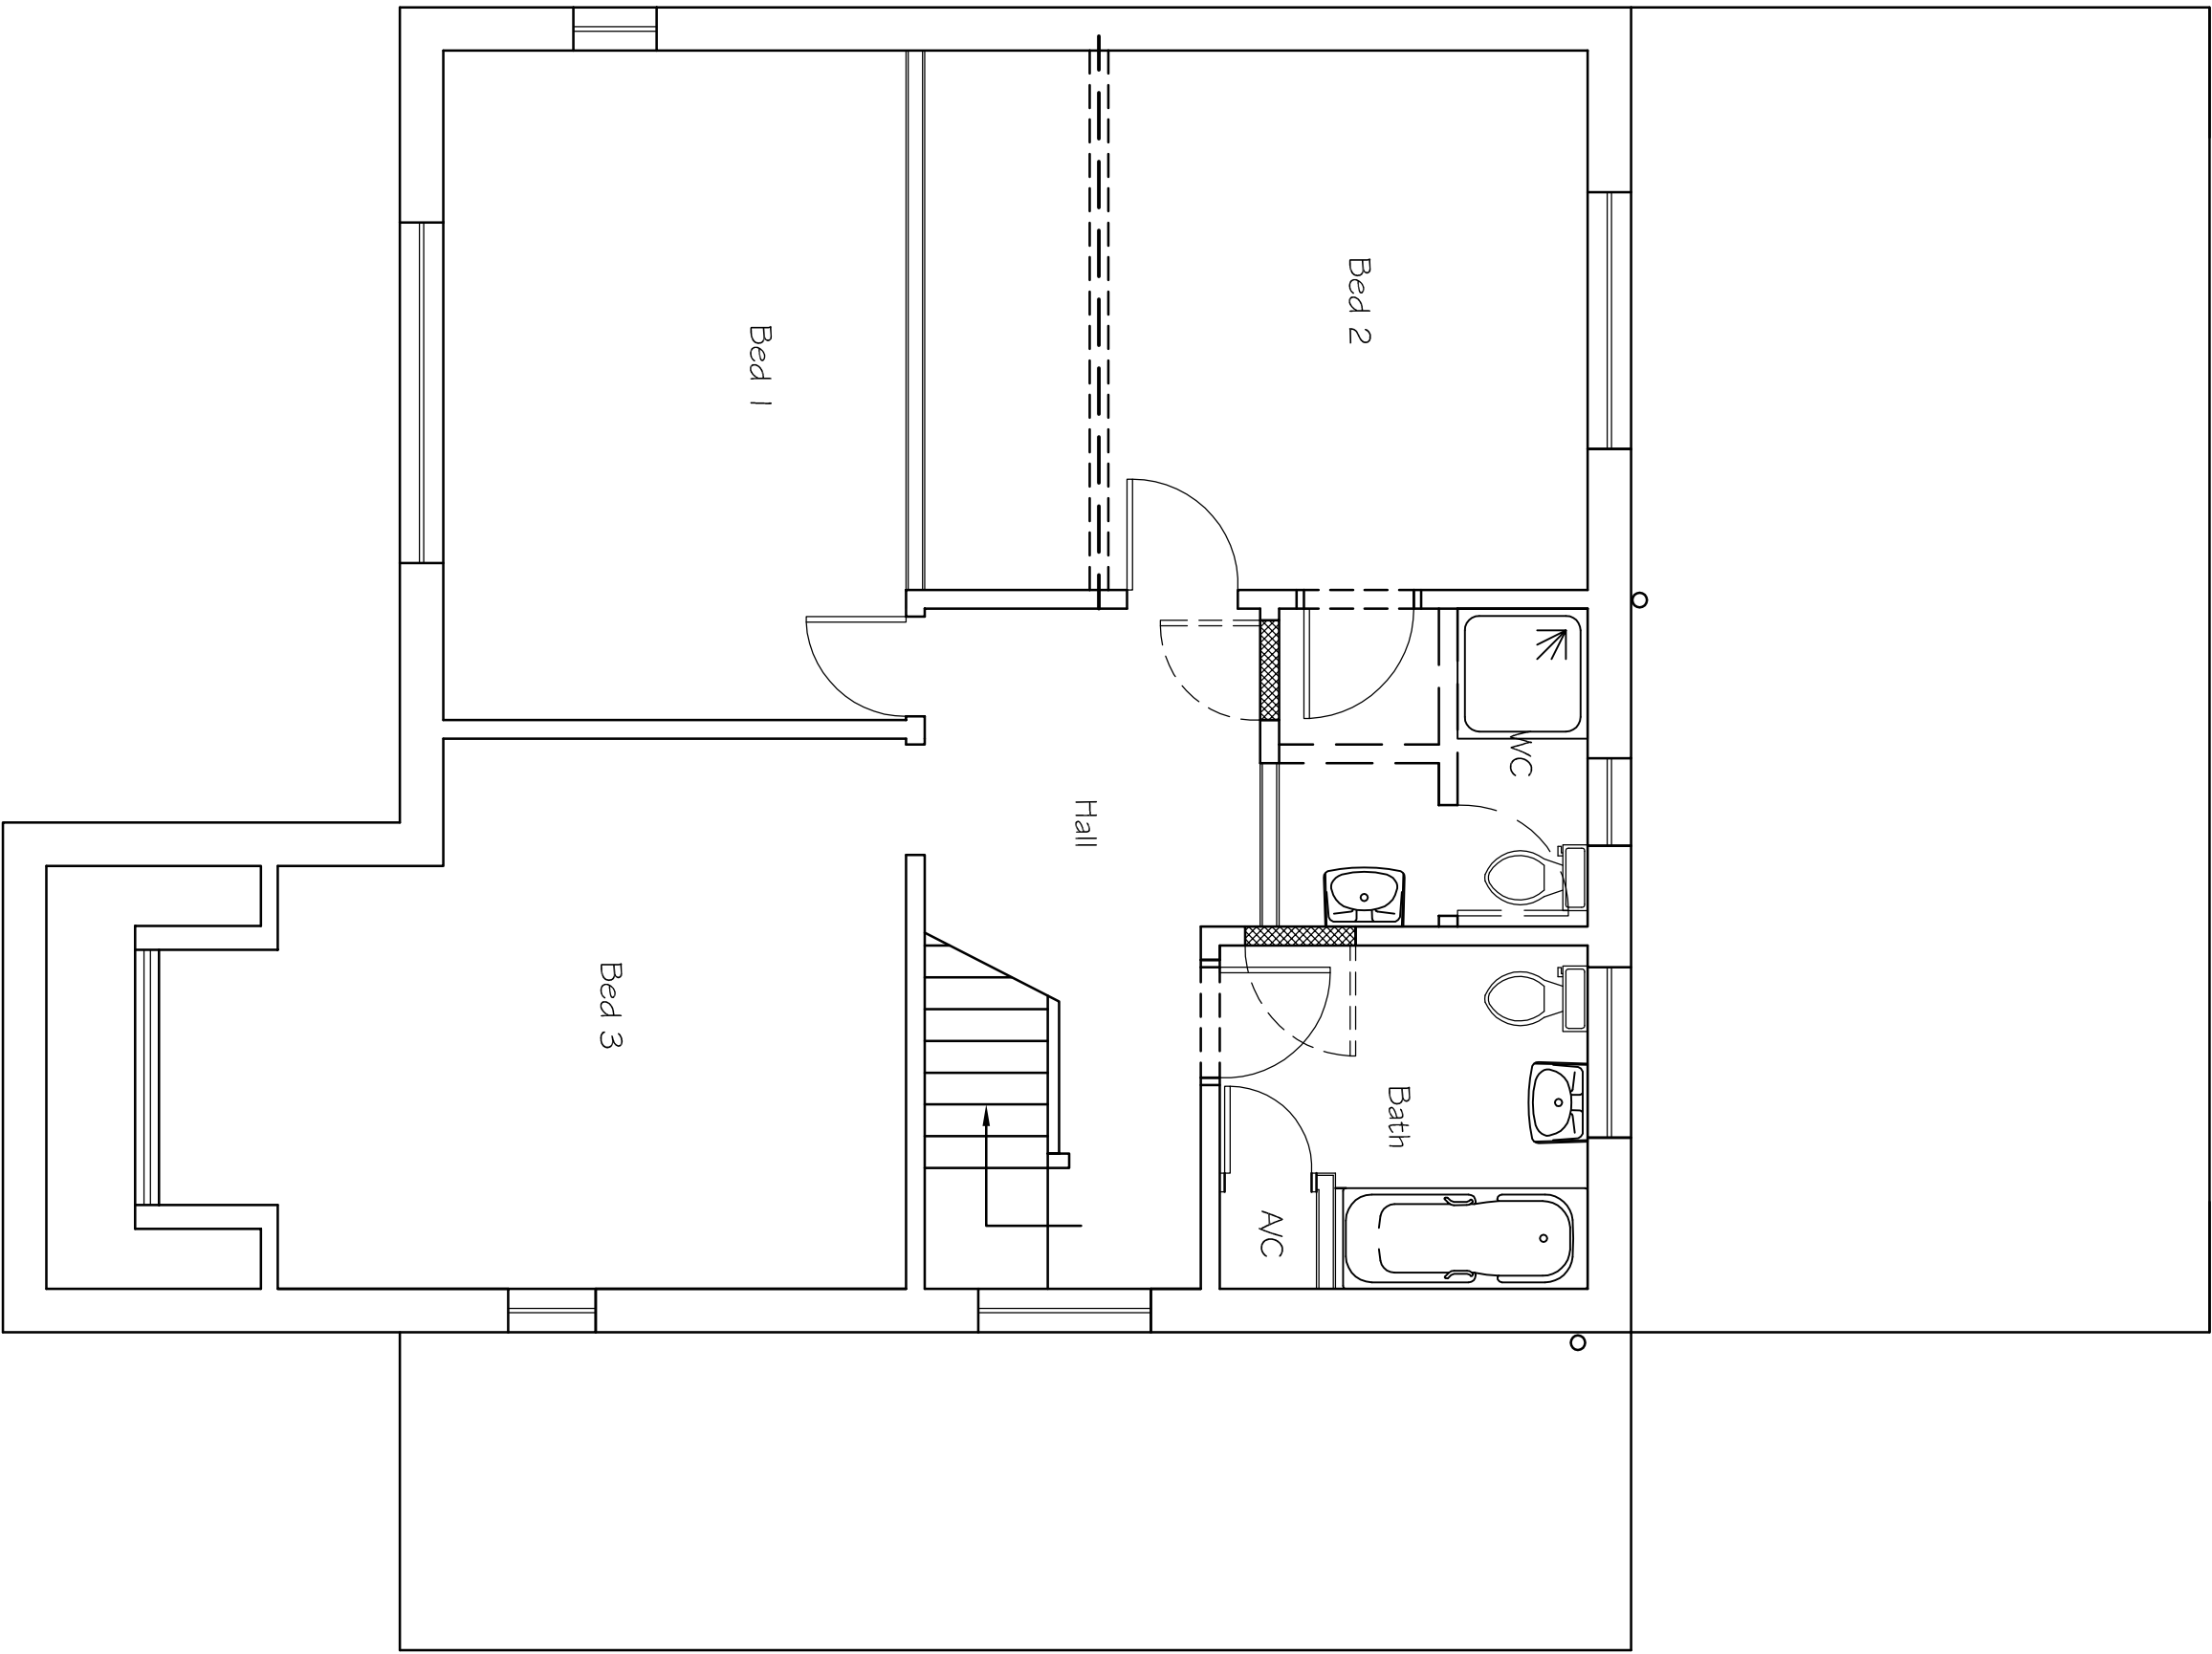

Proposed Ground Floor Plan

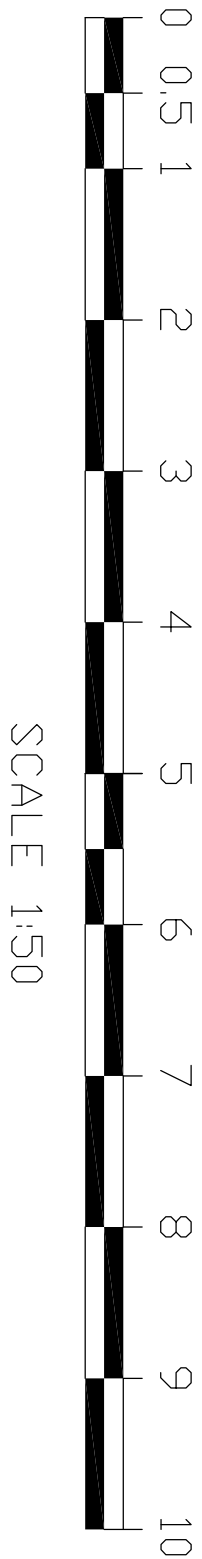

Proposed First Floor Plan

Tony Rogers Building Consultants Address: 40 Dawn Crescent, Upper Beeding West Sussex, BN44 3WH Telephone: 01903 815225 Fax: 01903 815225	
Rev:	Revision Description:
Client: Mr & Mrs P Christie	
Address: 32 Golden Avenue East Preston West Sussex BN16 1QY	
Project: Proposed ground floor rear and side extensions	
Scale: Paper Size	1:50 1:100 A1
Date: March 2021	
Drawing No: 21/1450/O2	
Drawn By: AWR	Revision: