

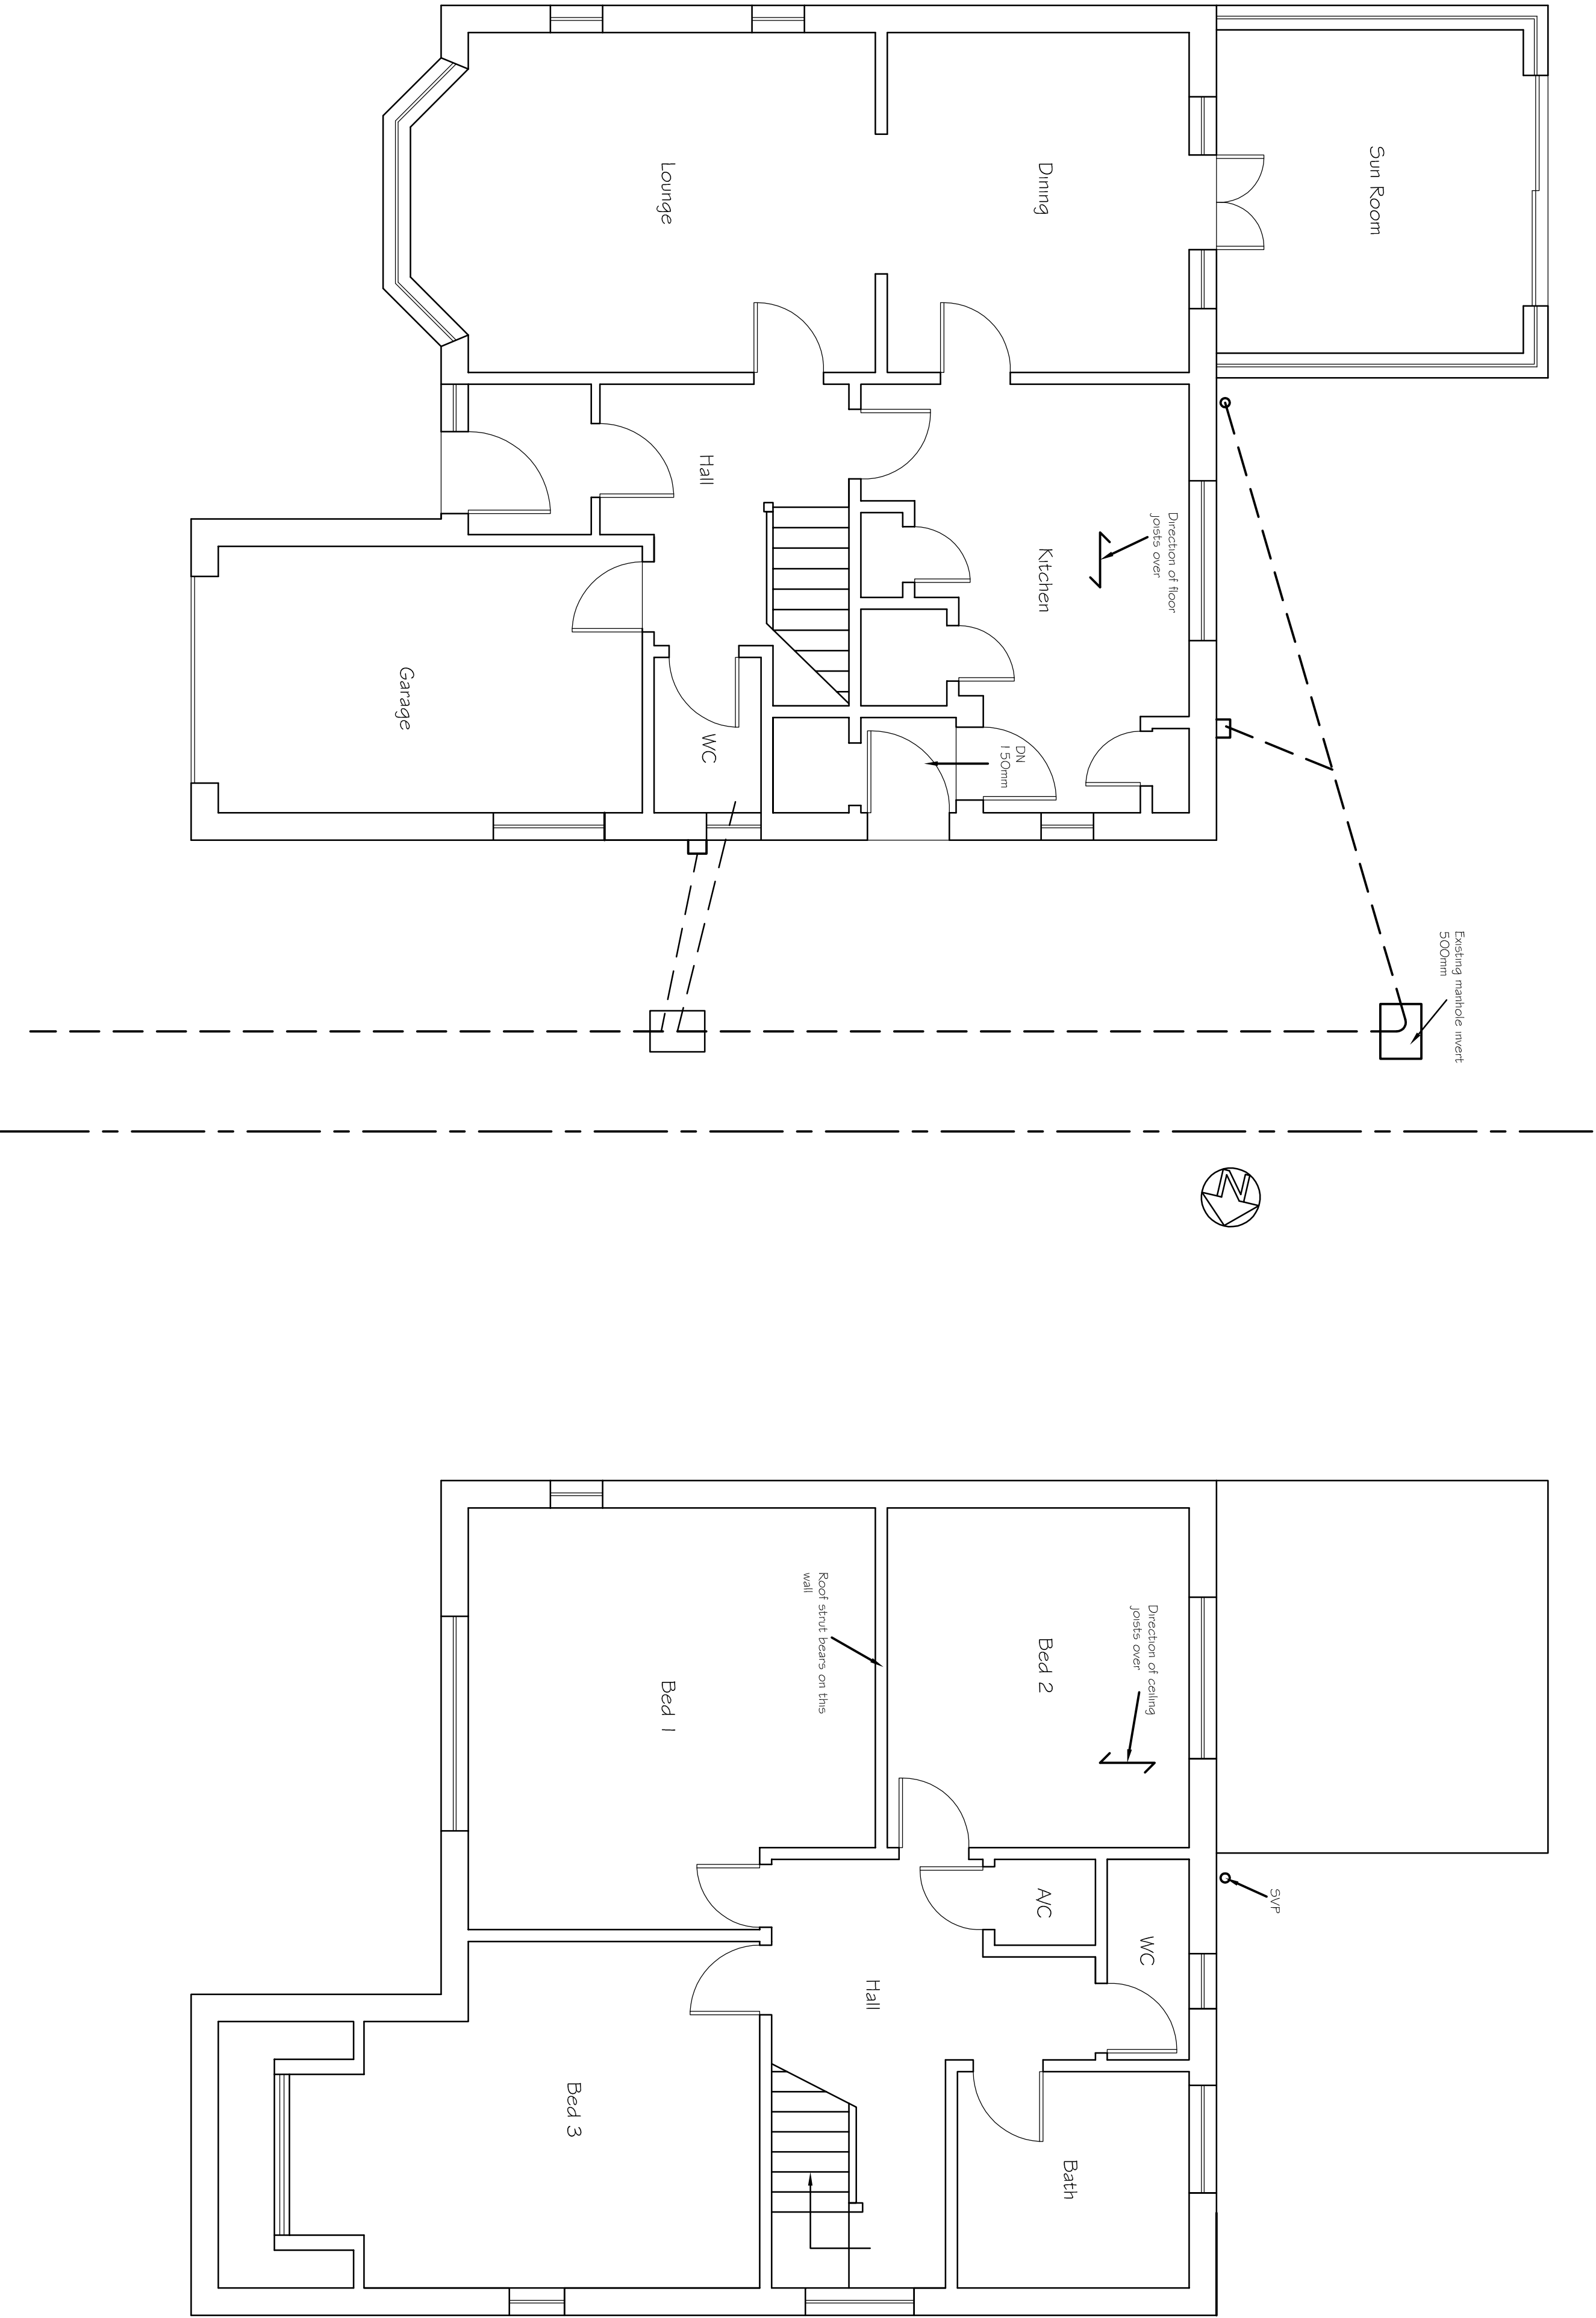
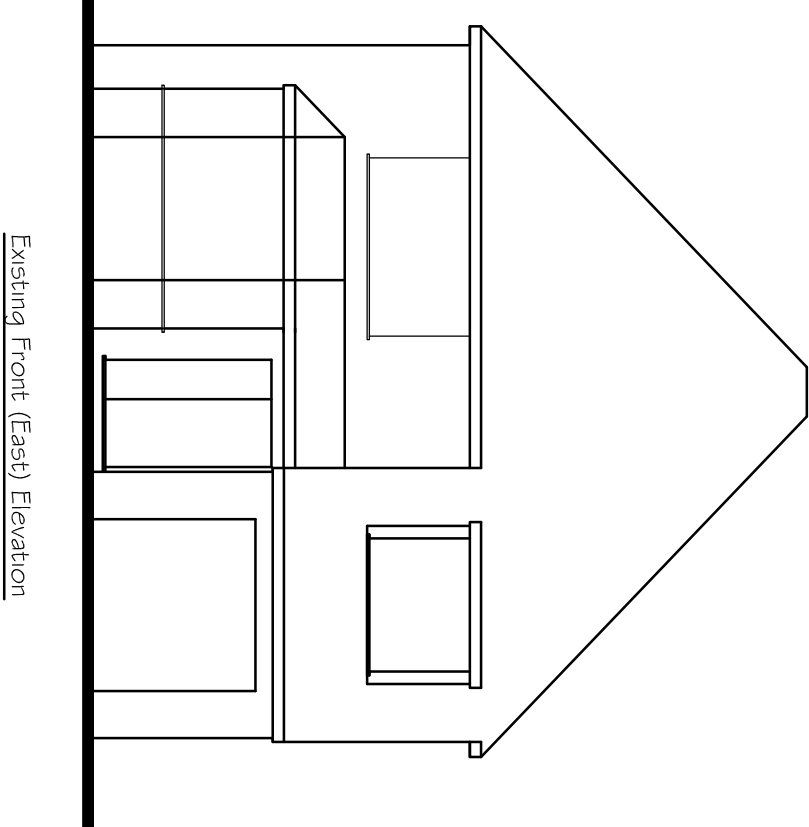
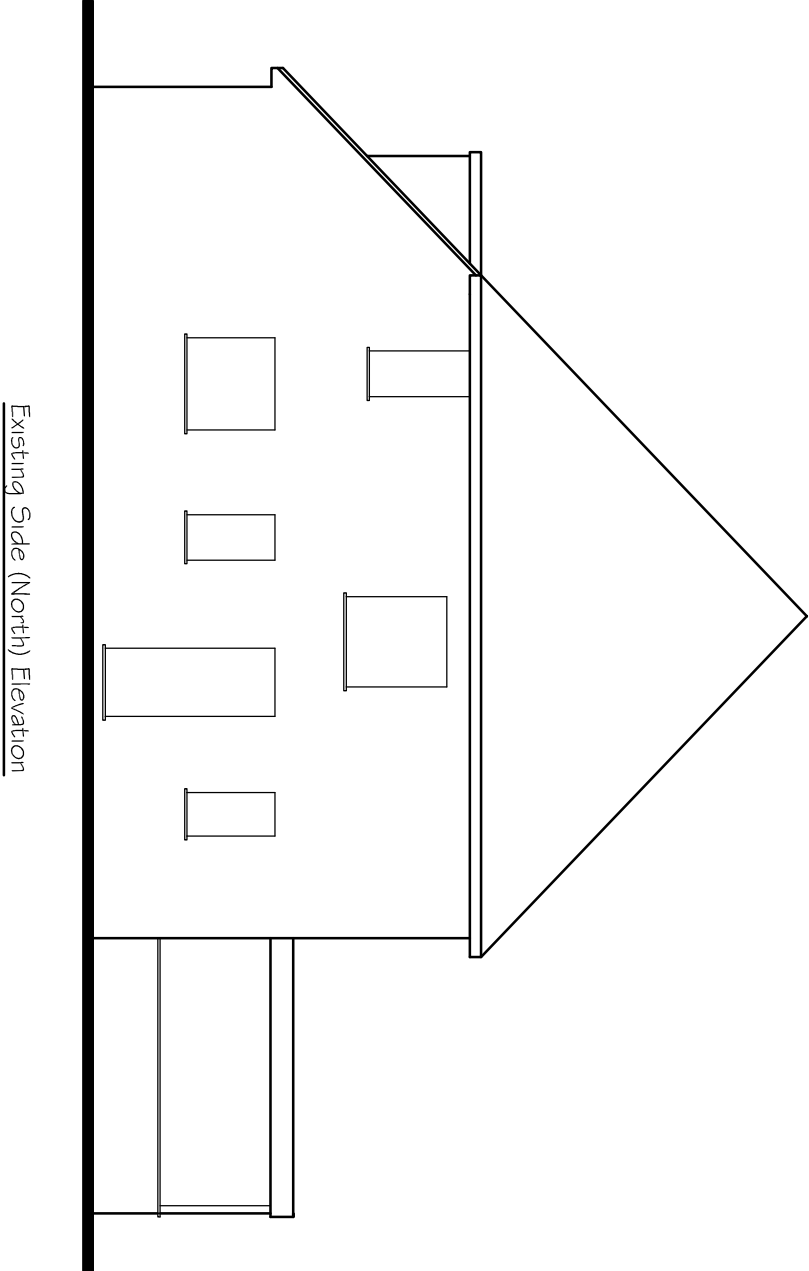
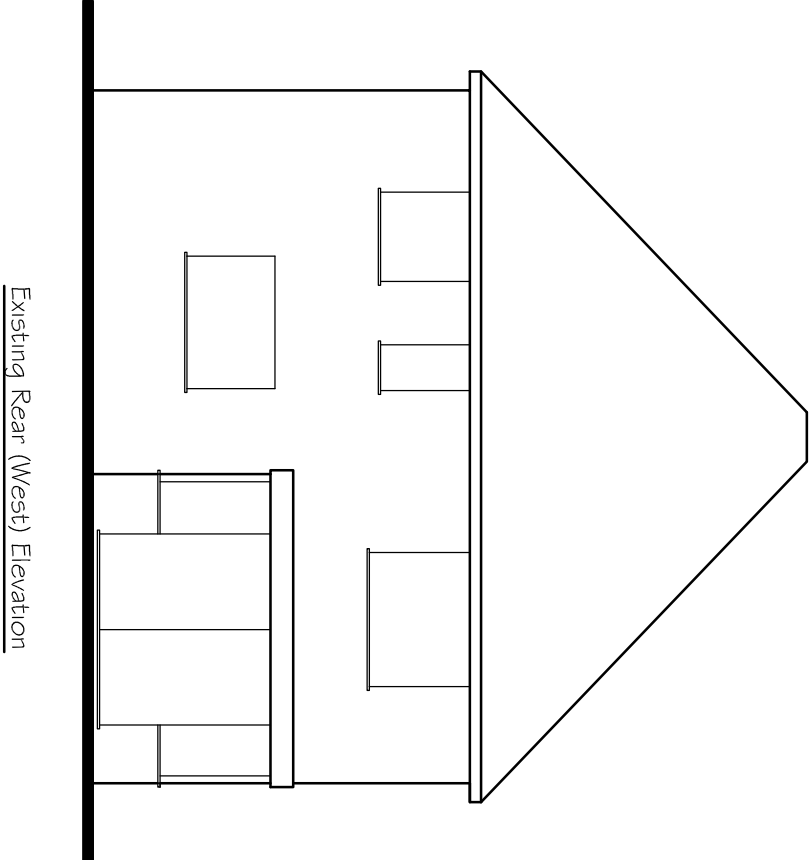


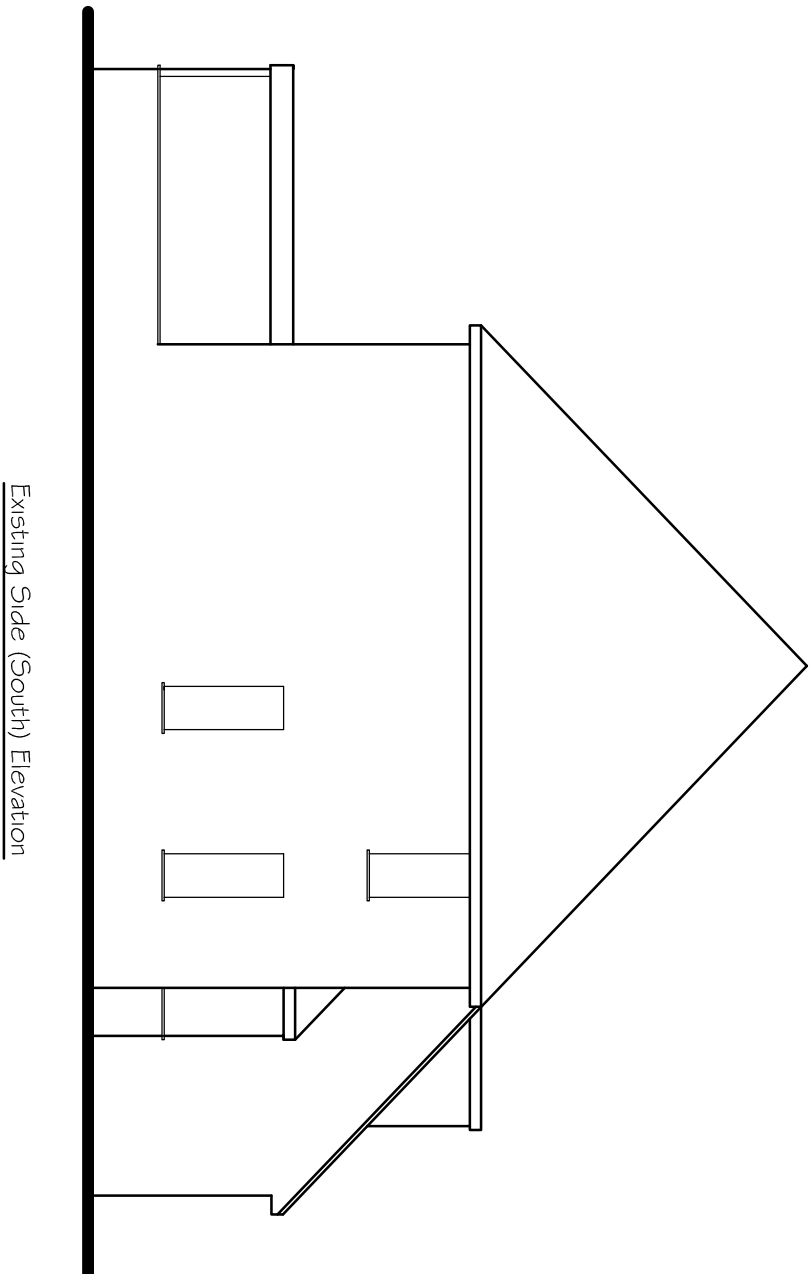

Existing Ground Floor Plan

Existing First Floor Plan

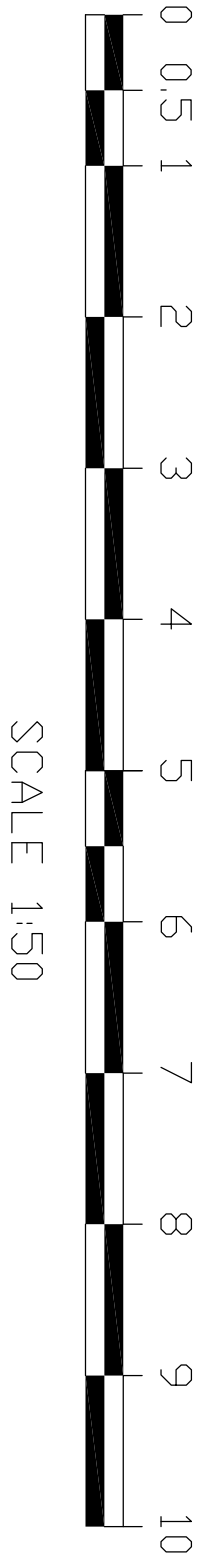

Tony Rogers Building Consultants Address: 40 Dawn Crescent, Upper Beeding West Sussex, BN44 3WH Telephone: 01903 815225 Fax: 01903 815225		
Rev.	Date	Revision Description
Client: Mr & Mrs P Christie		
Address: 32 Golden Avenue		
East Preston		
West Sussex		
BN16 1QY		
Project: Proposed ground floor		
rear and side extensions		
Scale:	1:50	1:100
Paper Size	A1	
Date:	March 2021	
Drawing No:	21/1450/01	
Drawn By:	AWR	Revision: