


CDM 2015 Health & Safety Information

This information relates only to 'Significant Hazards' identified on this drawing and is to be read in conjunction with the Designer's Hazard Register.



Proposed Site Plan/Roof Plan
Scale 1:200

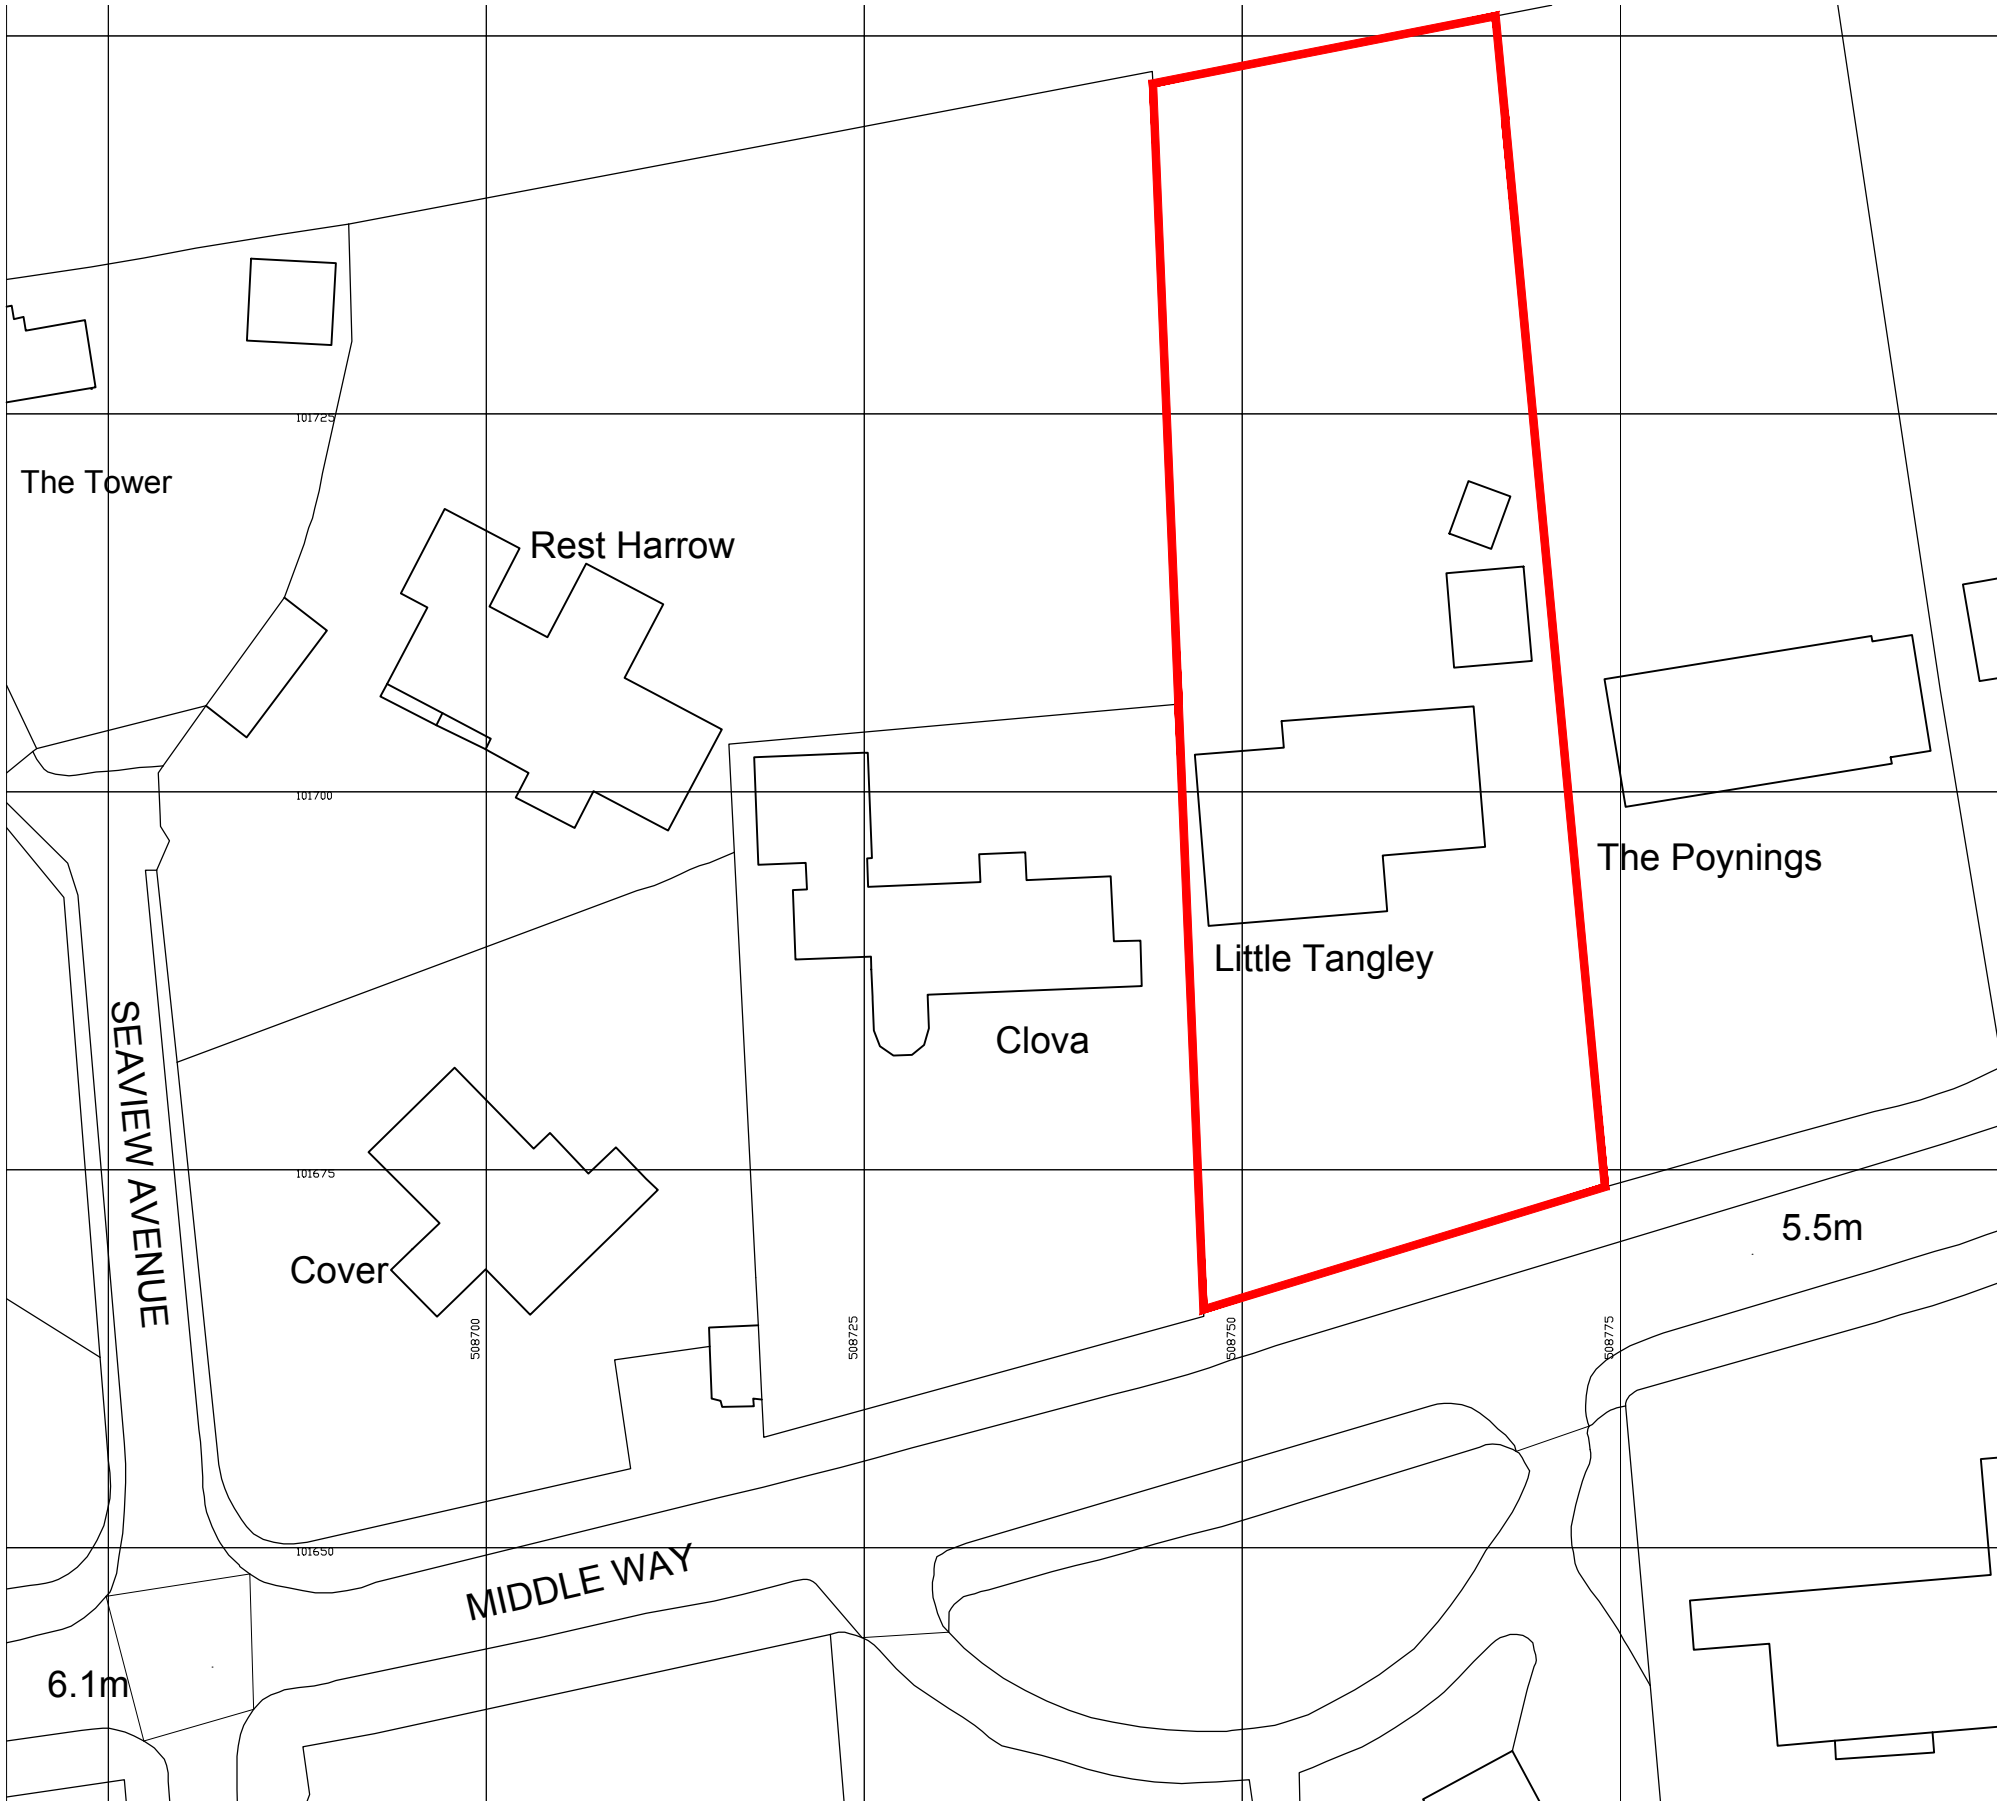

Ordinance Survey, (c) Crown Copyright 2018. All rights reserved. Licence number 100022432

Existing Block Plan
Scale 1:500

P2	10.06.19	Amended Roof Plan	YK	AK
Rev	Date	Revision Details	Dr	Ch



London: 76 Great Suffolk Street
London, SE1 0BL
T 0207 928 2773 E london@ecearchitecture.com

Sussex: Brooklyn Chambers, 11 Goring Road
Worthing, West Sussex, BN12 4AP
T 01903 248777 E sussex@ecearchitecture.com

Bristol: Westworks, Colston Tower
Colston Street, Bristol, BS1 4XE
T 0117 214 1101 E bristol@ecewestworks.com

ECE Architecture
www.ecearchitecture.com

Client's Name
Jeremy Martin

Job Title
**Little Tangley, Middle Way,
Kingston Gorse**

Drawing Title
**Existing Block Plan
and Proposed Roof Plan**

Scale
SCALE VARIES

Drawn	Checked	Date
YK	AK	10.06.19

Job No	Drawing No	Rev
6702	6702 00	P2

Status
PRELIMINARY