
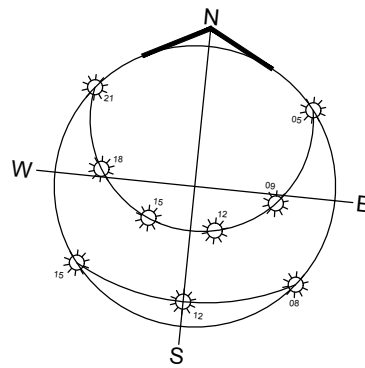


CDM 2015 Health & Safety Information

This information relates only to 'Significant Hazards' identified on this drawing and is to be read in conjunction with the Designer's Hazard Register.

Key:

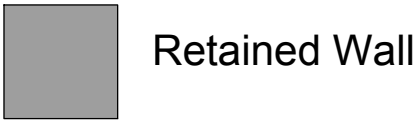


Gross Internal Area
(excl. Summer House)


Ground Floor
191.11sqm
2057.08sqft

First Floor
188.34sqm
2027.31sqft


Total GIA
379.45sqm
4084.39sqft

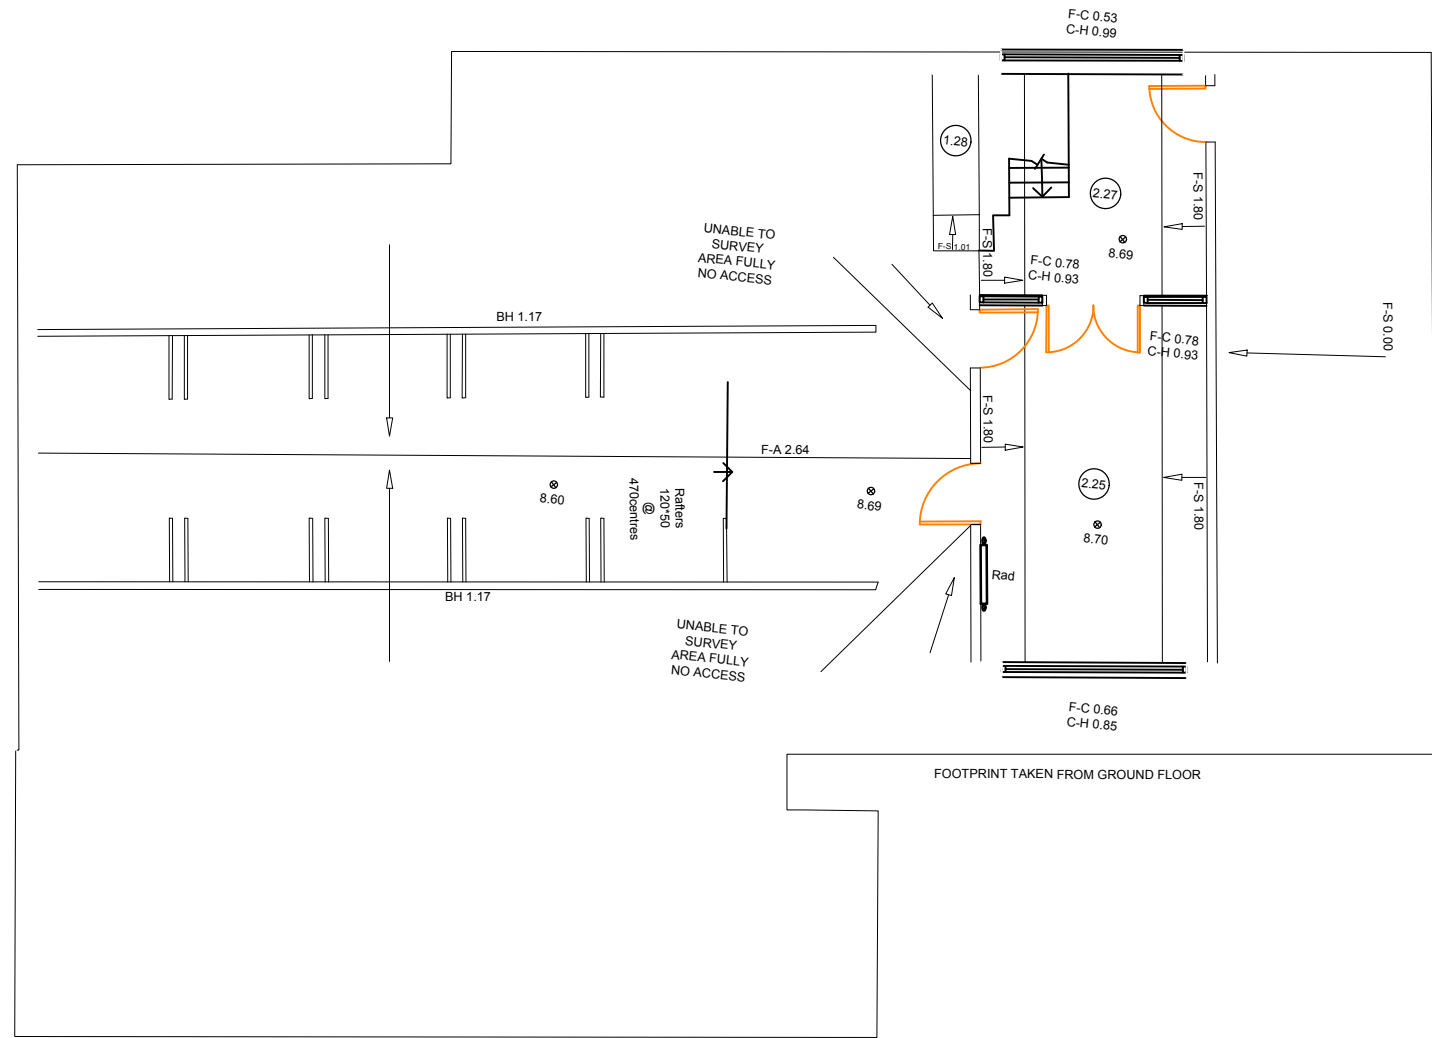


Existing First Floor Plan

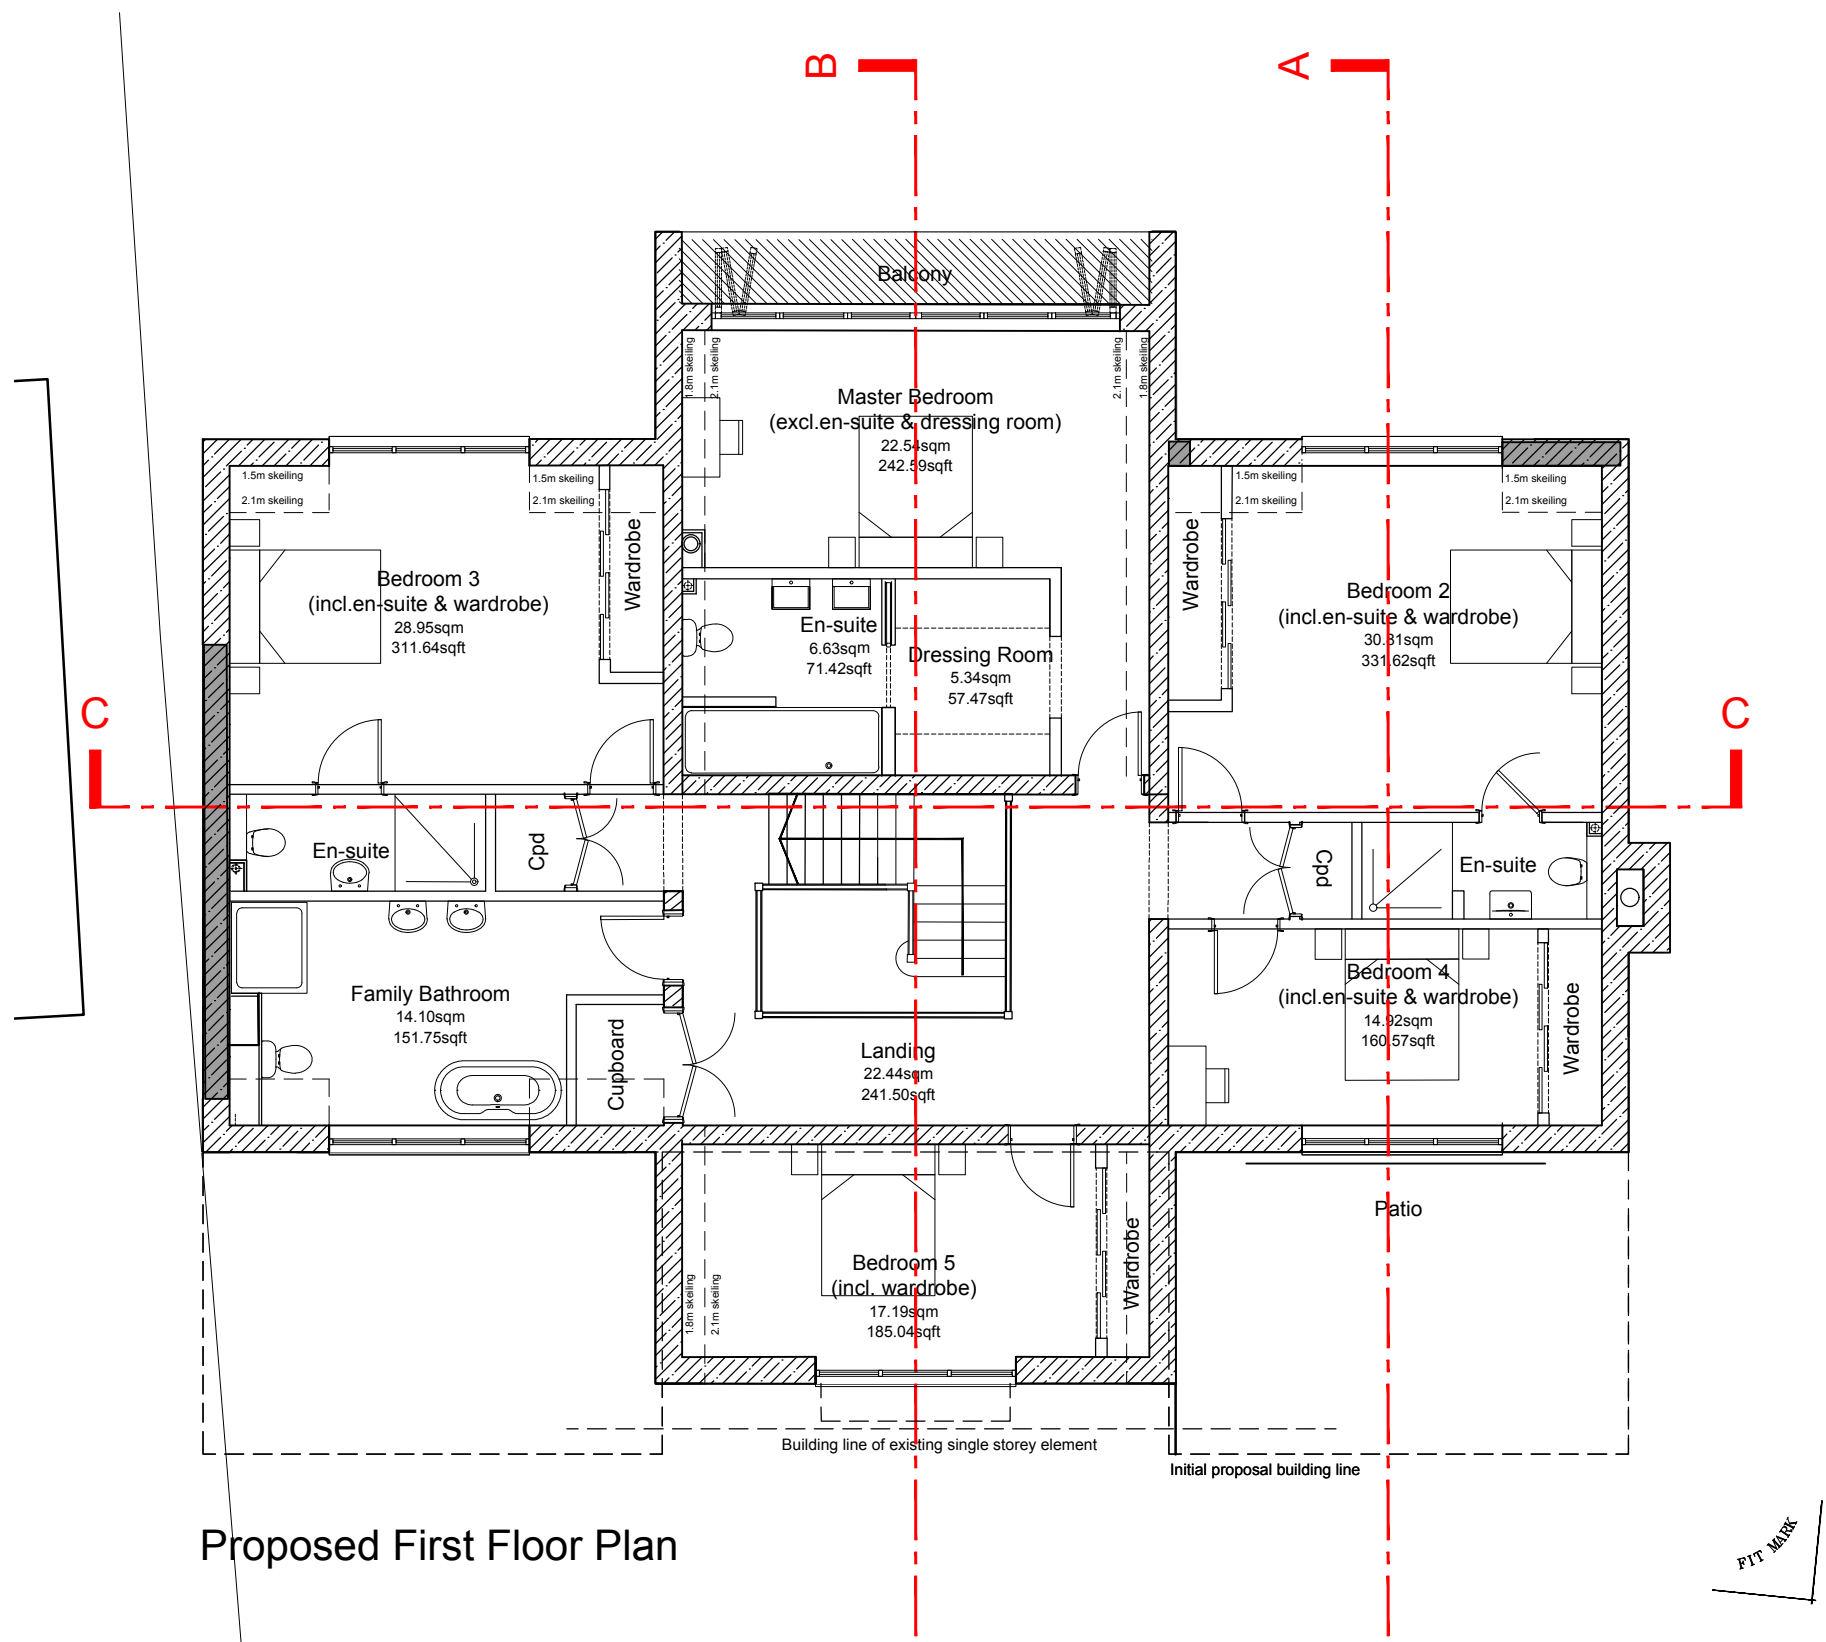

Proposed First Floor Plan

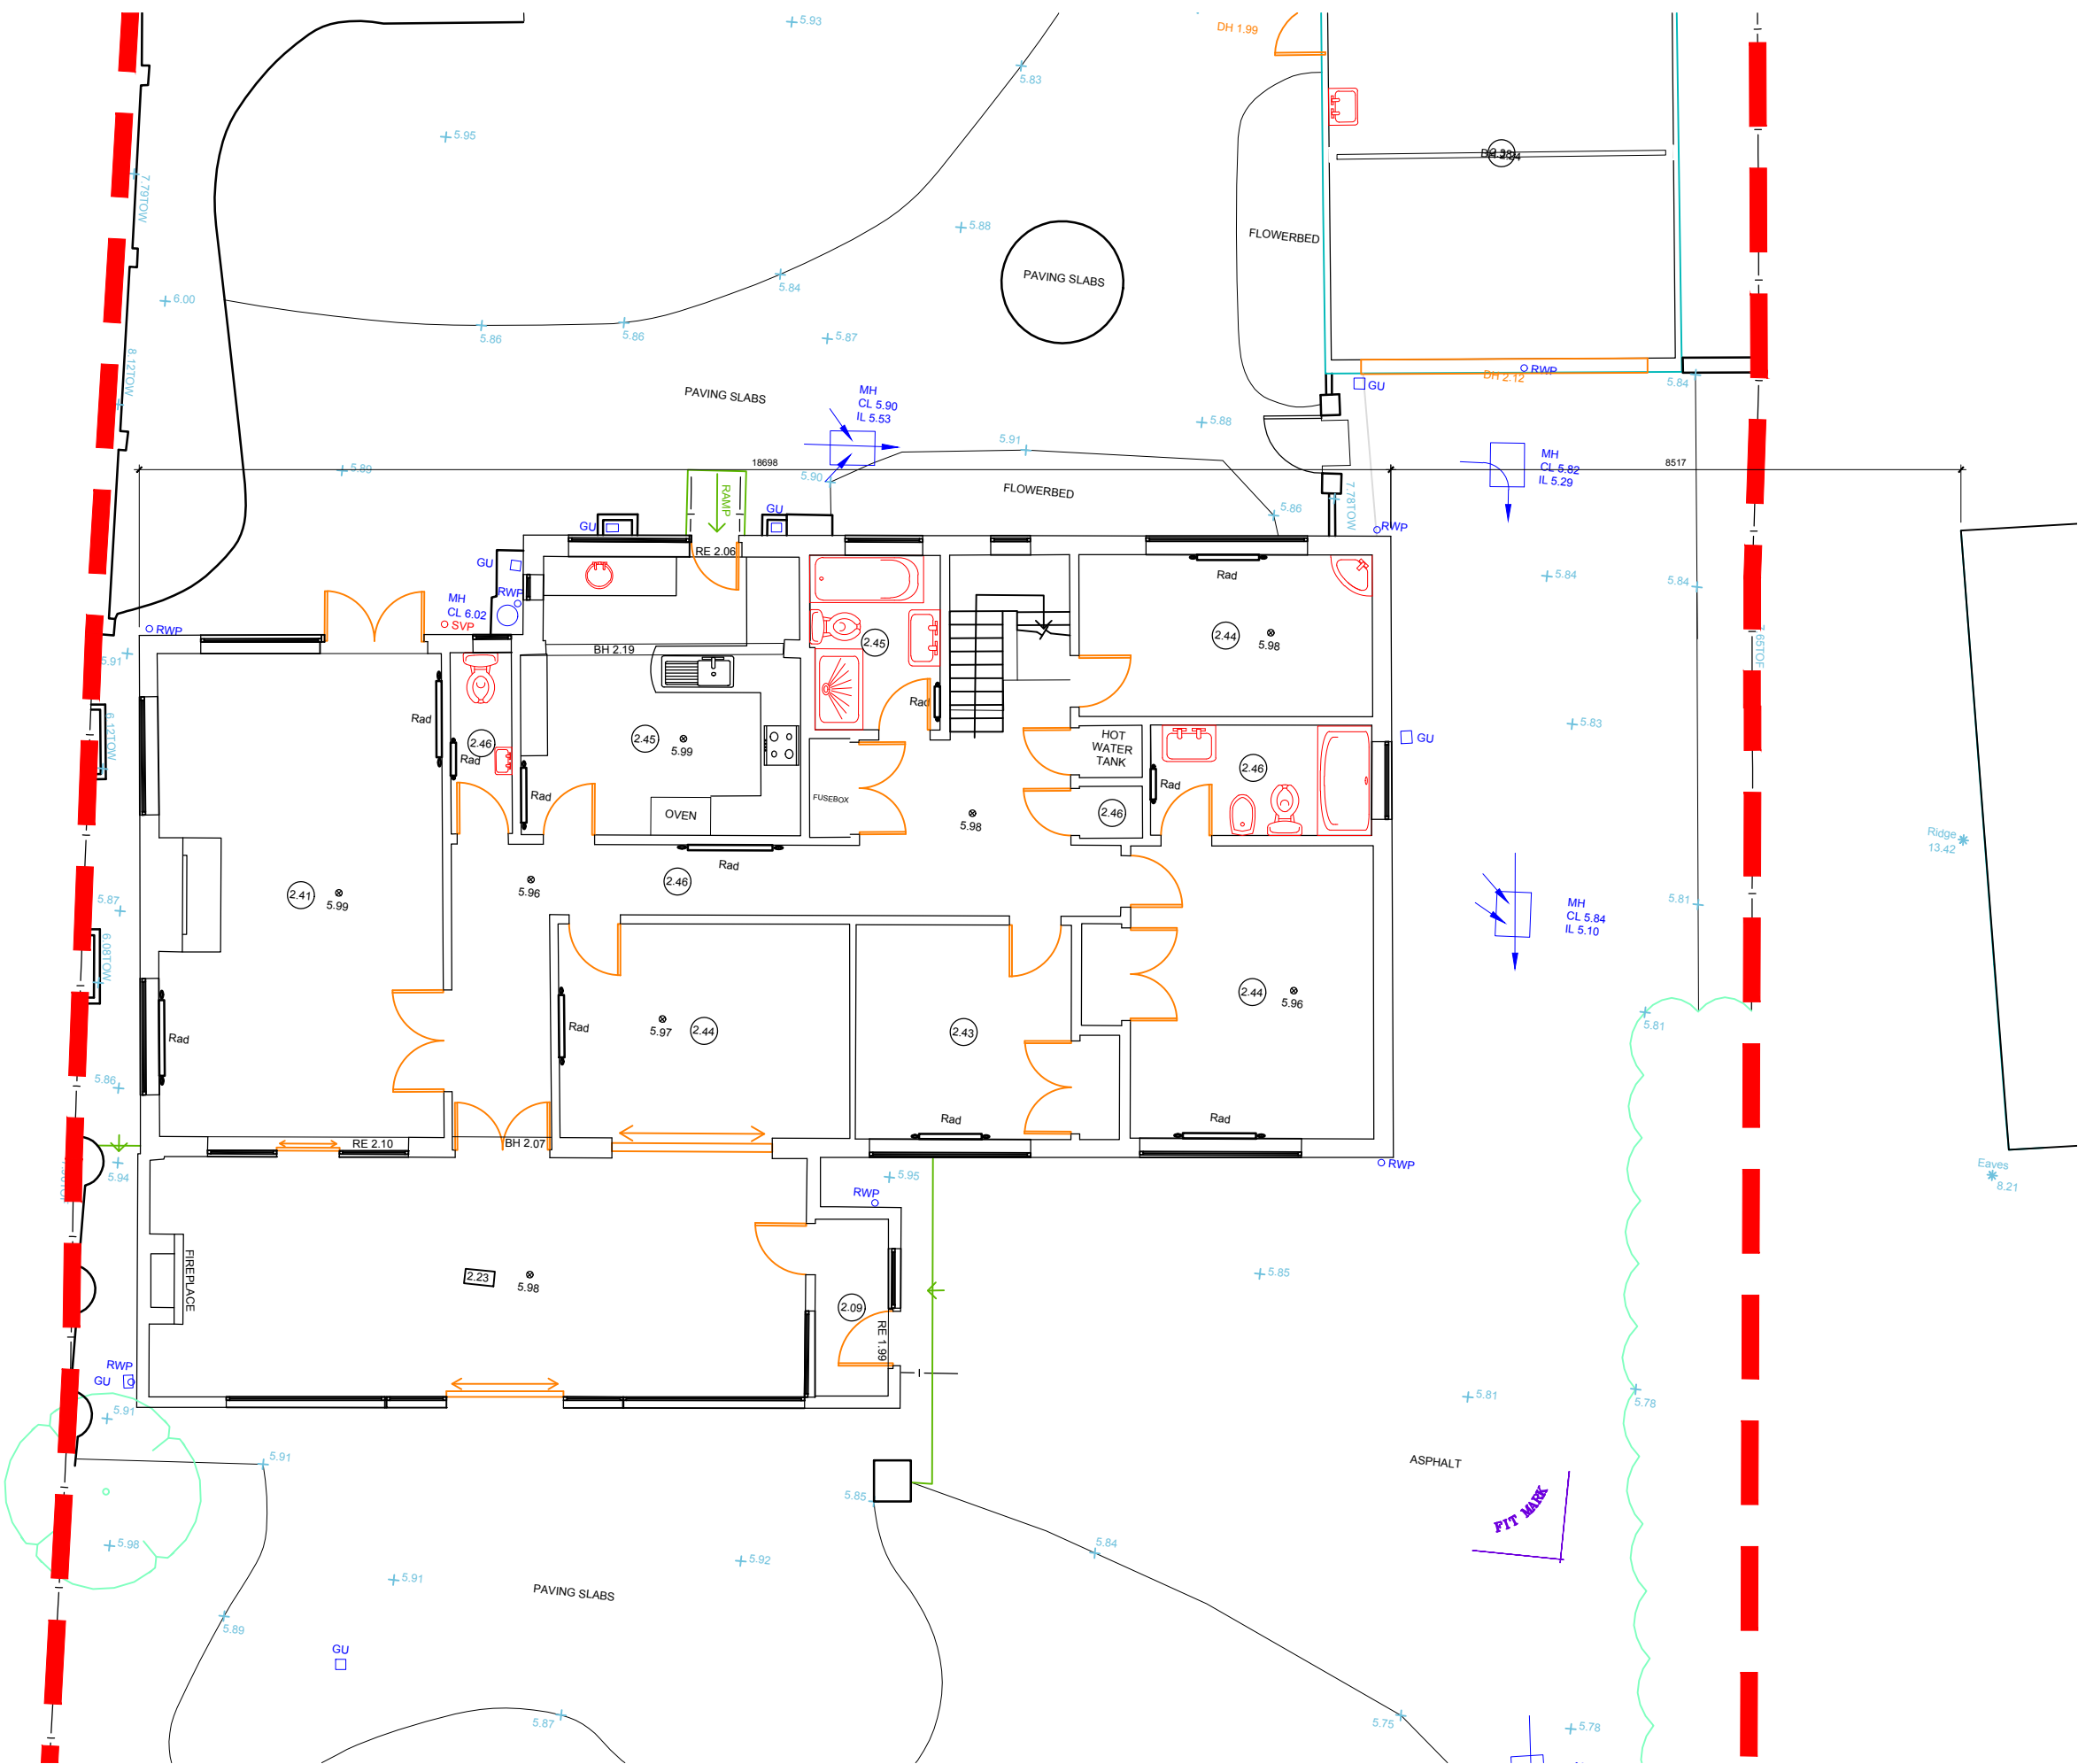

Existing Ground Floor Plan

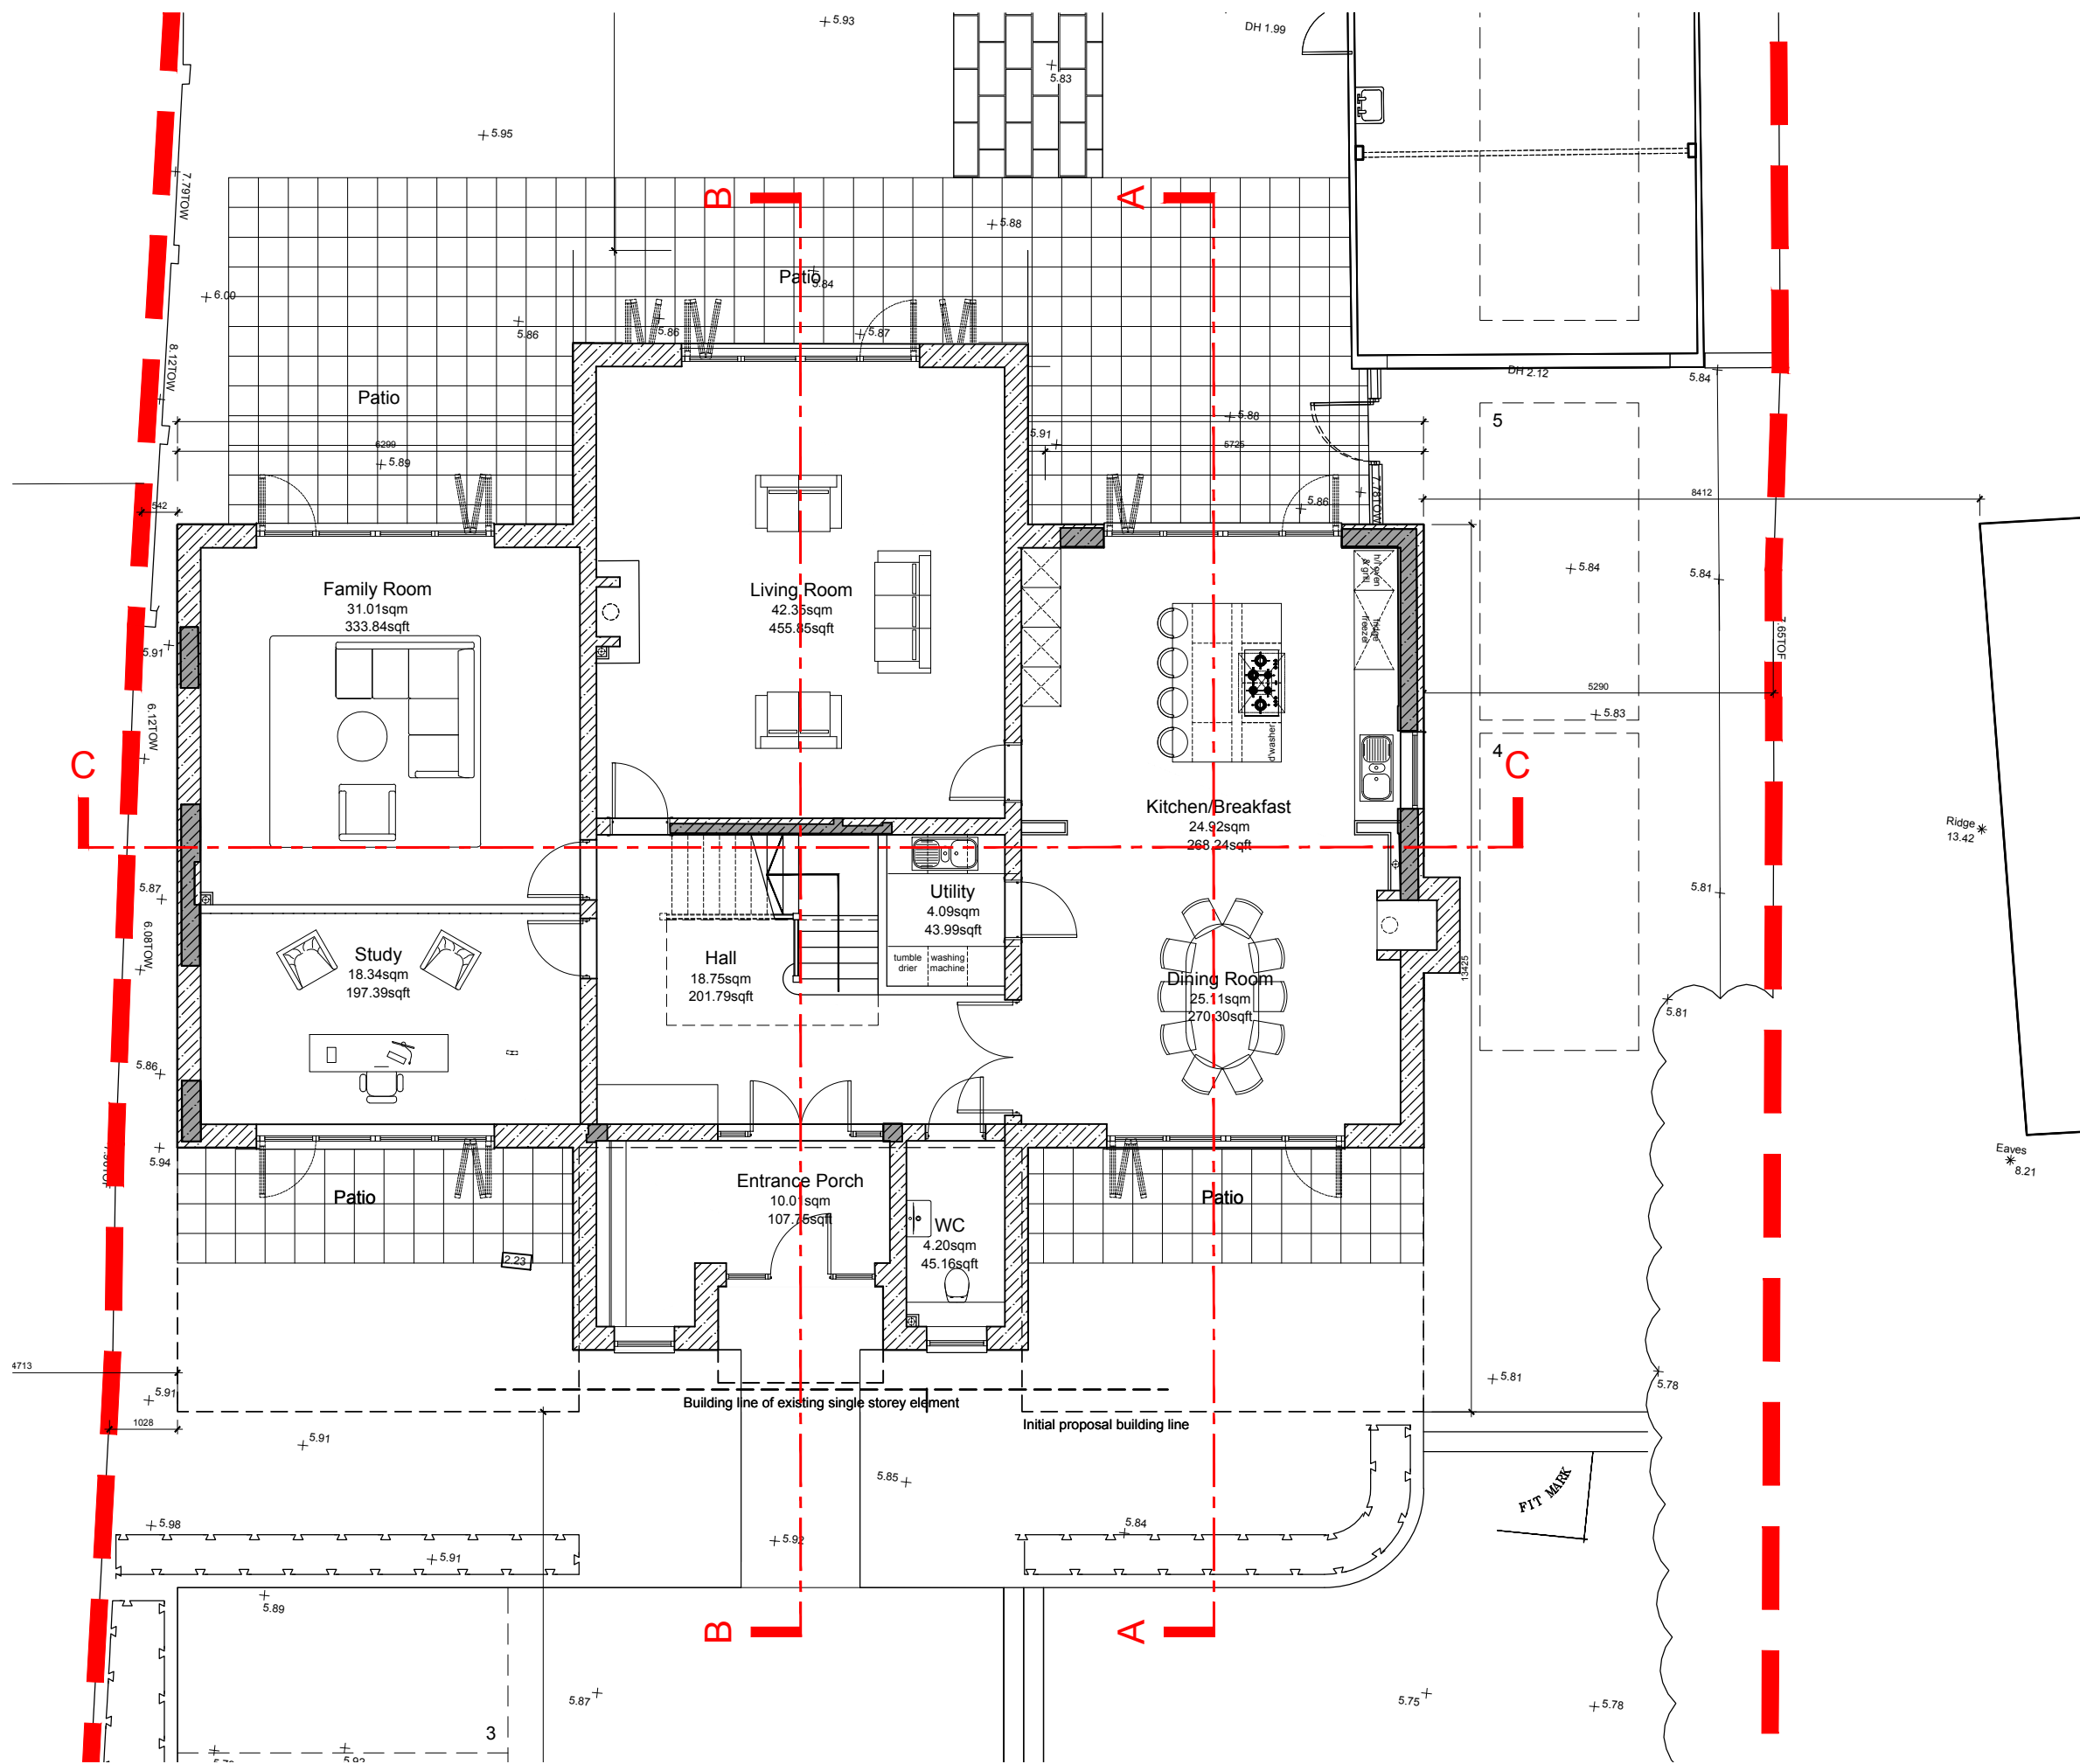

Proposed Ground Floor Plan

P2	12.04.19	Amended scheme with reduced GIA	YK	AK
Rev	Date	Revision Details	Dr	Ch

ECE Architecture
www.ecearchitecture.com

London: 76 Great Suffolk Street
London, SE1 0BL
T 0207 928 2773 E london@ecearchitecture.com

Sussex: Brooklyn Chambers, 11 Goring Road
Worthing, West Sussex, BN12 4AP
T 01903 248777 E sussex@ecearchitecture.com

Bristol: Westworks, Colston Tower
Colston Street, Bristol, BS1 4XE
T 0117 214 1101 E bristol@ecewestworks.com

Client's Name
Jeremy Martin

Job Title
**Little Tangle, Middle Way,
Kingston Gorse**

Drawing Title
**Existing and Proposed
Floor Plans**

Scale
1:100 @ A1 / 1:200 @ A3



Drawn	Checked	Date
CL	AK	04.09.18

Job No	Drawing No	Rev
6702	6702 02	P2

Status
PRELIMINARY

CAD Plot date: 12/06/2019 - 17:35:10

little tangley - pf master.dwg