




WEST ELEVATION TO GOLDEN AVENUE
 Tile hanging to gable end
 Face brickwork to return pier
 White coated steel or grp garage door

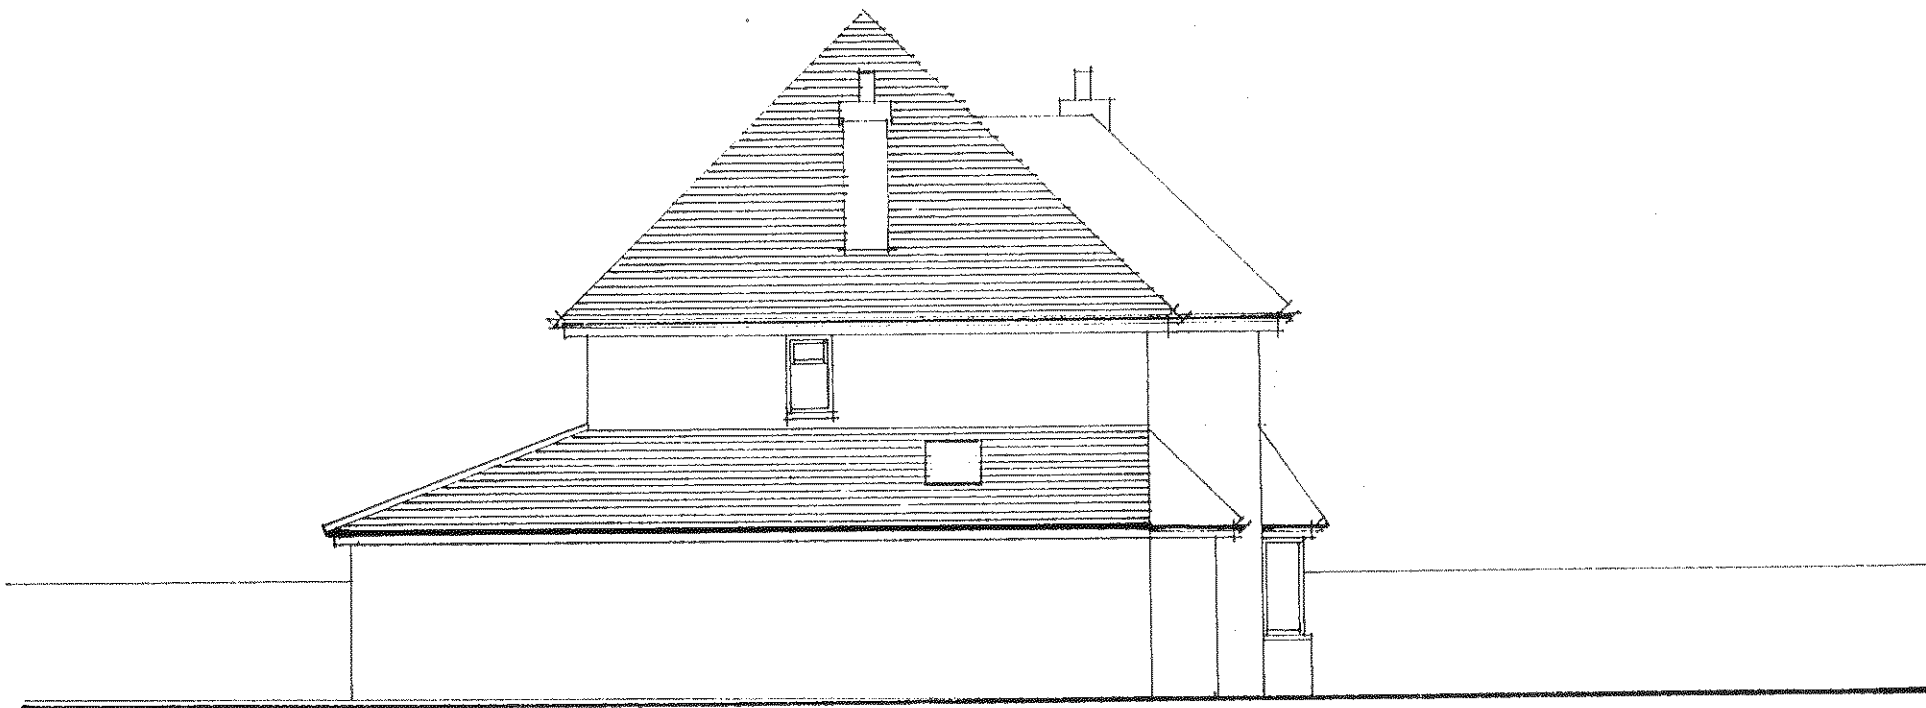

NORTH ELEVATION
 Face brickwork to elevation to match
 existing
 Tiled pitched roof to match existing rear
 extension

NOTES

This drawing is the copyright of the Architect and must not be reproduced or used without the Architect's permission. Figured dimensions are to take precedence over scaled dimensions. The Contractor is responsible for checking all figured dimensions on drawings against actual site dimensions. Scaled dimensions are not to be used for construction and setting out purposes. Any discrepancies are to be reported to the Architect. This drawing should be read in conjunction with schedules, specifications and engineers drawings and details where applicable.

DAVID BENNETT ARCHITECTS

THE OLD COTTAGE
 10 VICARAGE LANE, FELPHAM
 WEST SUSSEX PO22 7EA
 tel: 01243 842619 and 07932 757144
 e-mail: davidbennettarch@excite.com

CLIENT

MR AND MRS N BOOKER

PROJECT

PROPOSED GARAGE AND STORE
 29 GOLDEN AVENUE
 EAST PRESTON BN16 1QY

DRAWING TITLE

PROPOSED ELEVATIONS SHEET 1

SCALE

1/100 at A3

REFERENCE

11121/13/A

ISSUE