


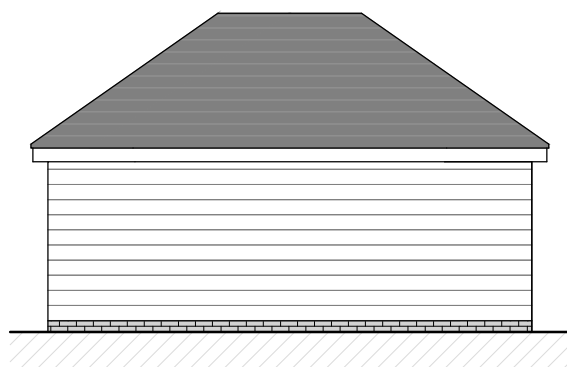


North Elevation –
(Side) 1:100




East Elevation –
(Rear) 1:100




South Elevation –
(Side) 1:100

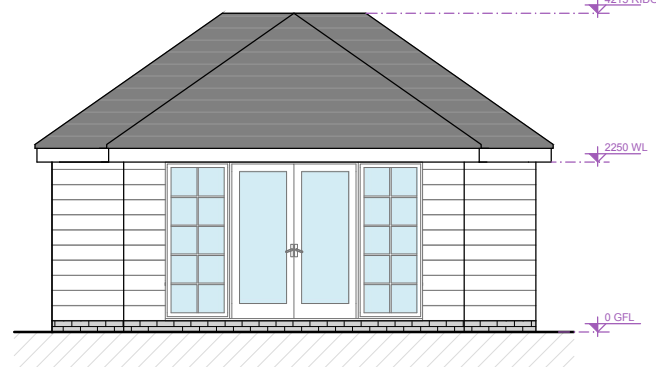


West Elevation –
(Front) 1:100

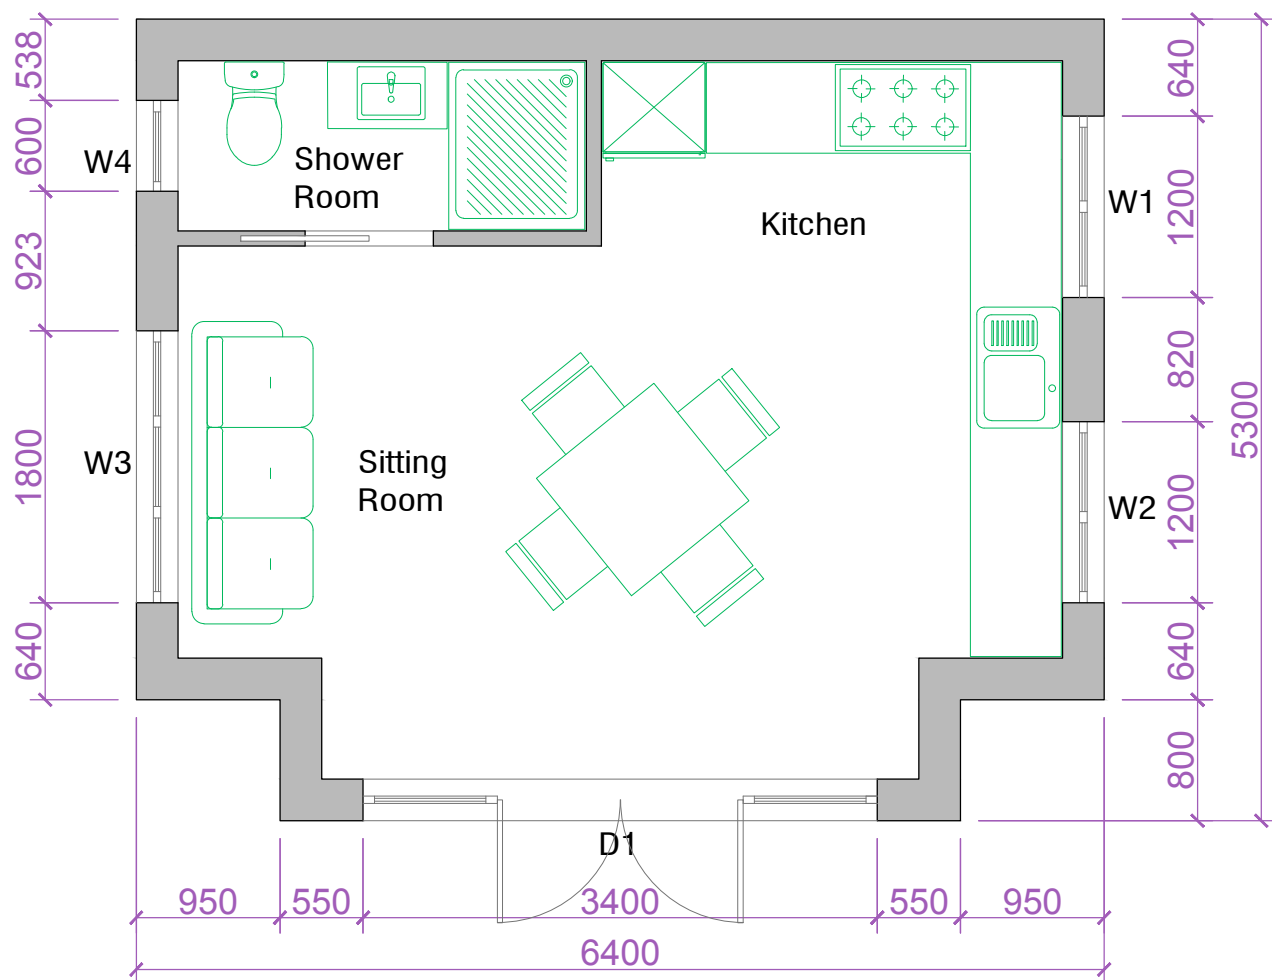

Ground Floor Plan
1: 50

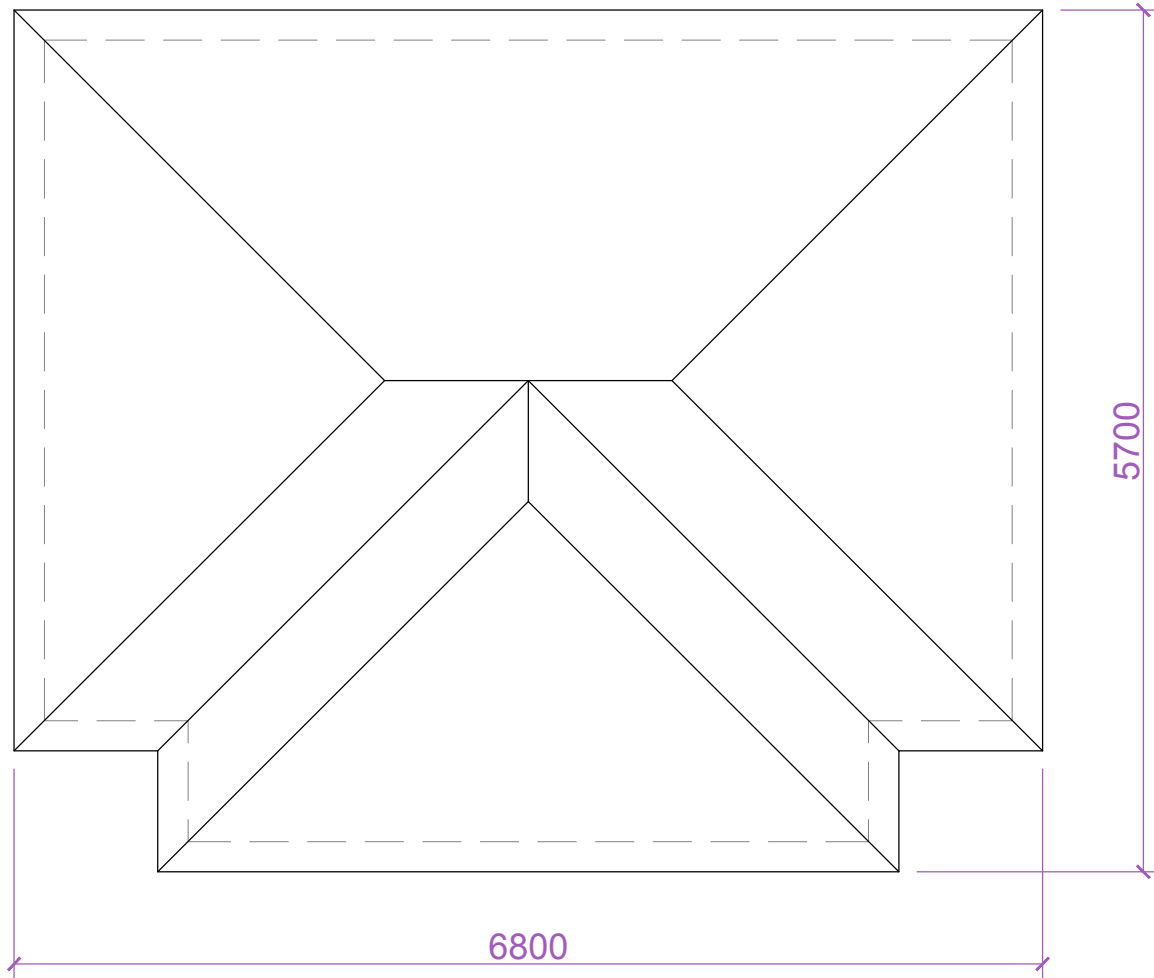

Roof Plan
1: 50

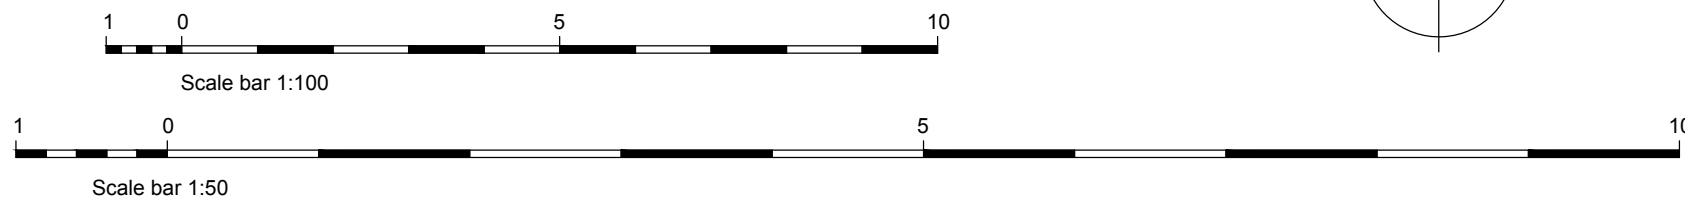

Materials schedule

- Main walls - grey decorated facing brick plinth and fibre cement weatherboard.
- Windows - double glazed aluminium clad timber casements.
- Doors - aluminium french doors with fixed panels.
- Joinery (fascias, soffits) - white decorated timber.
- Rainwater goods - Powder coated aluminium.
- Roof - natural slate with associated grey concrete ridging and bonnets, and lead valleys. 35 degrees pitch to match roof on main house.

Revisions:

This drawing is the property of Fuller Associates and is not to be copied reproduced, retained or disclosed to any unauthorised person either wholly or in part without prior consent. Do not scale from this drawing except for Planning purposes. Use all figured dimensions only. All figured dimensions to be checked on site prior to construction. All discrepancies, errors and omissions to be reported to Fuller Associates prior to construction. Layout and dimensions existing building to be checked on site.

Chartered Surveyors • Architectural Design

FULLER

ASSOCIATES

10-11 The Parade, Willowhayne Crescent,
East Preston, West Sussex BN16 1NS

tel: 01903 774754

email: architectural@fuller-associates.co.uk
www.fuller-associates.co.uk

Job Title	Nantucket, Gorse Avenue Outbuilding
Client	Mr & Mrs R Chapman

Drawing Name	Floor Plans and Elevations - Proposed
--------------	--

Drawing Status	Planning
----------------	----------

Drawn by	BF	Date	Jan 22
Checked by	DF	Date	Jan 22

Drawing Scale	1:100; 1:50 at A1
---------------	-------------------

Drawing No	Status	Revision
183038/ 01		