





Front Elevation

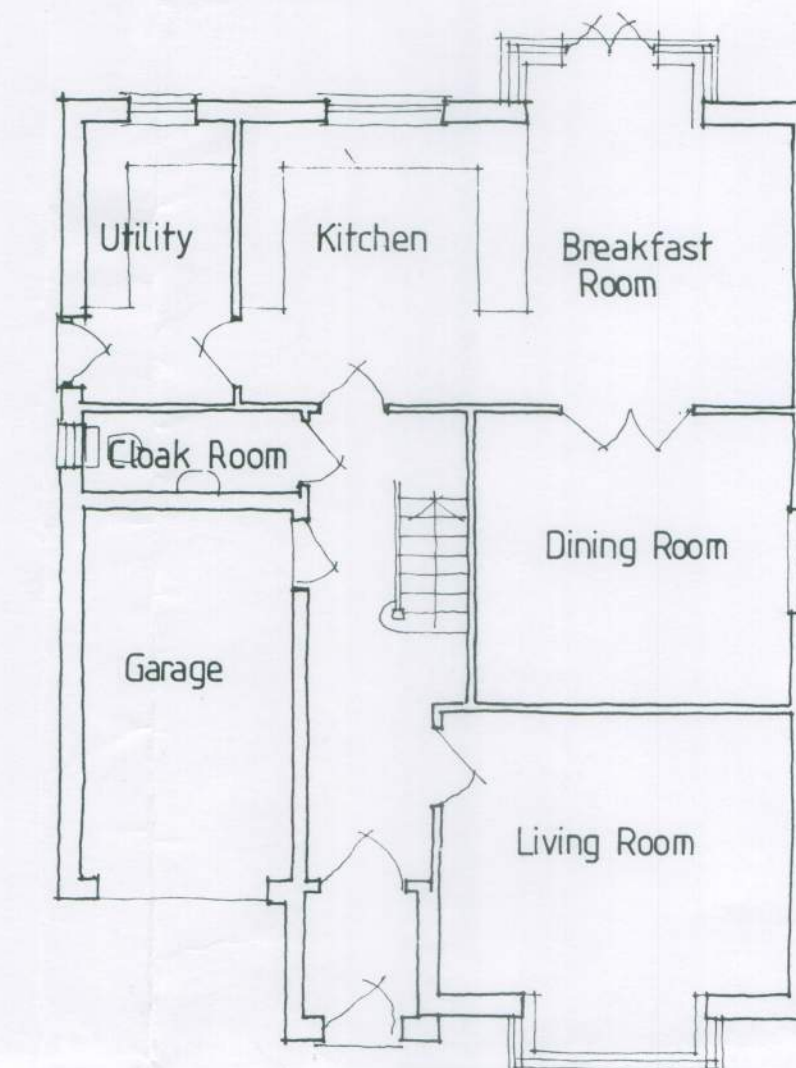


Ground Floor

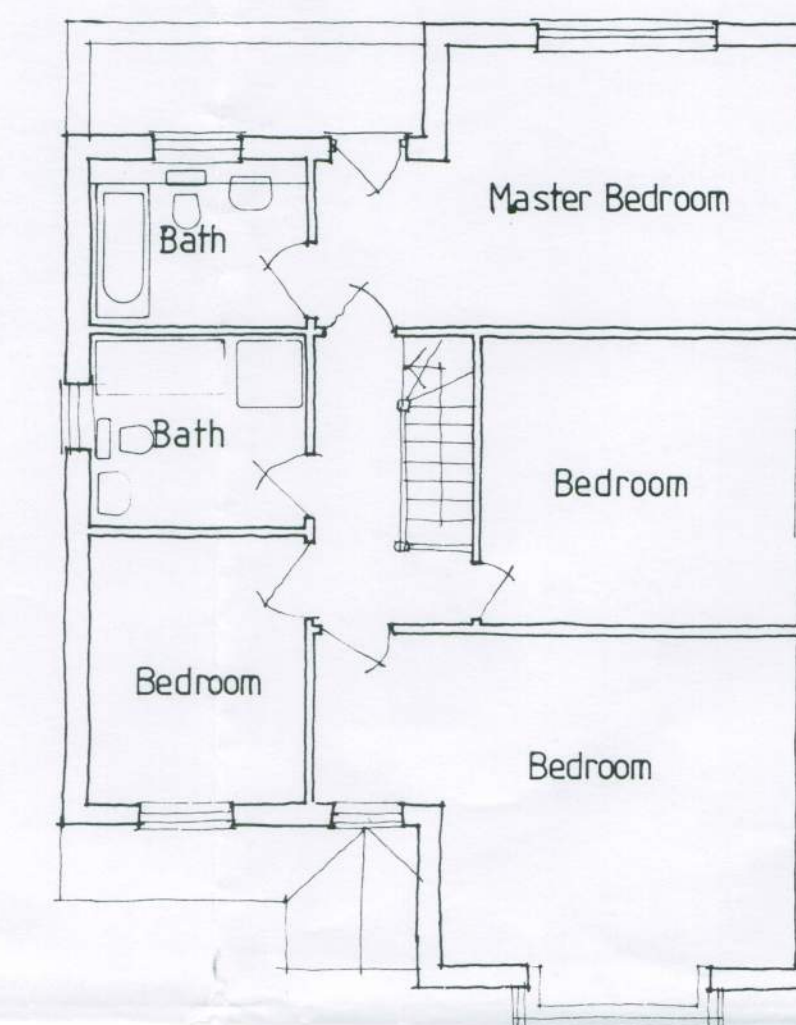



First Floor

Indicative floor plans & elevations Scale 1:100

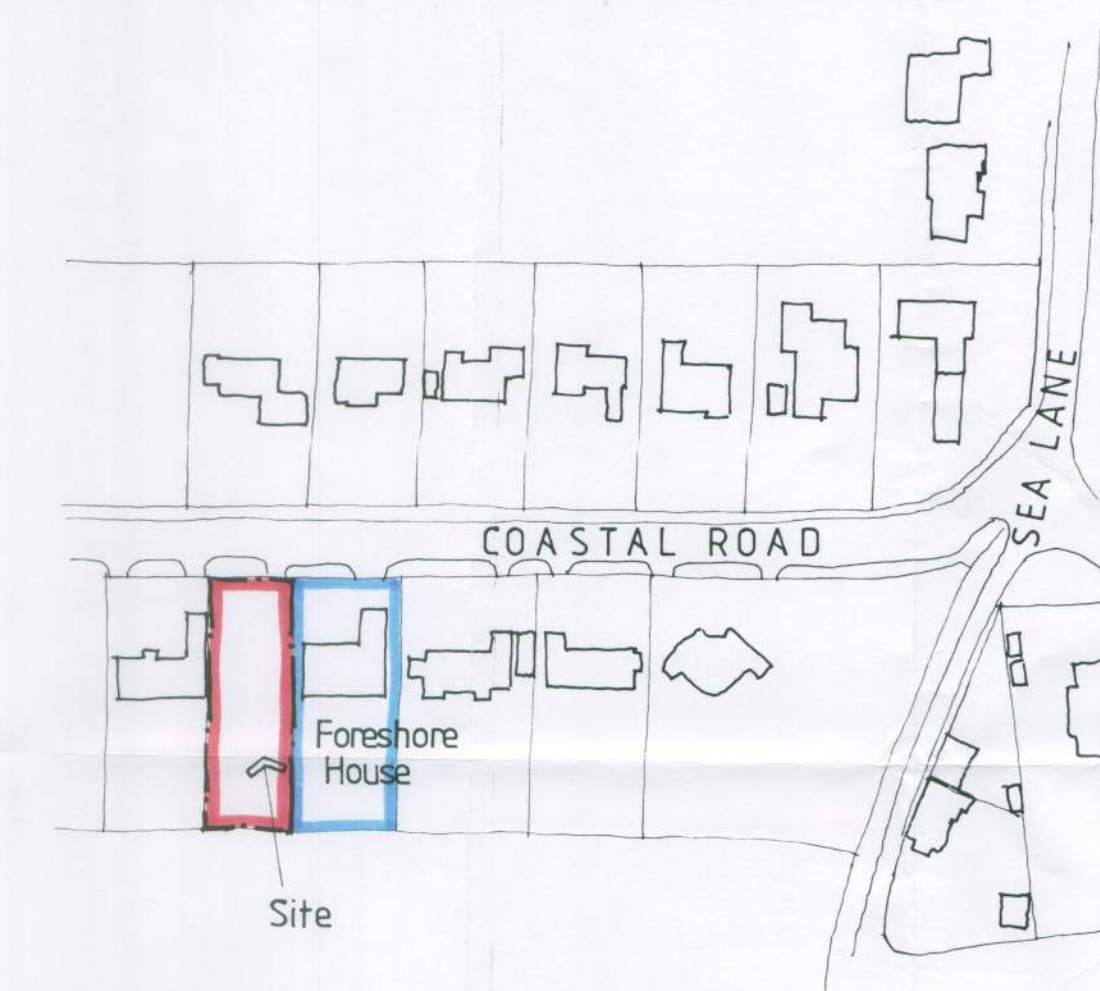

LOCATION PLAN Scale 1:1250

Coastal Road

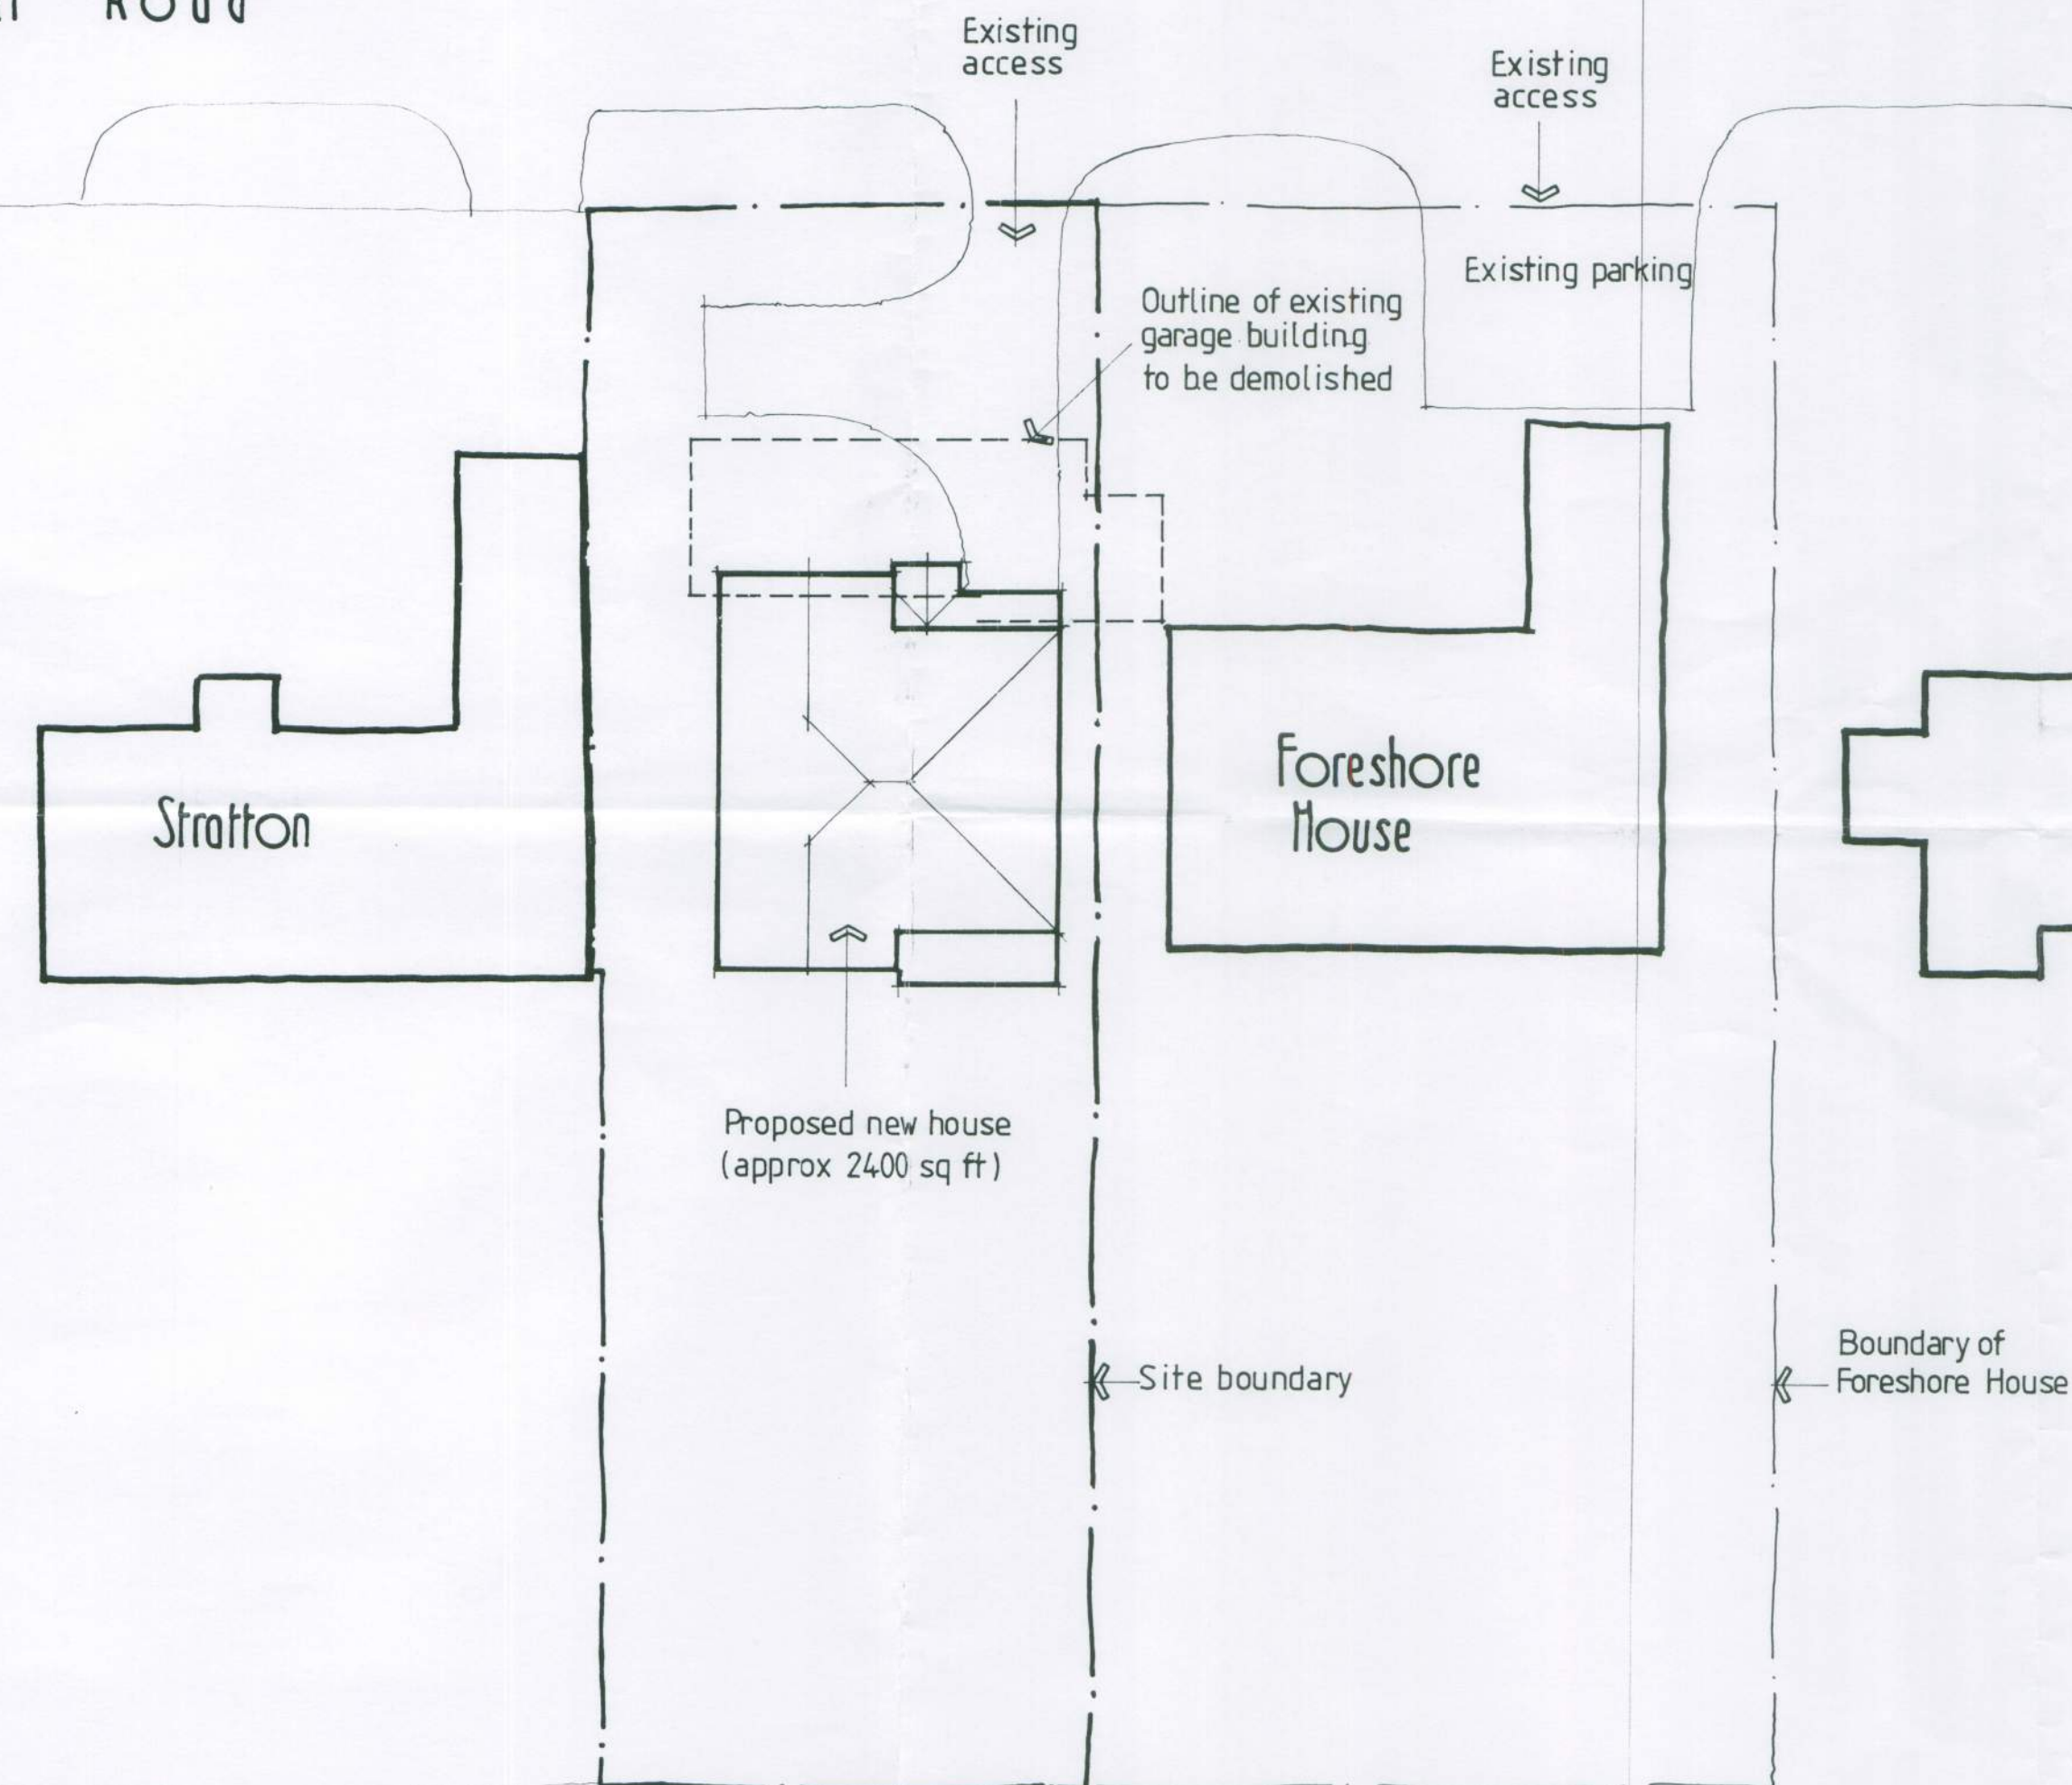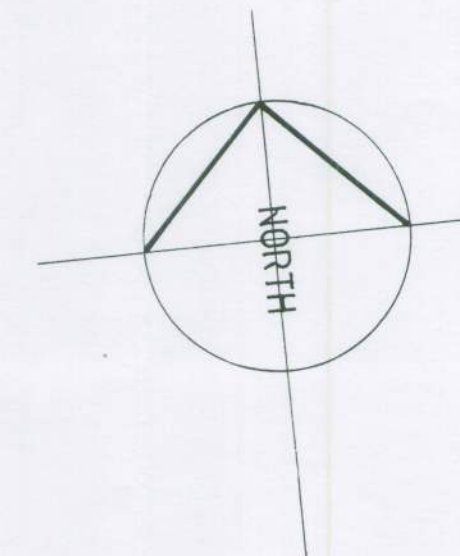

SITE PLAN 1:200

R J C A
CHARTERED ARCHITECTS

LIME KILN BARN
CHICHESTER

PO20 2DS

COLWORTH
WEST SUSSEX

TEL: 01243 - 787011 FAX: 01243 - 787022

REVISION		DATE
PROJECT	Proposed new house on site adjacent to Foreshore House Coastal Rd. Kingston	
DRAWING	Outline Proposal	
SCALE	DATE	DRG No
DRAWN	FEB 07	07 / 14 / 01
CHECKED		