




Do not scale from this drawing, work to figured dimensions only. All dimensions to be confirmed on site. This drawing is to be read in conjunction with other drawings in this series and all relevant consultants drawings and documentation where applicable. Please report any discrepancy on this drawing to Hargreaves Construction Co. Ltd. for clarification. © Copyright Hargreaves Construction Co. Ltd.

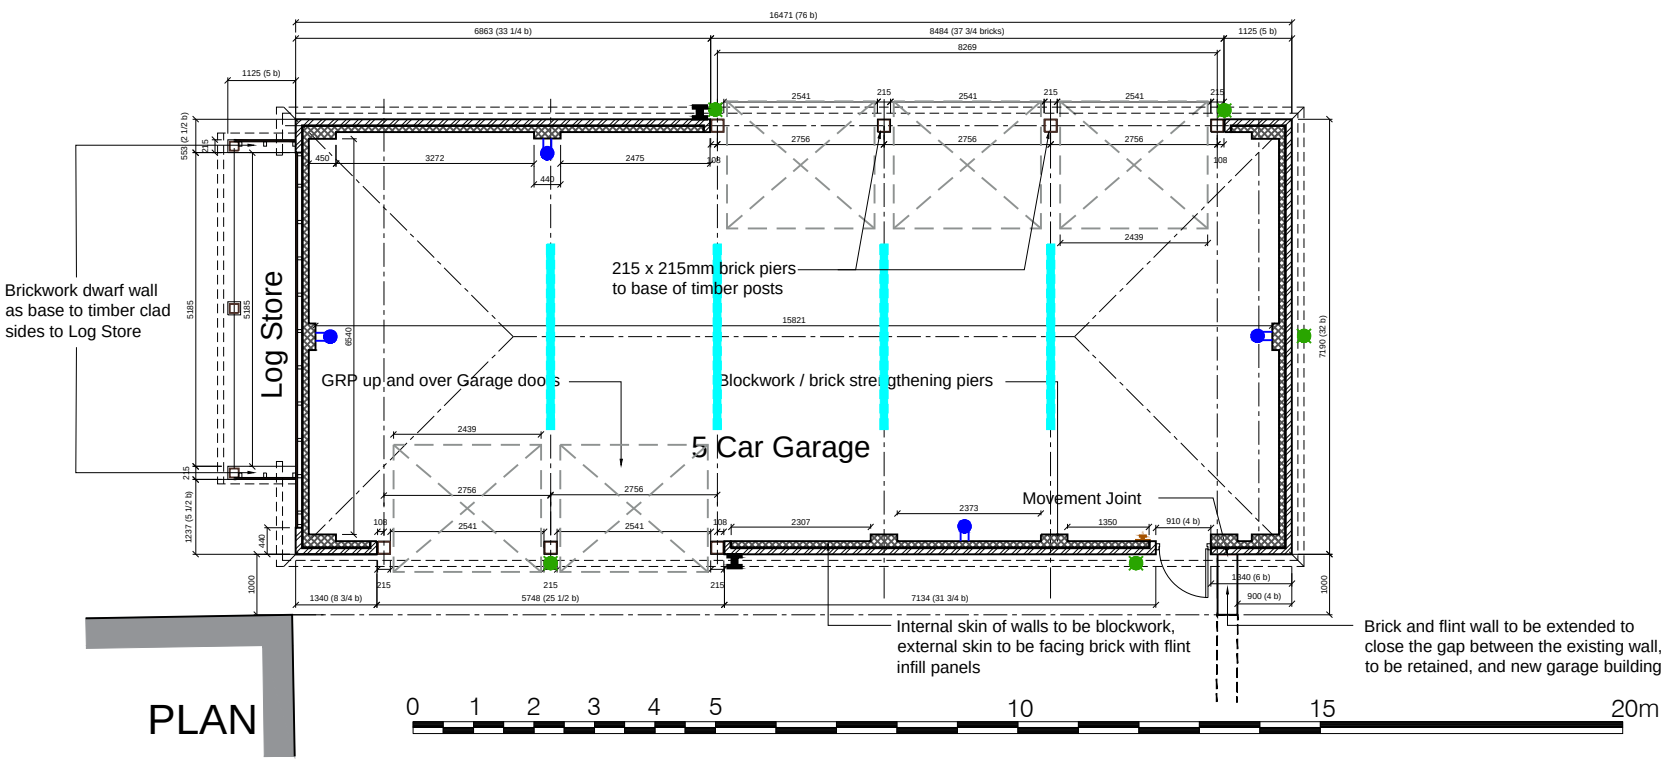


- Fluorescent strip lighting with plastic covers
- Twin socket point
- Wall mounted switch for strip lighting
- External Grosvenor lights in charcoal, by PIR
- Brass Tap with internal stopcock

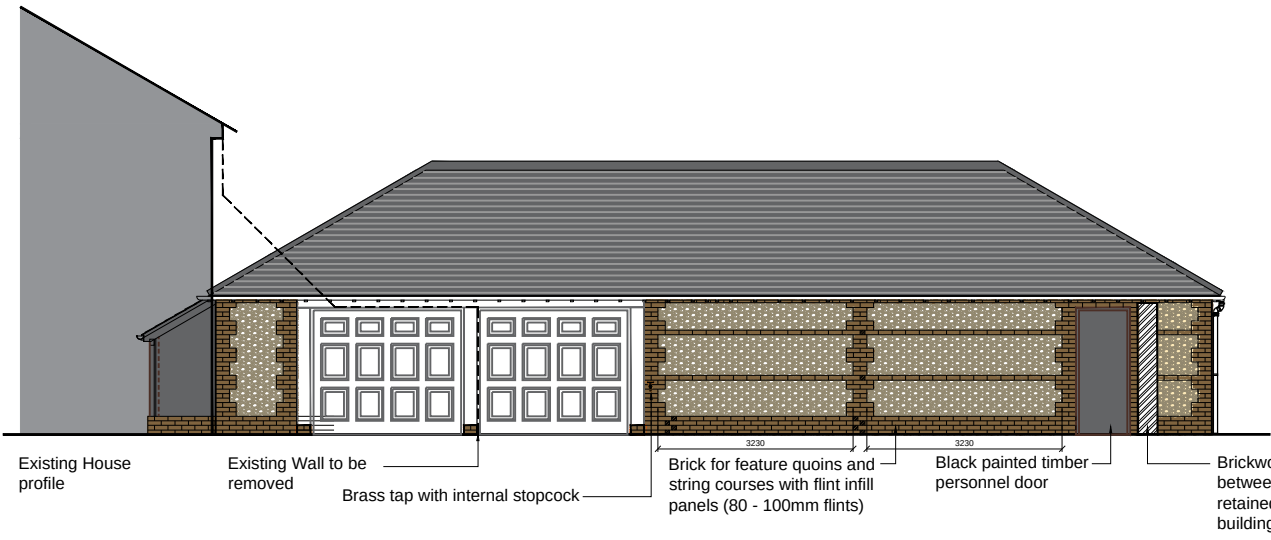


WEST ELEVATION

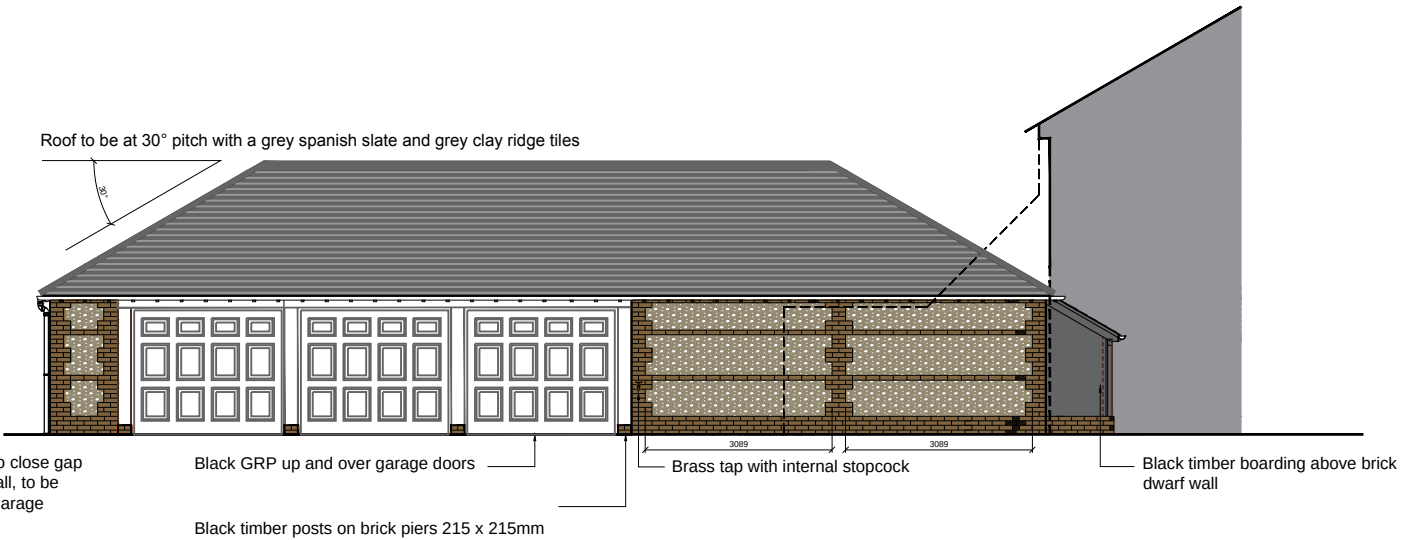

EAST ELEVATION

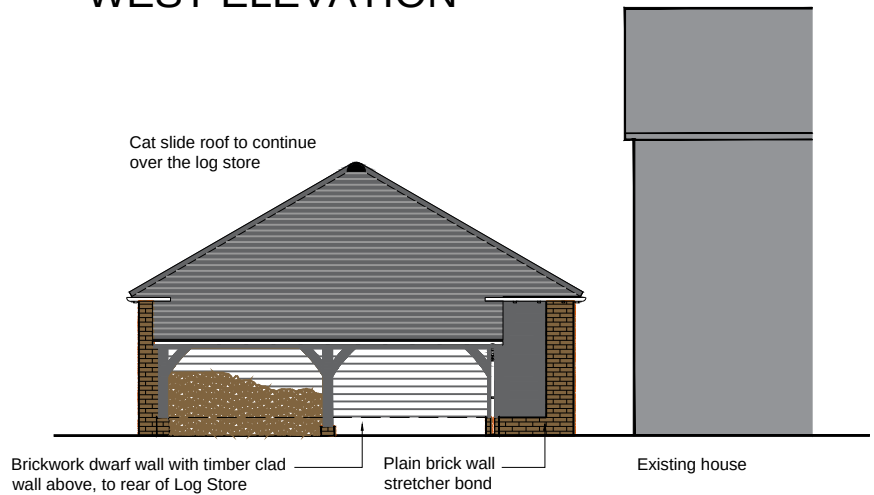

NORTH ELEVATION

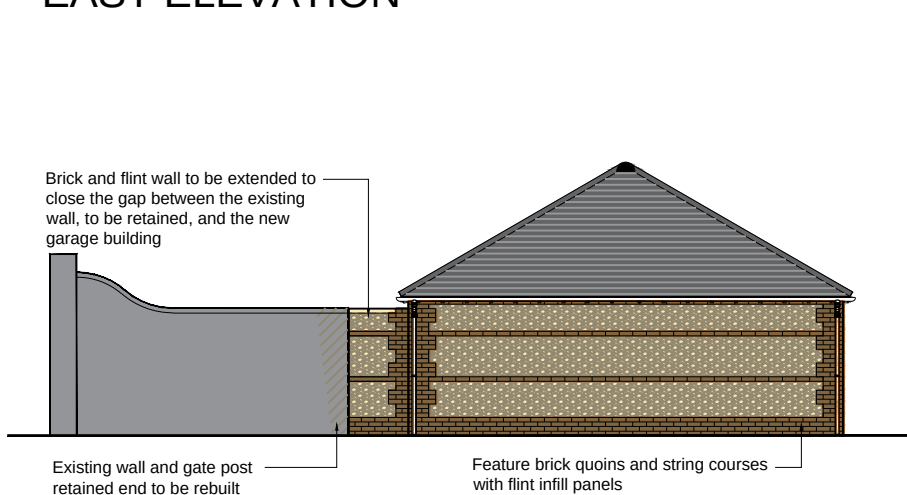

SOUTH ELEVATION

Do not scale from this drawing, work to figured dimensions only. All dimensions to be confirmed on site. This drawing is to be read in conjunction with other drawings in this series and all relevant consultants drawings and documentation where applicable. Please report any discrepancy on this drawing to Hargreaves Construction Co. Ltd. for clarification. C Copyright Hargreaves Construction Co. Ltd.

D	Garage doors positions, and brick quoins revised	24.01.18
E	Brass Taps with stopcocks added to external wall	24.04.18
F	Electrical Fixtures & fittings added to plan	25.04.18
G	Log Store wall brought forward for symmetry of building	27.04.18
REV	DESCRIPTION	DATE
REVISION		

Kingston Manor, Kingston Lane
East Preston, Littlehampton
West Sussex, BN16 1RR
Proposed New Car Barn - Plan & Elevations

job no. RRA 16
dwg no. 103
rev. G

scale 1:125 @ A3
drawn by MD
date 06.07.18