



- Notes**
- All dimensions must be checked on site and not scaled from this drawing, apart from the local authority.
 - Any works commencing on site prior to obtaining full planning and building regulation approval including full condition discharge, is entirely at the client's / contractor's risk.
 - The contractor is responsible for taking and checking all levels and dimensions prior to ordering materials and starting work on site.
 - Any discrepancies are to be reported to OM Architectural Design prior to commencing any works.
 - All building work is to be carried out in accordance with building regulations and to the satisfaction of the local authority and as such additional unforeseen building works may be required on site.
 - These drawings do not constitute full working drawings.
 - All drawings are copyright of OM Architectural Design and may not be copied or reproduced by any third party without prior written consent.

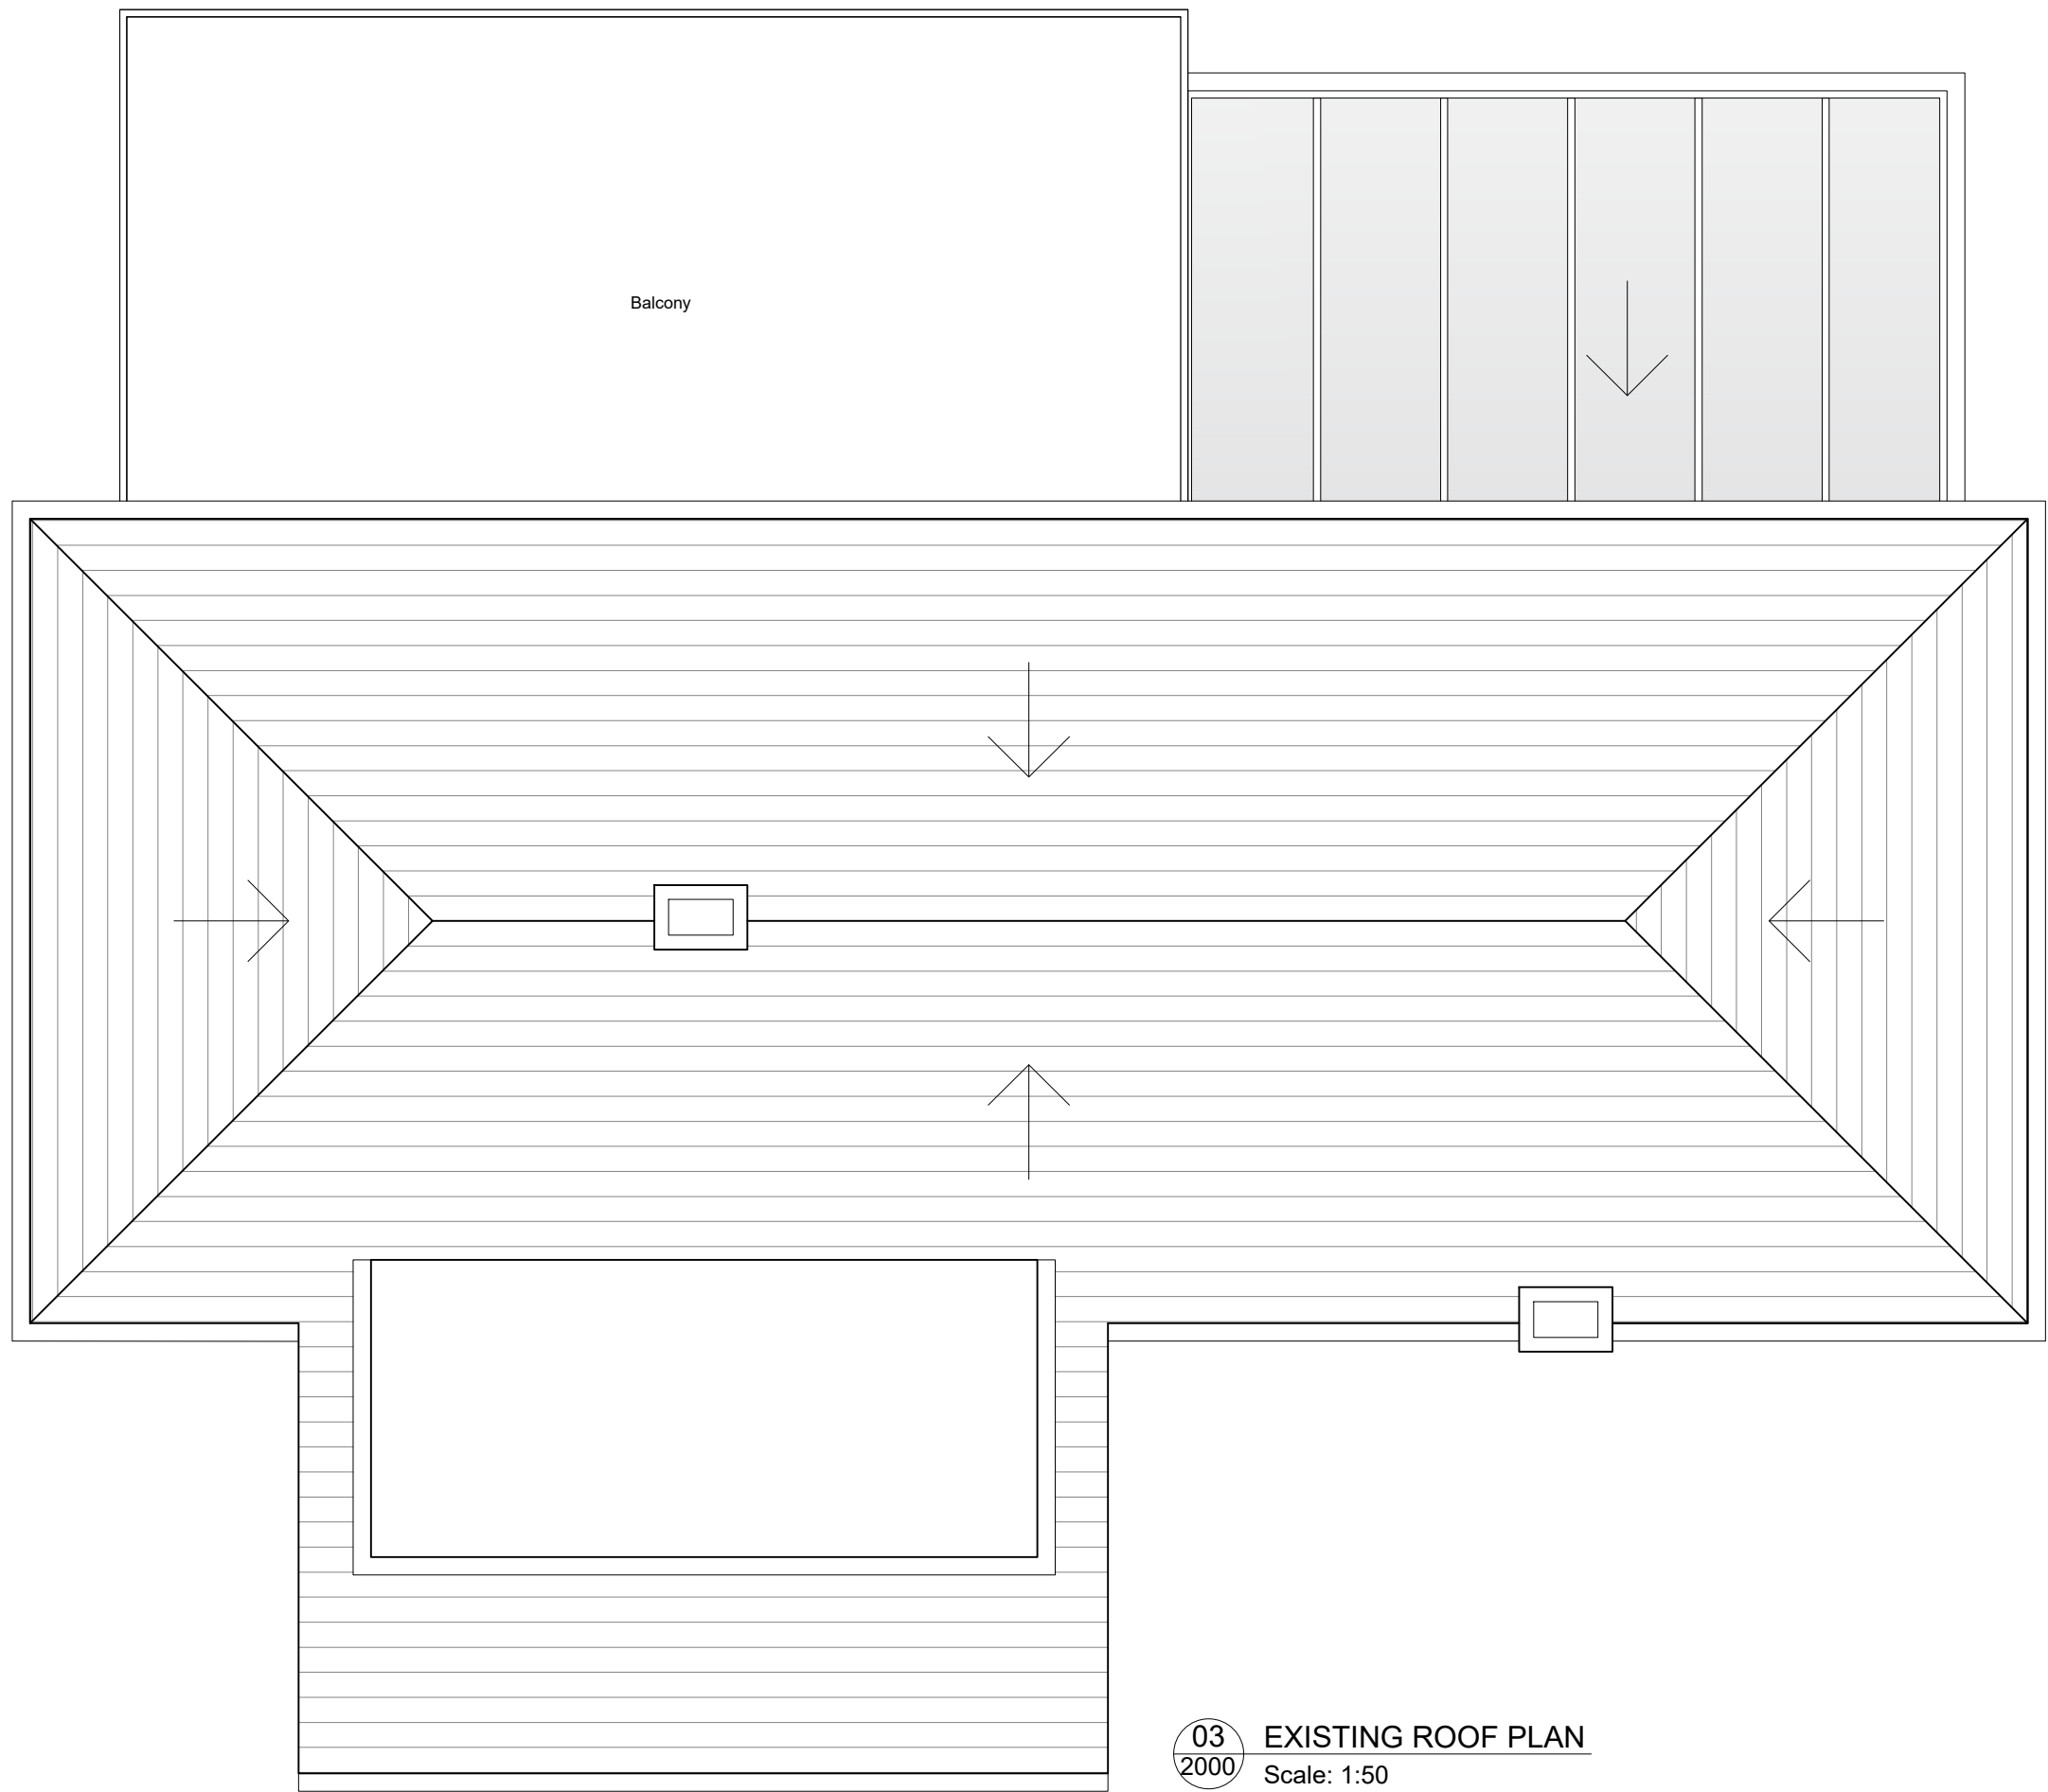



03
2000
EXISTING ROOF PLAN
Scale: 1:50



01
2000
EXISTING GROUND FLOOR PLAN
Scale: 1:50

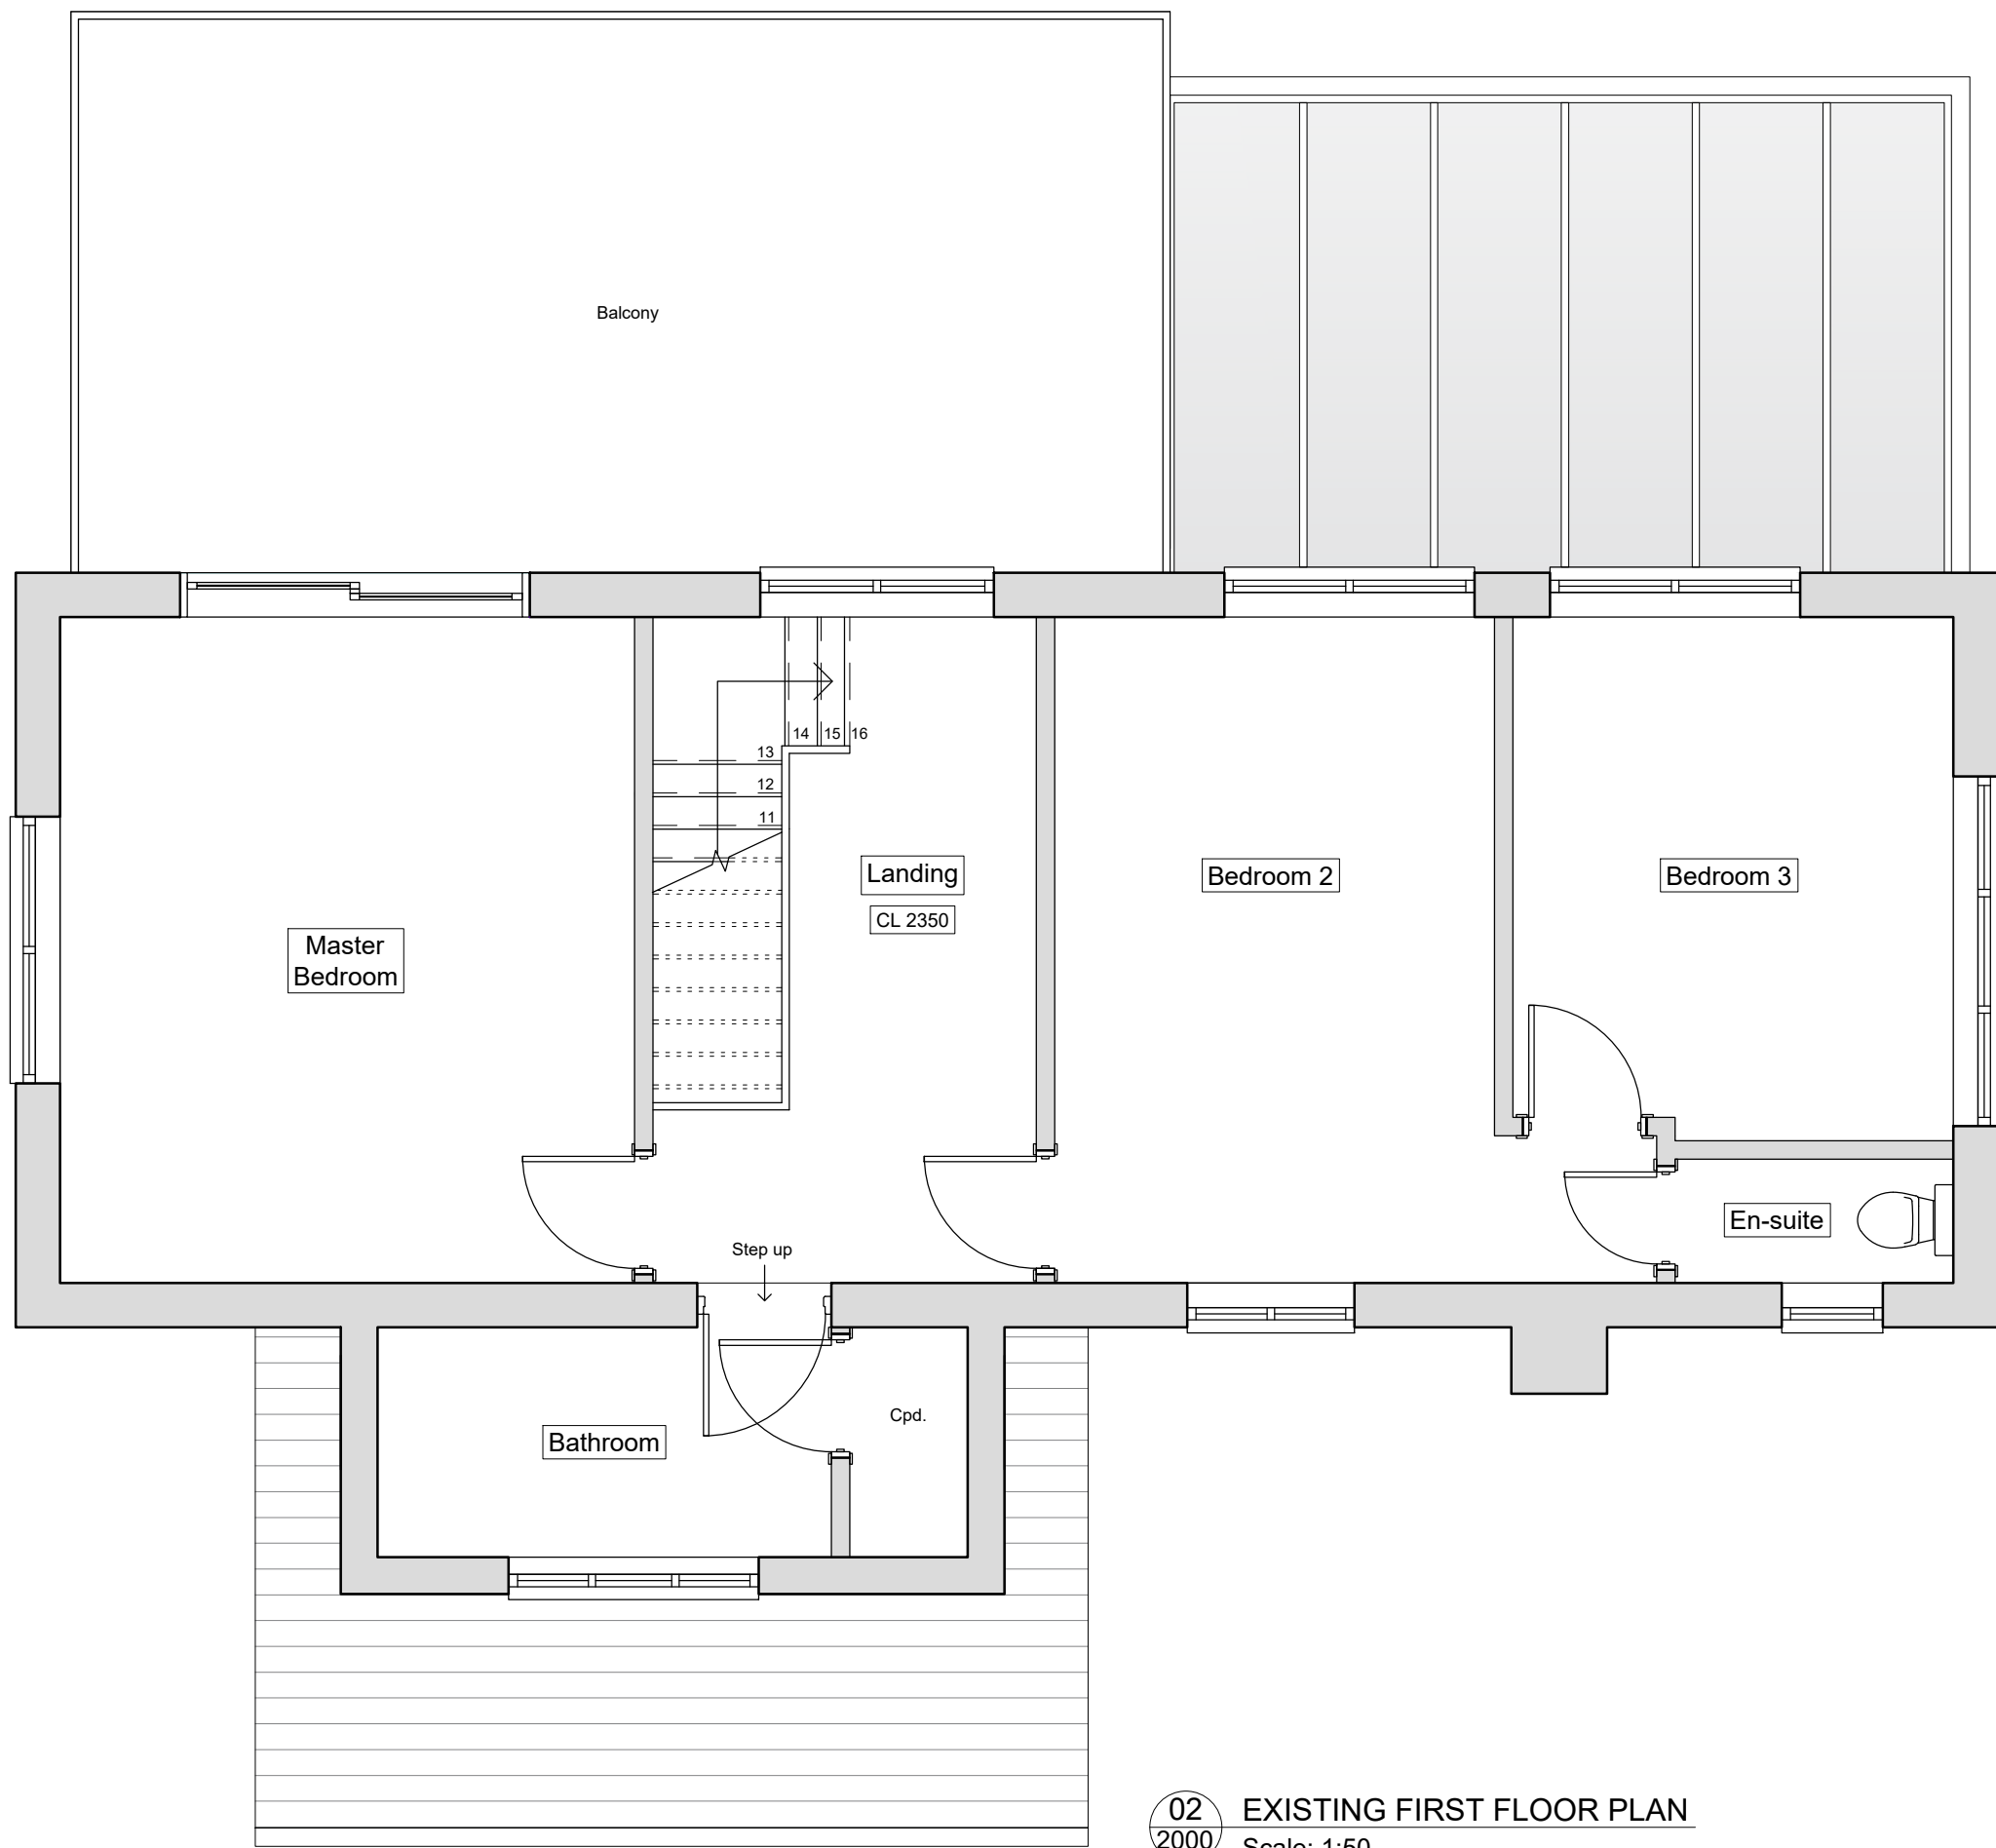

02
2000
EXISTING FIRST FLOOR PLAN
Scale: 1:50

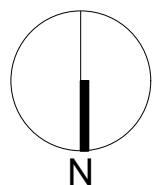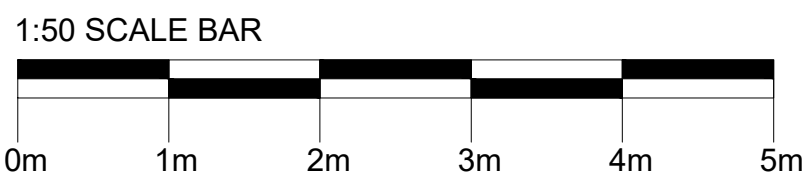

00	10 June 2020	SB	OM
Rev	Date + notes	Drwn	Chkd
Information for minor material amendment application			

OM Architectural Design

Works House, Station Road, Angmering, BN16 3AA
Tel: 07590 508302
E-mail: info@olivermcgowan.co.uk

Project

Flint Barn,
East Preston.

Drawing

Existing Floor Plans

Job Ref	Dwg No	Revision
BBX	2000	00
Scale(s)	Size	Date
1:50	A1	Apr 2020
Drwn	Chkd	
SB	OM	

Status

Minor Material Amendment