

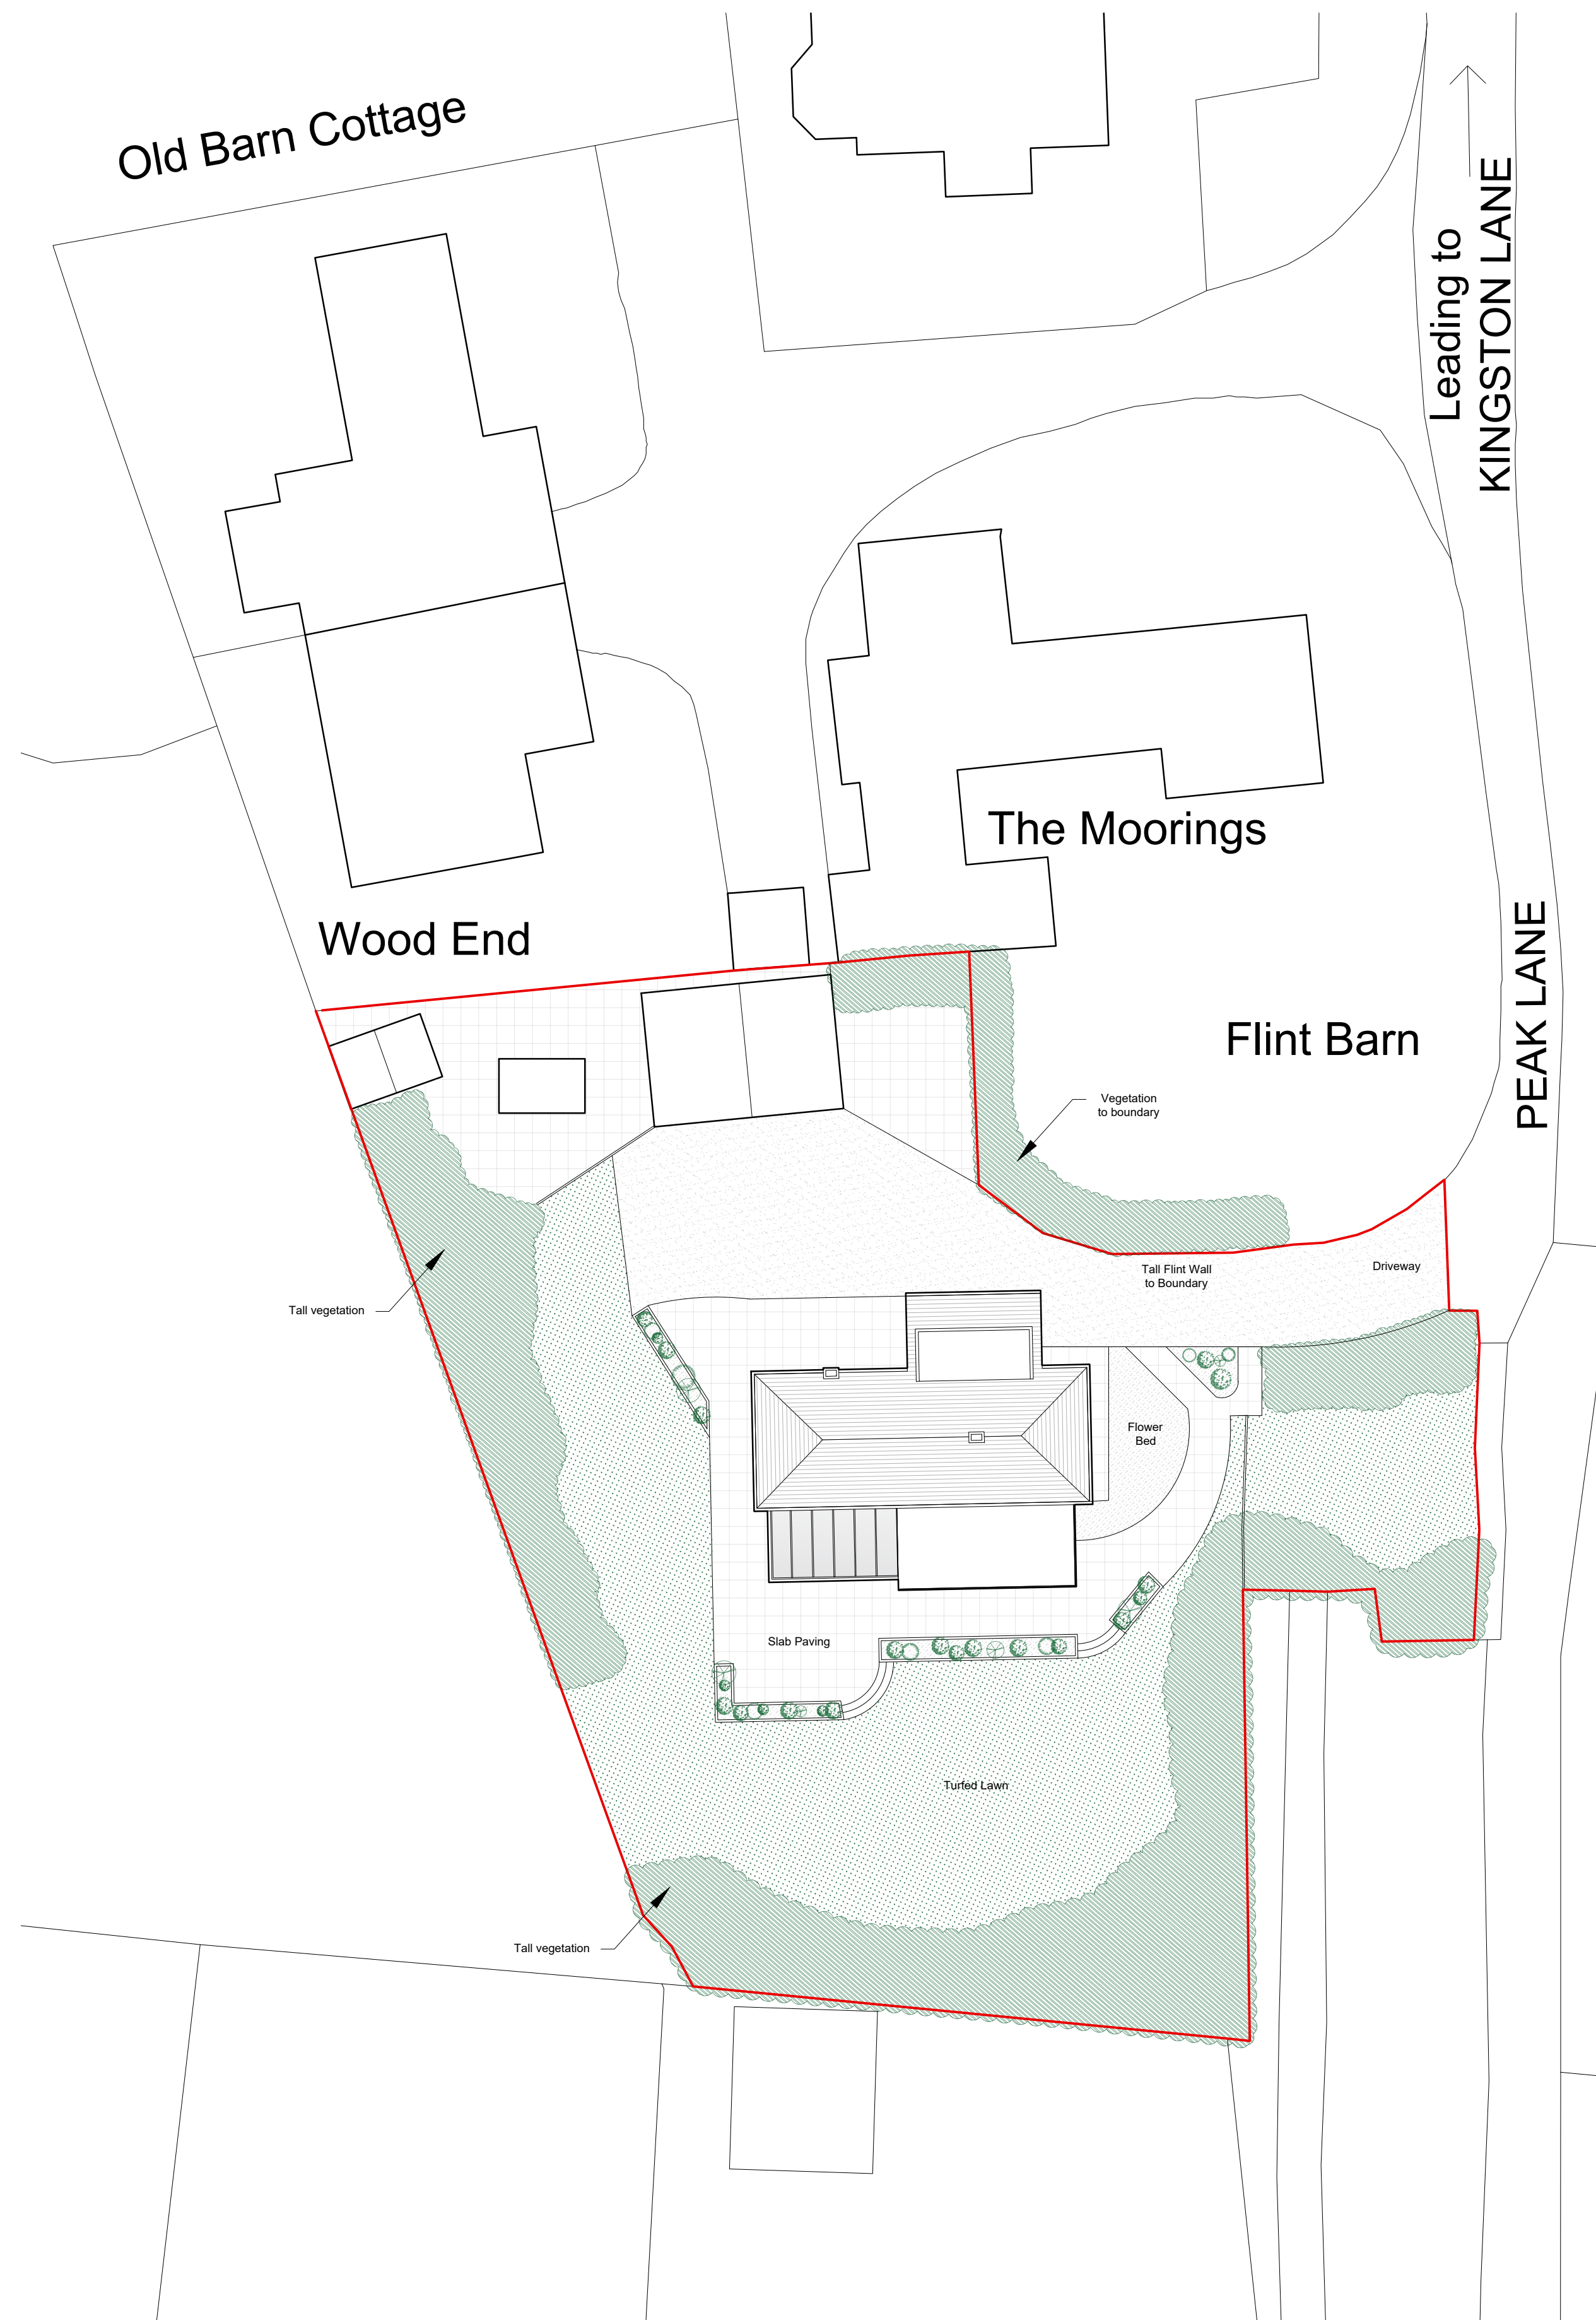
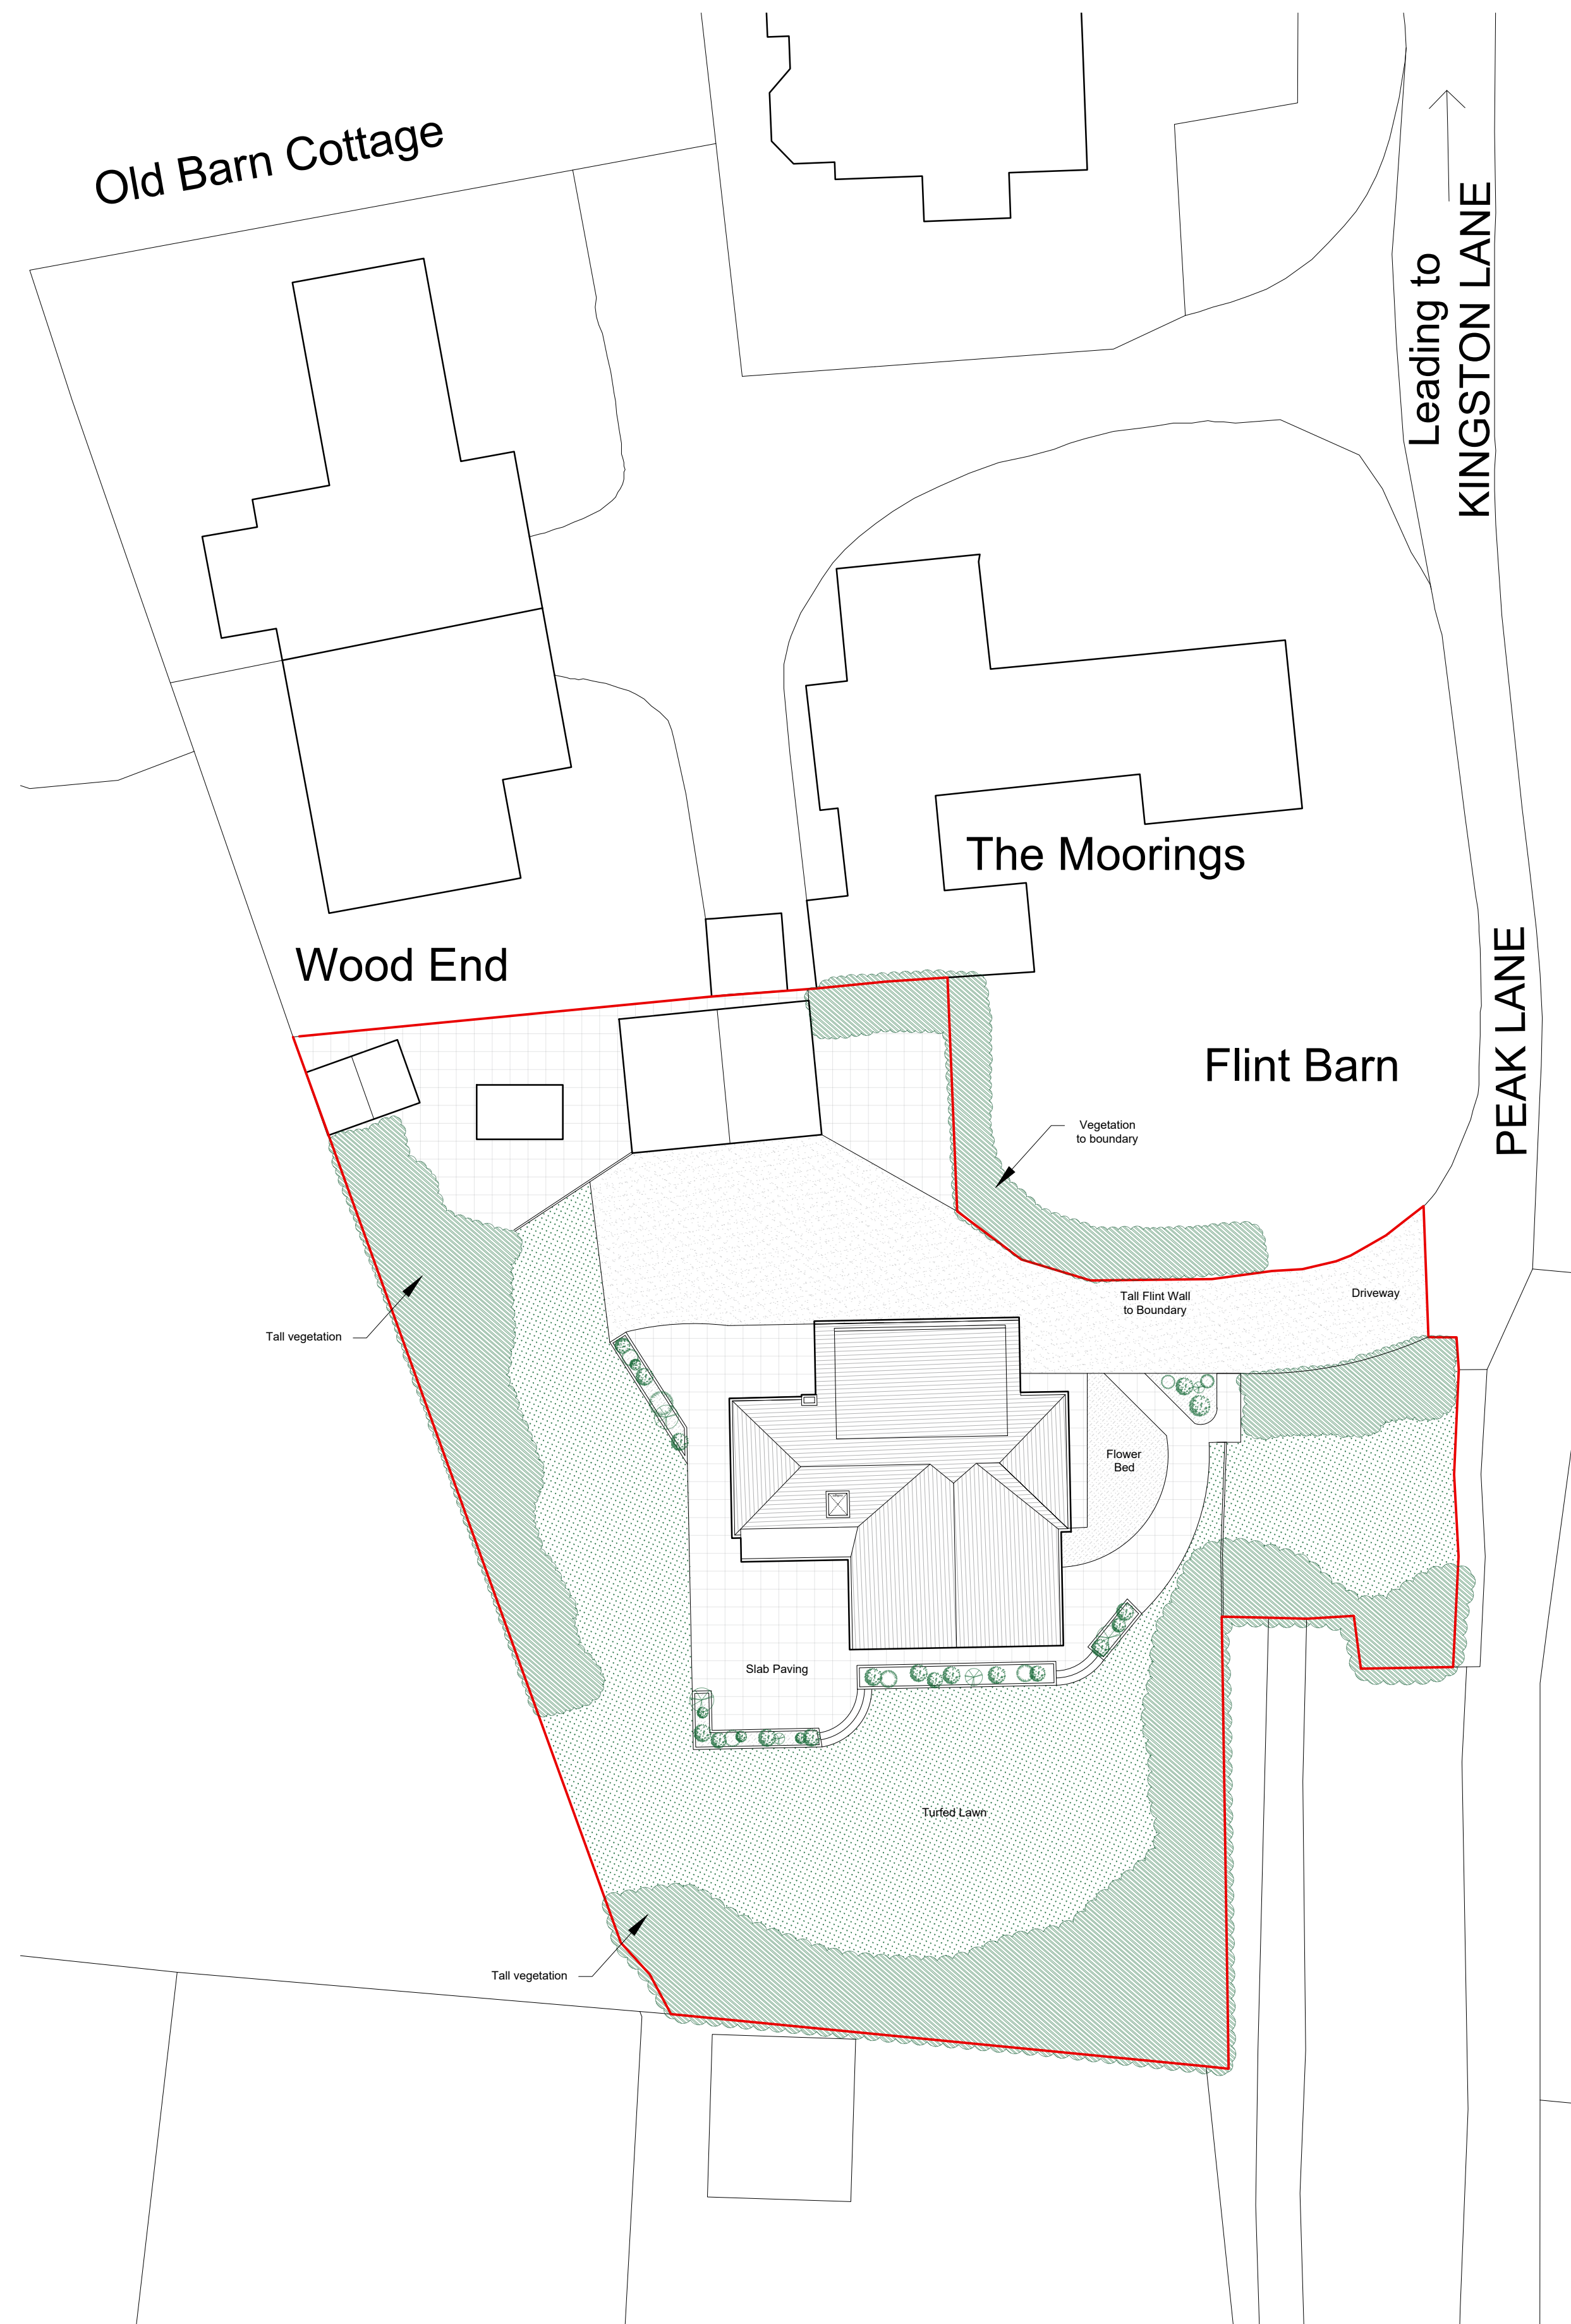


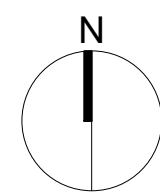

01 EXISTING SITE PLAN  
1002 Scale: 1:200

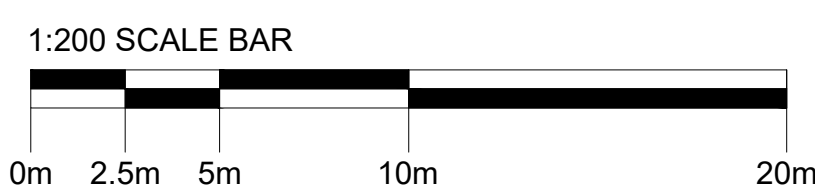

02 PROPOSED SITE PLAN  
1002 Scale: 1:200

## Notes

- All dimensions must be checked on site and not scaled from this drawing, apart from the local authority.
- Any work commencing on site prior to obtaining full planning and building regulation approval including full condition discharge, is entirely at the client's / contractor's risk.
- The contractor is responsible for taking and checking all levels and dimensions prior to ordering materials and starting work on site.
- Any discrepancies are to be reported to OM Architectural Design prior to commencing any work.
- All building work is to be carried out in accordance with building regulations and to the satisfaction of the local authority and as such additional measures between building works may be required on site.
- These drawings do not constitute full working drawings.
- All drawings are copyright of OM Architectural Design and may not be copied or reproduced by any third party without prior written consent.

|     |                                                      |      |      |
|-----|------------------------------------------------------|------|------|
| 00  | 10 June 2020                                         | SB   | OM   |
|     | Information for minor material amendment application |      |      |
| Rev | Date + notes                                         | Drwn | Chkd |

Works House, Station Road, Angmering, BN16 3AA  
Tel: 07590 508302  
E-mail: [info@olivermcgowan.co.uk](mailto:info@olivermcgowan.co.uk)

Project  
Flint Barn,  
East Preston.

Drawing  
Existing & Proposed Site Plan

|            |             |          |           |      |
|------------|-------------|----------|-----------|------|
| Job Ref    | Dwg No      |          | Revision  |      |
| <b>BBX</b> | <b>1002</b> |          | <b>00</b> |      |
| Scale(s)   | Size        | Date     | Drwn      | Chkd |
| 1:200      | A1          | Apr 2020 | SB        | OM   |

Minor Material Amendment