


Proposed Garage Side Elevation
Scale 1 : 100

Proposed Garage Front Elevation
Scale 1 : 100

Proposed Garage Side Elevation
Scale 1 : 100


Proposed Garage Rear Elevation
Scale 1 : 100

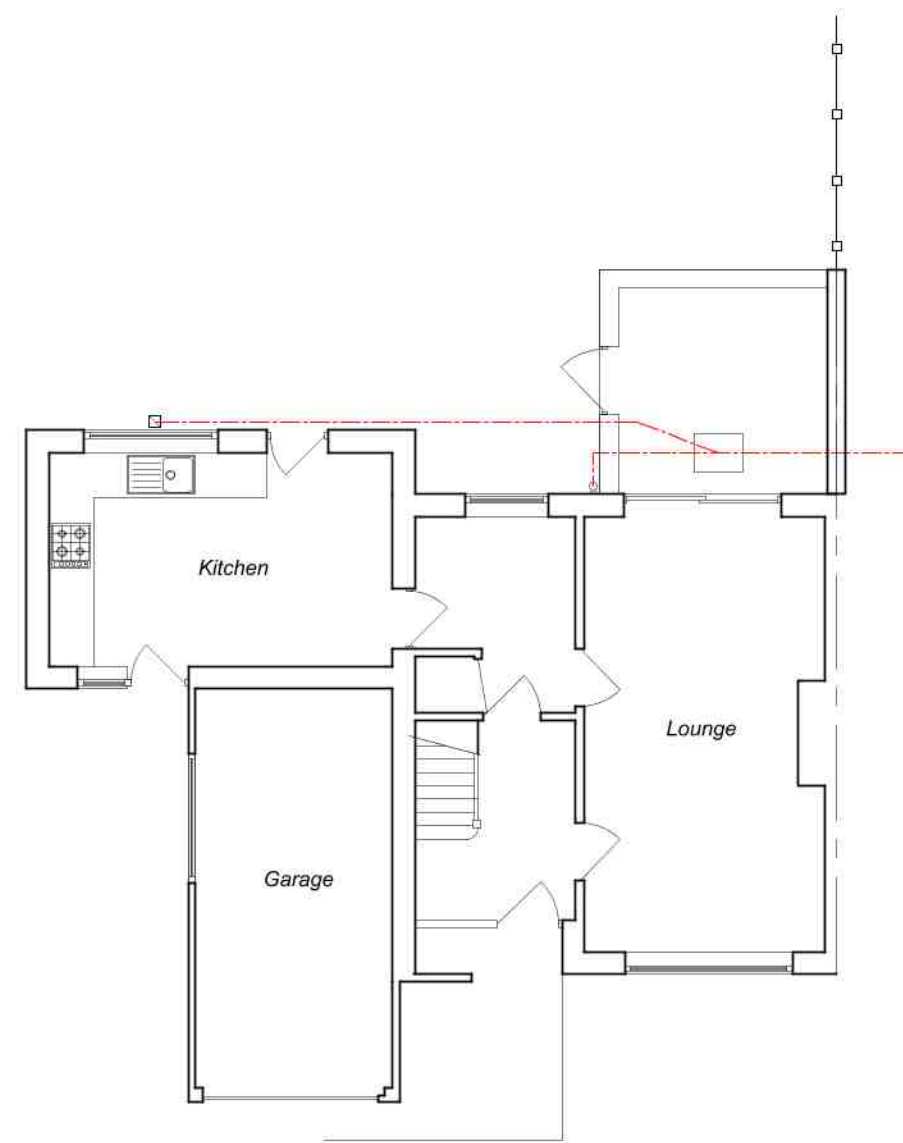


Existing Ground Floor Plan
Scale 1 : 100



Proposed Ground Floor Plan
Scale 1 : 100

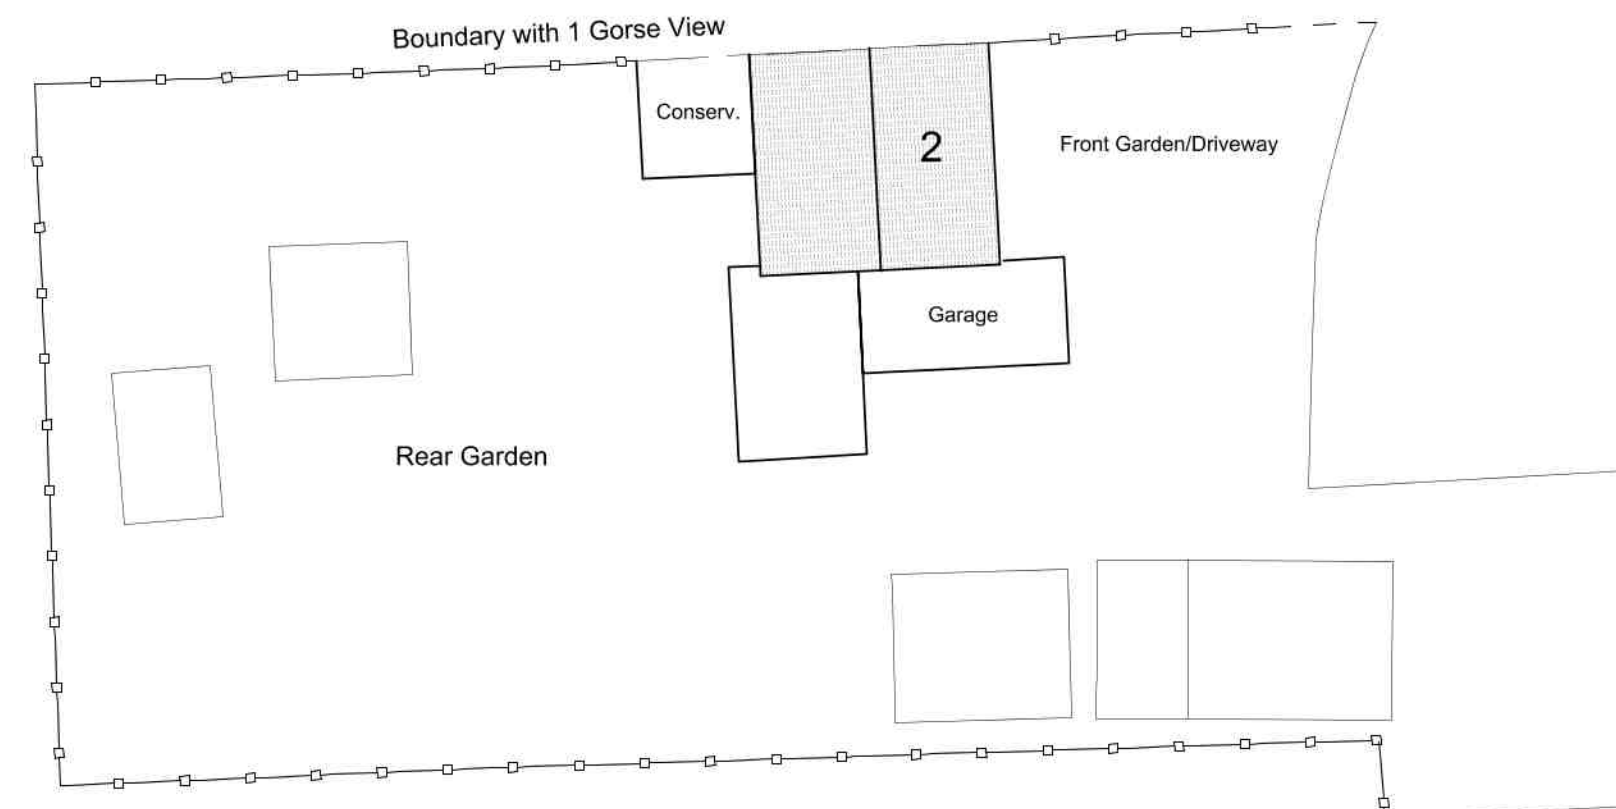

Existing Block Plan
Scale 1 : 200

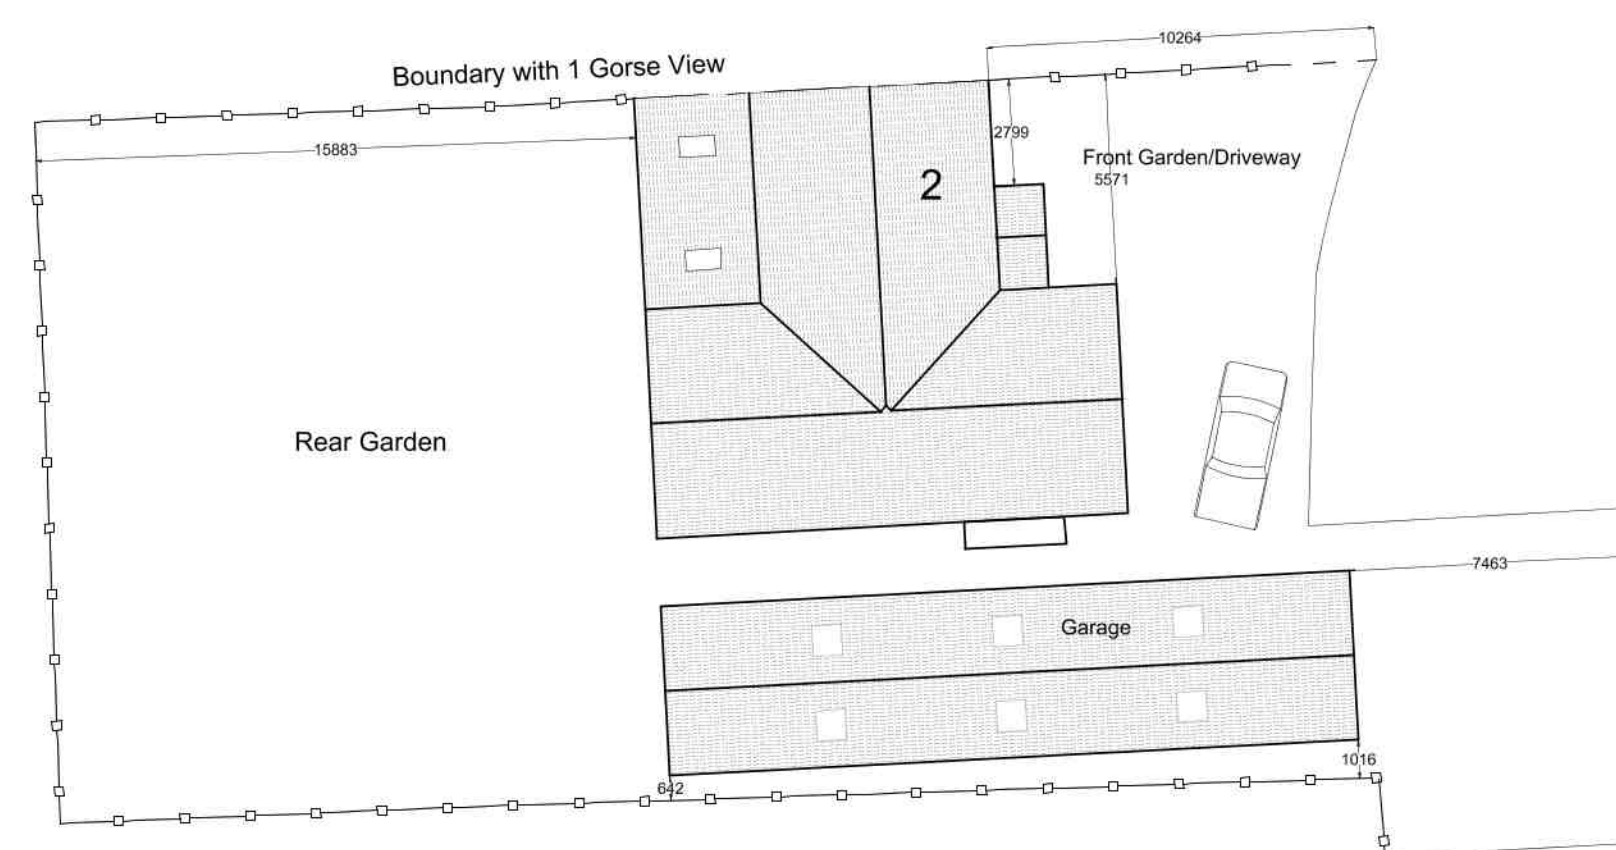


Proposed Block Plan
Scale 1 : 200



Existing First Floor Plan
Scale 1 : 100



Proposed First Floor Plan
Scale 1 : 100

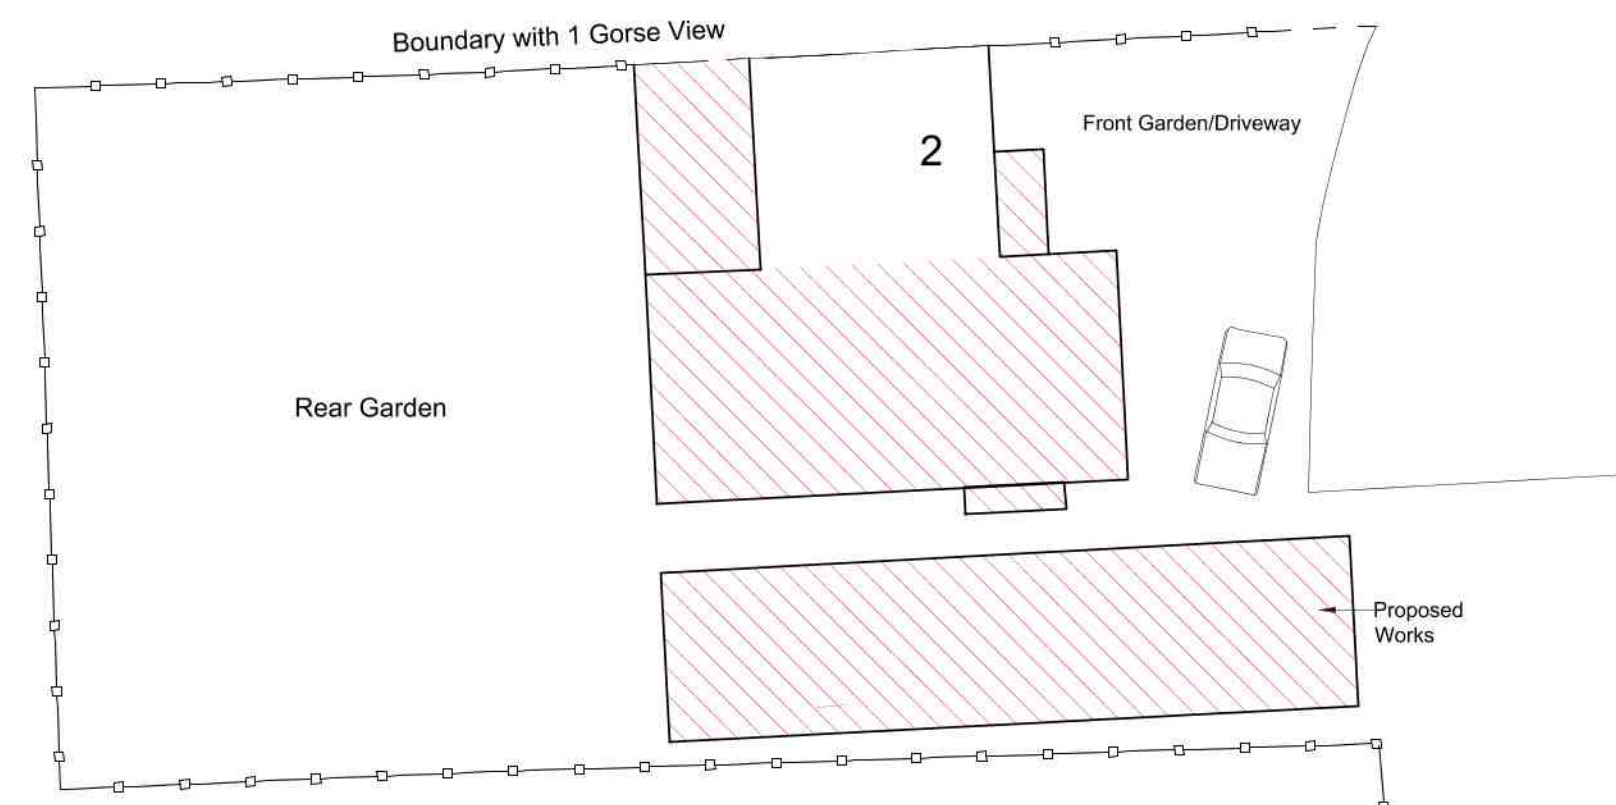

Revision Note	
Nil	
1:1250 scale rule	
m	0 10 20 40
mm	0 8 16 32
1 : 500 scale	
m	0 5 10 20
mm	0 10 20 40
1:200 scale rule	
m	0 2 4 8
mm	0 10 20 40
1:100 scale rule	
m	0 1 2 4 6
mm	0 10 20 40 60
1:50 scale rule	
m	0 0.5 1 2 3
mm	0 10 20 30 40 50 60
Planning Application	
Dwg No	Issue No
A1/20/029/p/2	1
Date	Scale
22 April 2021	Varies on A1 Paper
Client	Project
Mr Samme 2 Gorse View, Peak Lane, East Preston, BN16 1RW	Two storey side extension, single storey rear extension and new garage
SD Building Plans Ltd www.sdbuildingplans.co.uk sdbuildingplans@gmail.com 07766 396 437 - 01689 619 068	