


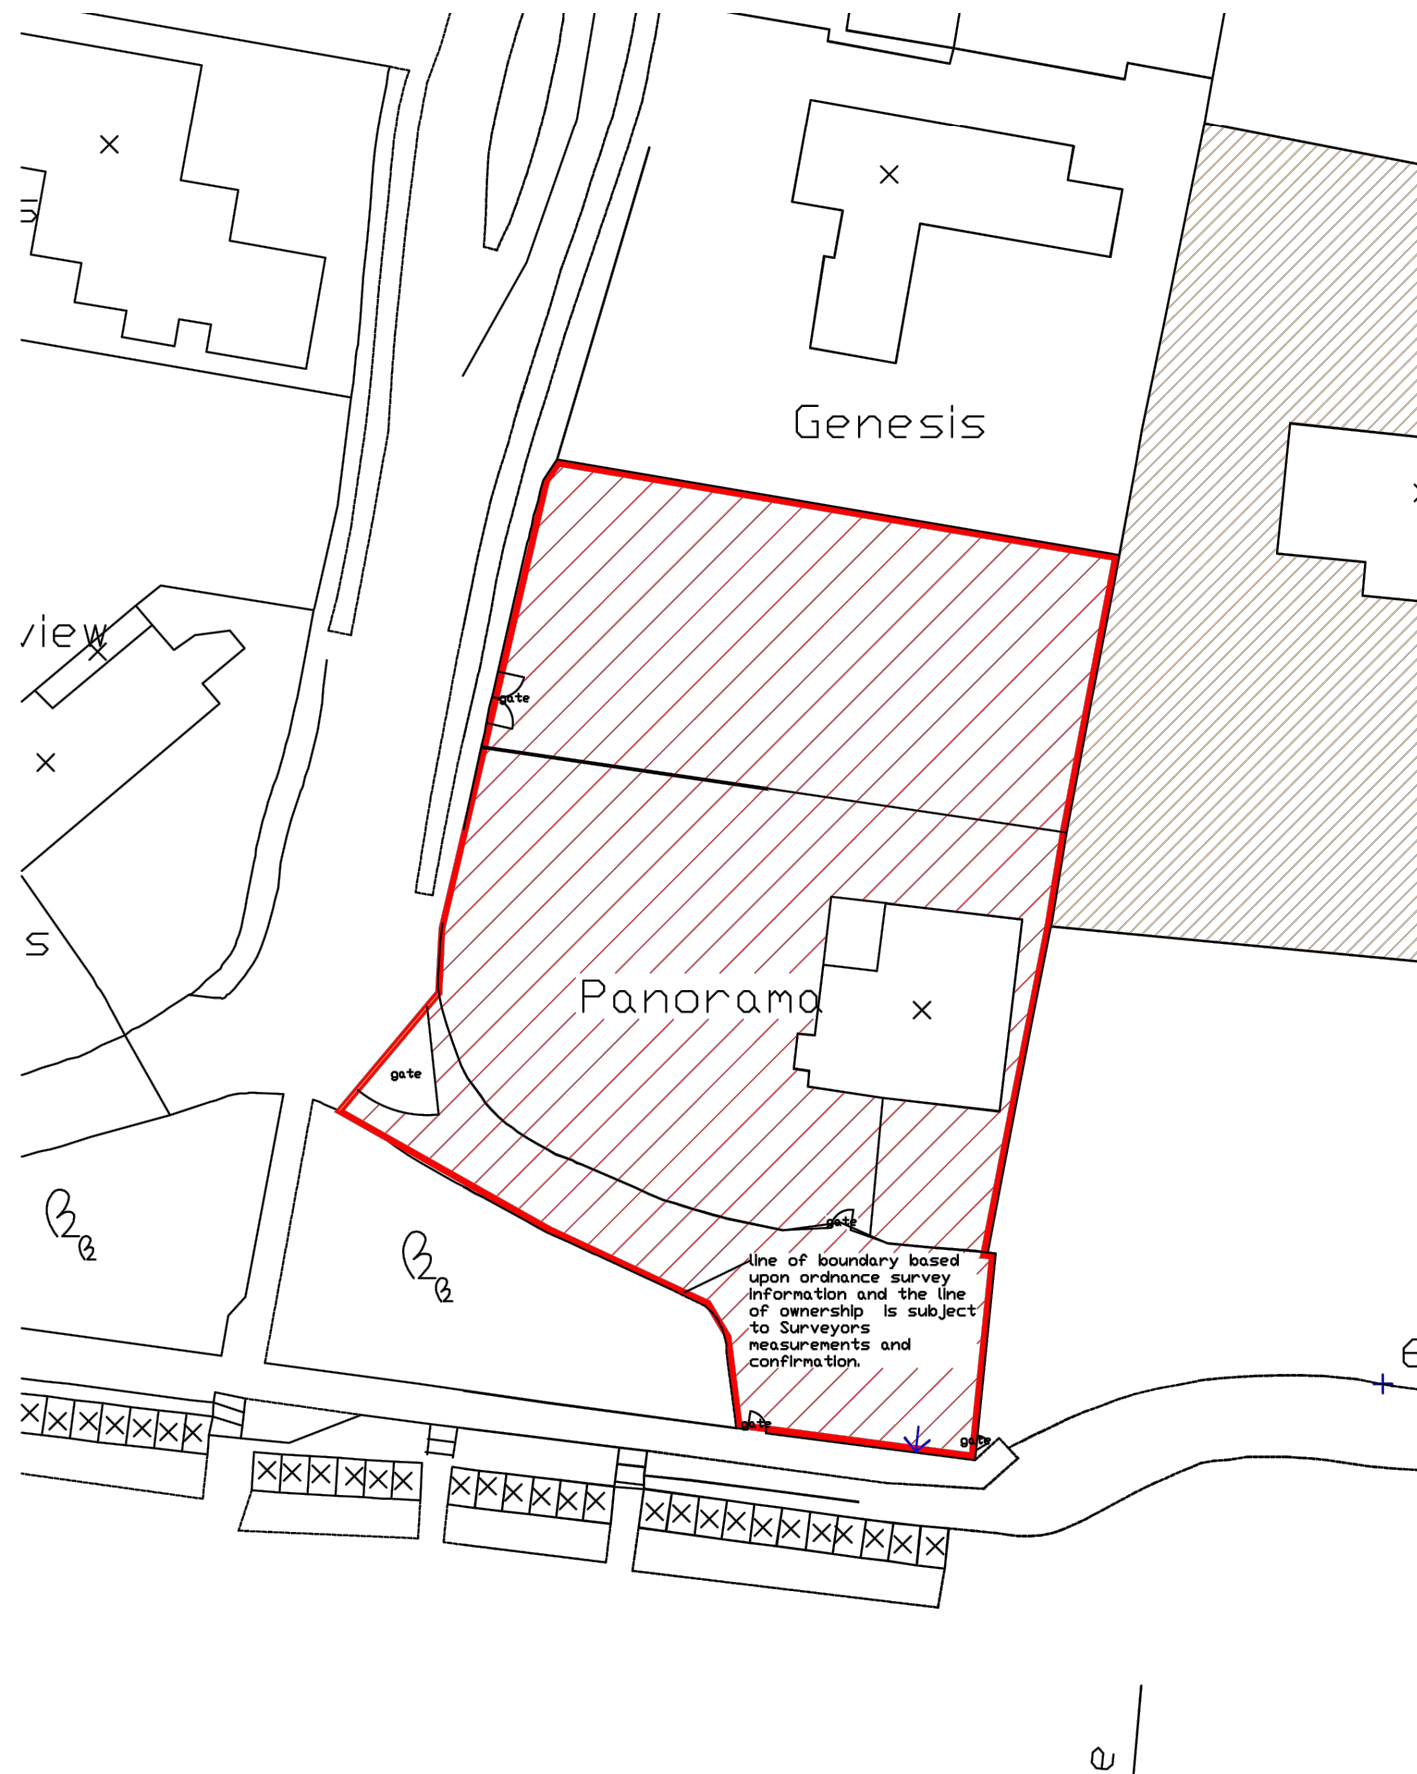

SITE PLAN 1:500

• SANFORD •

TITLE  
Site Plan

PROJECT / CLIENT  
Panorama  
Golden Acre  
East Preston, BN16 1QP

DRAWING No.  
110  
  
DRAWN BY  
BR

DATE CREATED  
09.06.2014  
  
SCALE  
1:500@A3

REVISION HISTORY  
\* 15.05.2017

Drawing amended

NOTES  
A. Check all dimensions and conditions on site.  
B. Precise positions & dimensions of all fixtures and fittings is subject to confirmation on site.  
C. Allow for the protection of all finishes and fittings that are to be retained.  
D. All drawings are to be read in conjunction with the relevant specification.

UNIT 11 ROTHERHITHE BUSINESS ESTATE  
ROTHERHITHE NEW ROAD  
LONDON SE16 3RH  
020 7237 9098  
BOYANA@LUCINDASANFORD.COM  
WWW.LUCINDASANFORD.COM