



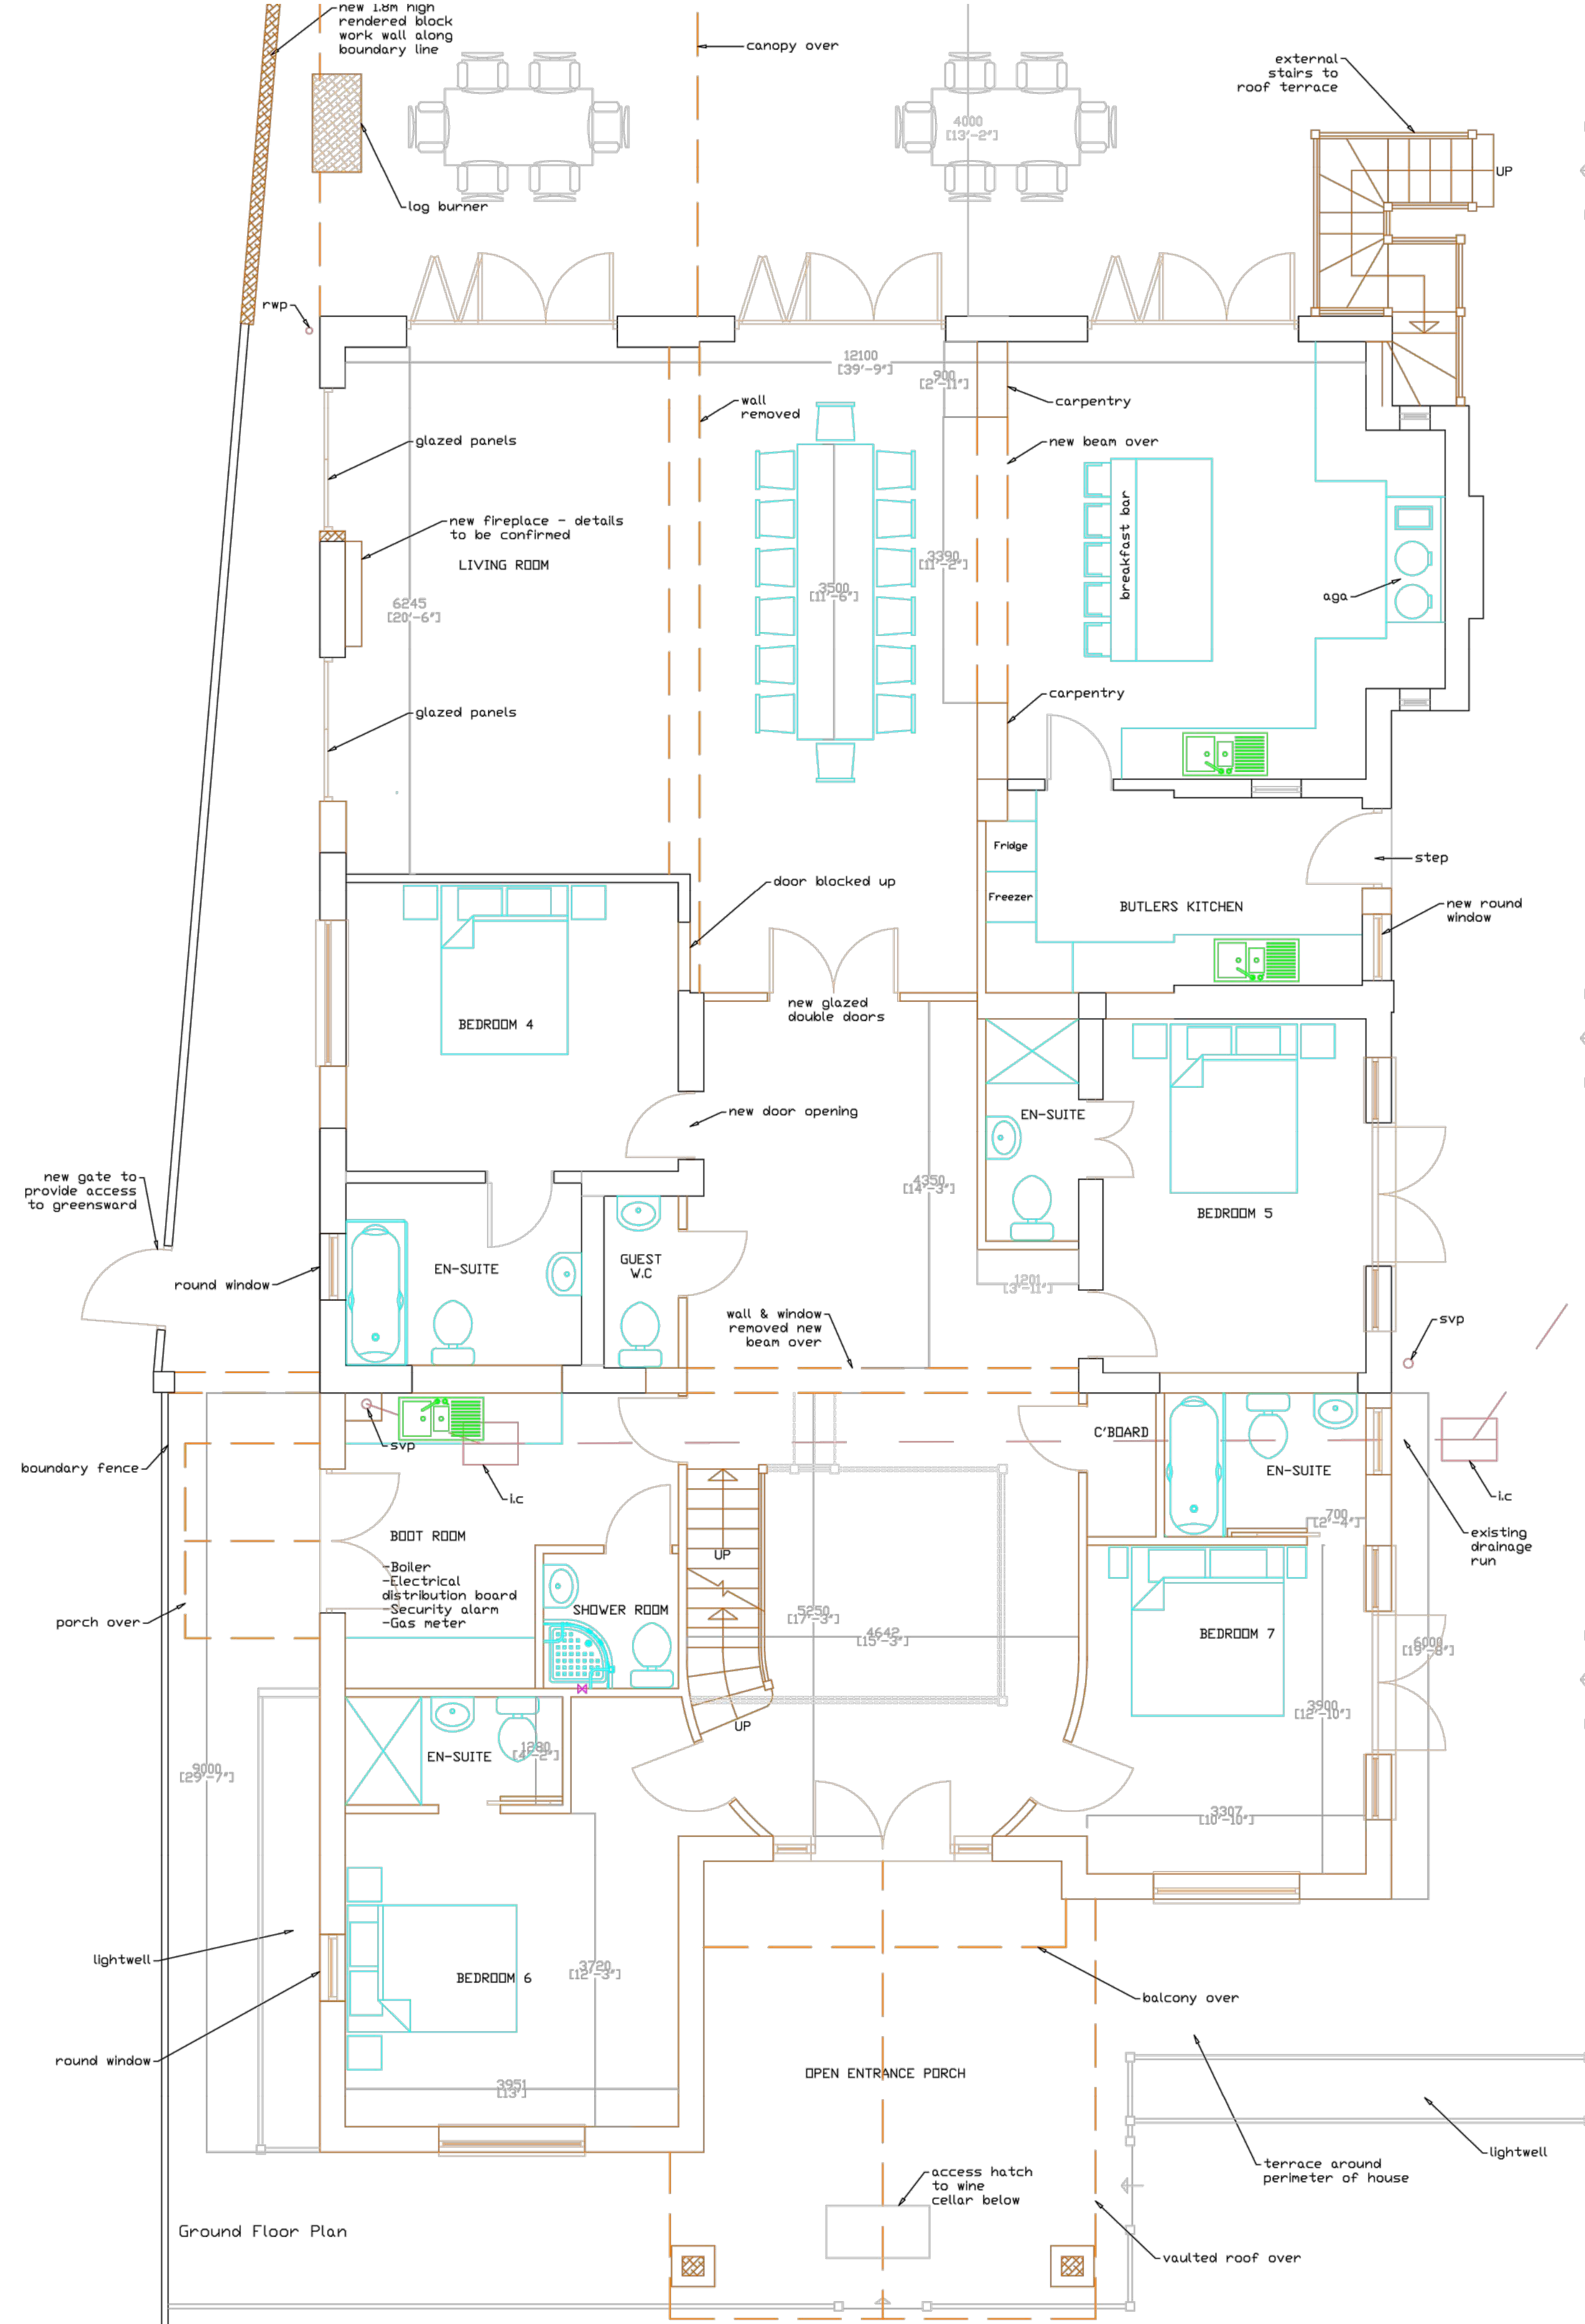

Ground Floor Plan

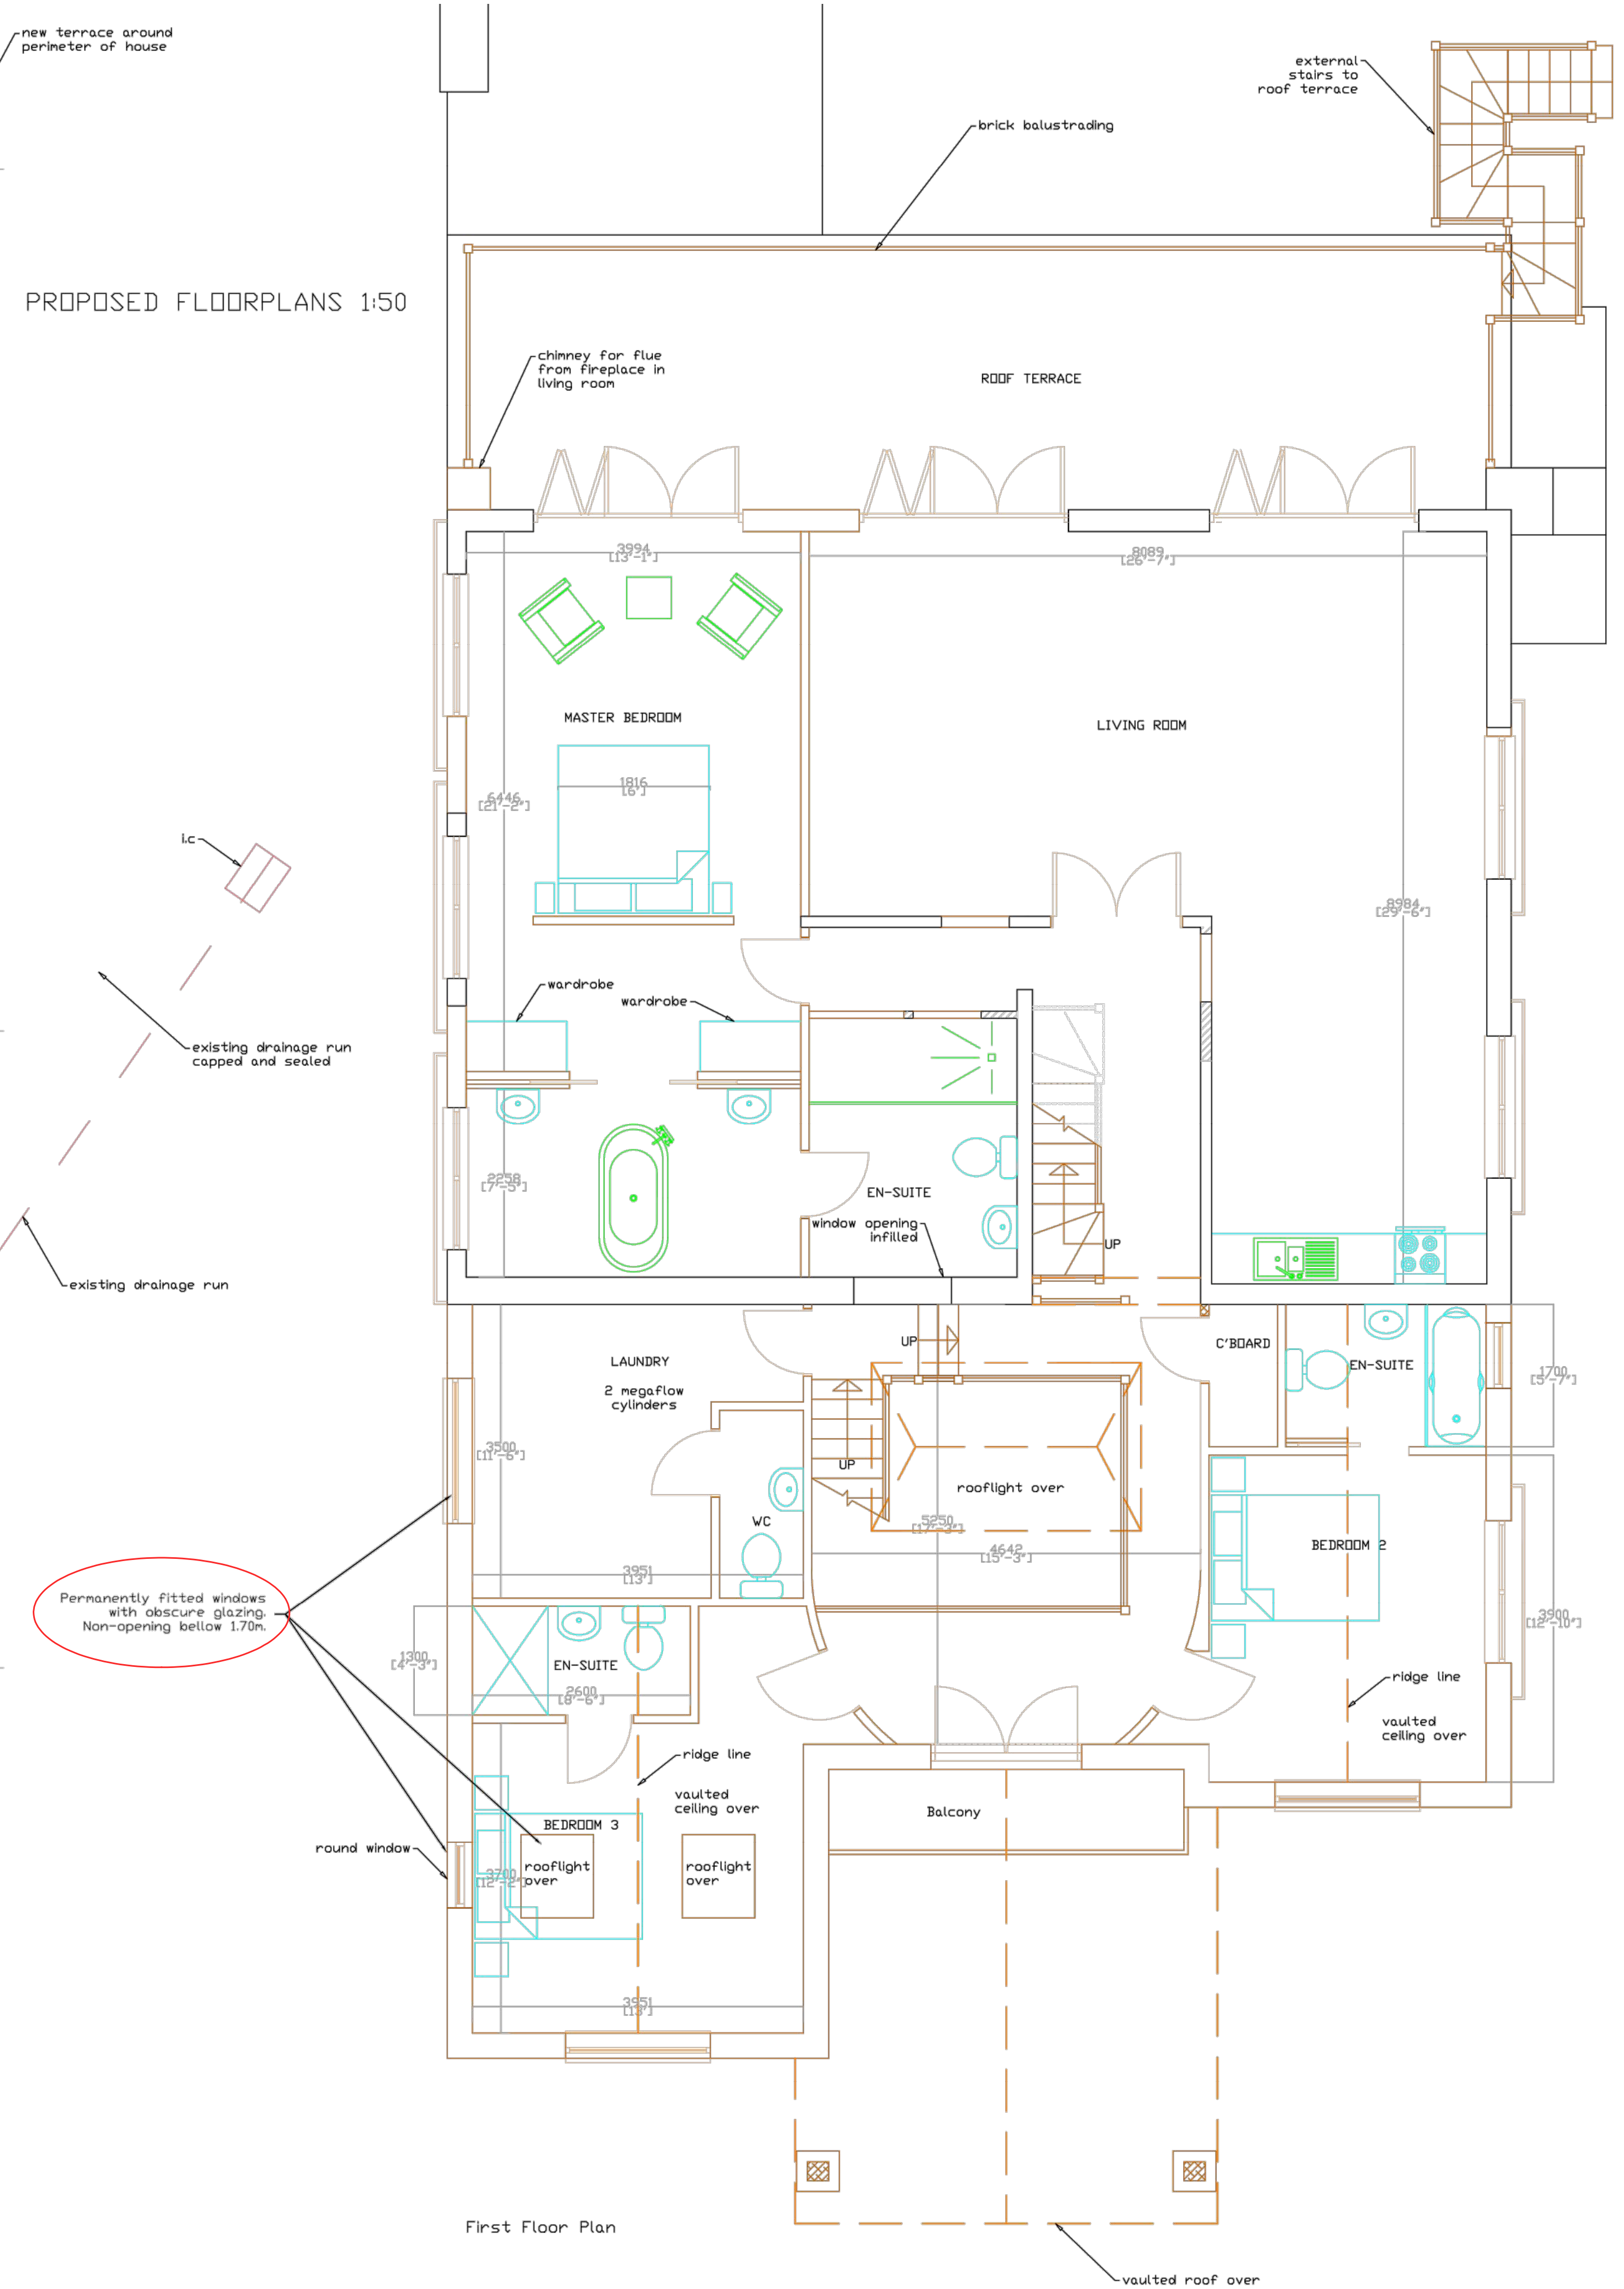

First Floor Plan

• SANFORD •

TITLE
Proposed
Ground floor plan
First Floor plan

PROJECT / CLIENT
Panorama
Golden Acre
East Preston, BN16 1QP

DRAWING No.
112

DRAWN BY

DATE CREATED
09.06.2014

SCALE

REVISION HISTORY

※	15.05.2017
---	------------

Drawing amended

NOTES

- A. Check all dimensions and conditions on site.
- B. Precise positions & dimensions of all fixtures and fittings is subject to confirmation on site.
- C. Allow for the protection of all finishes and fittings that are to be retained.
- D. All drawings are to be read in conjunction with the relevant specification.

UNIT 11 ROTHERHITHE BUSINESS ESTATE
ROTHERHITHE NEW ROAD
LONDON SE16 3RH
020 7237 9098
BOYANA@LUCINDASANFORD.COM
WWW.LUCINDASANFORD.COM