


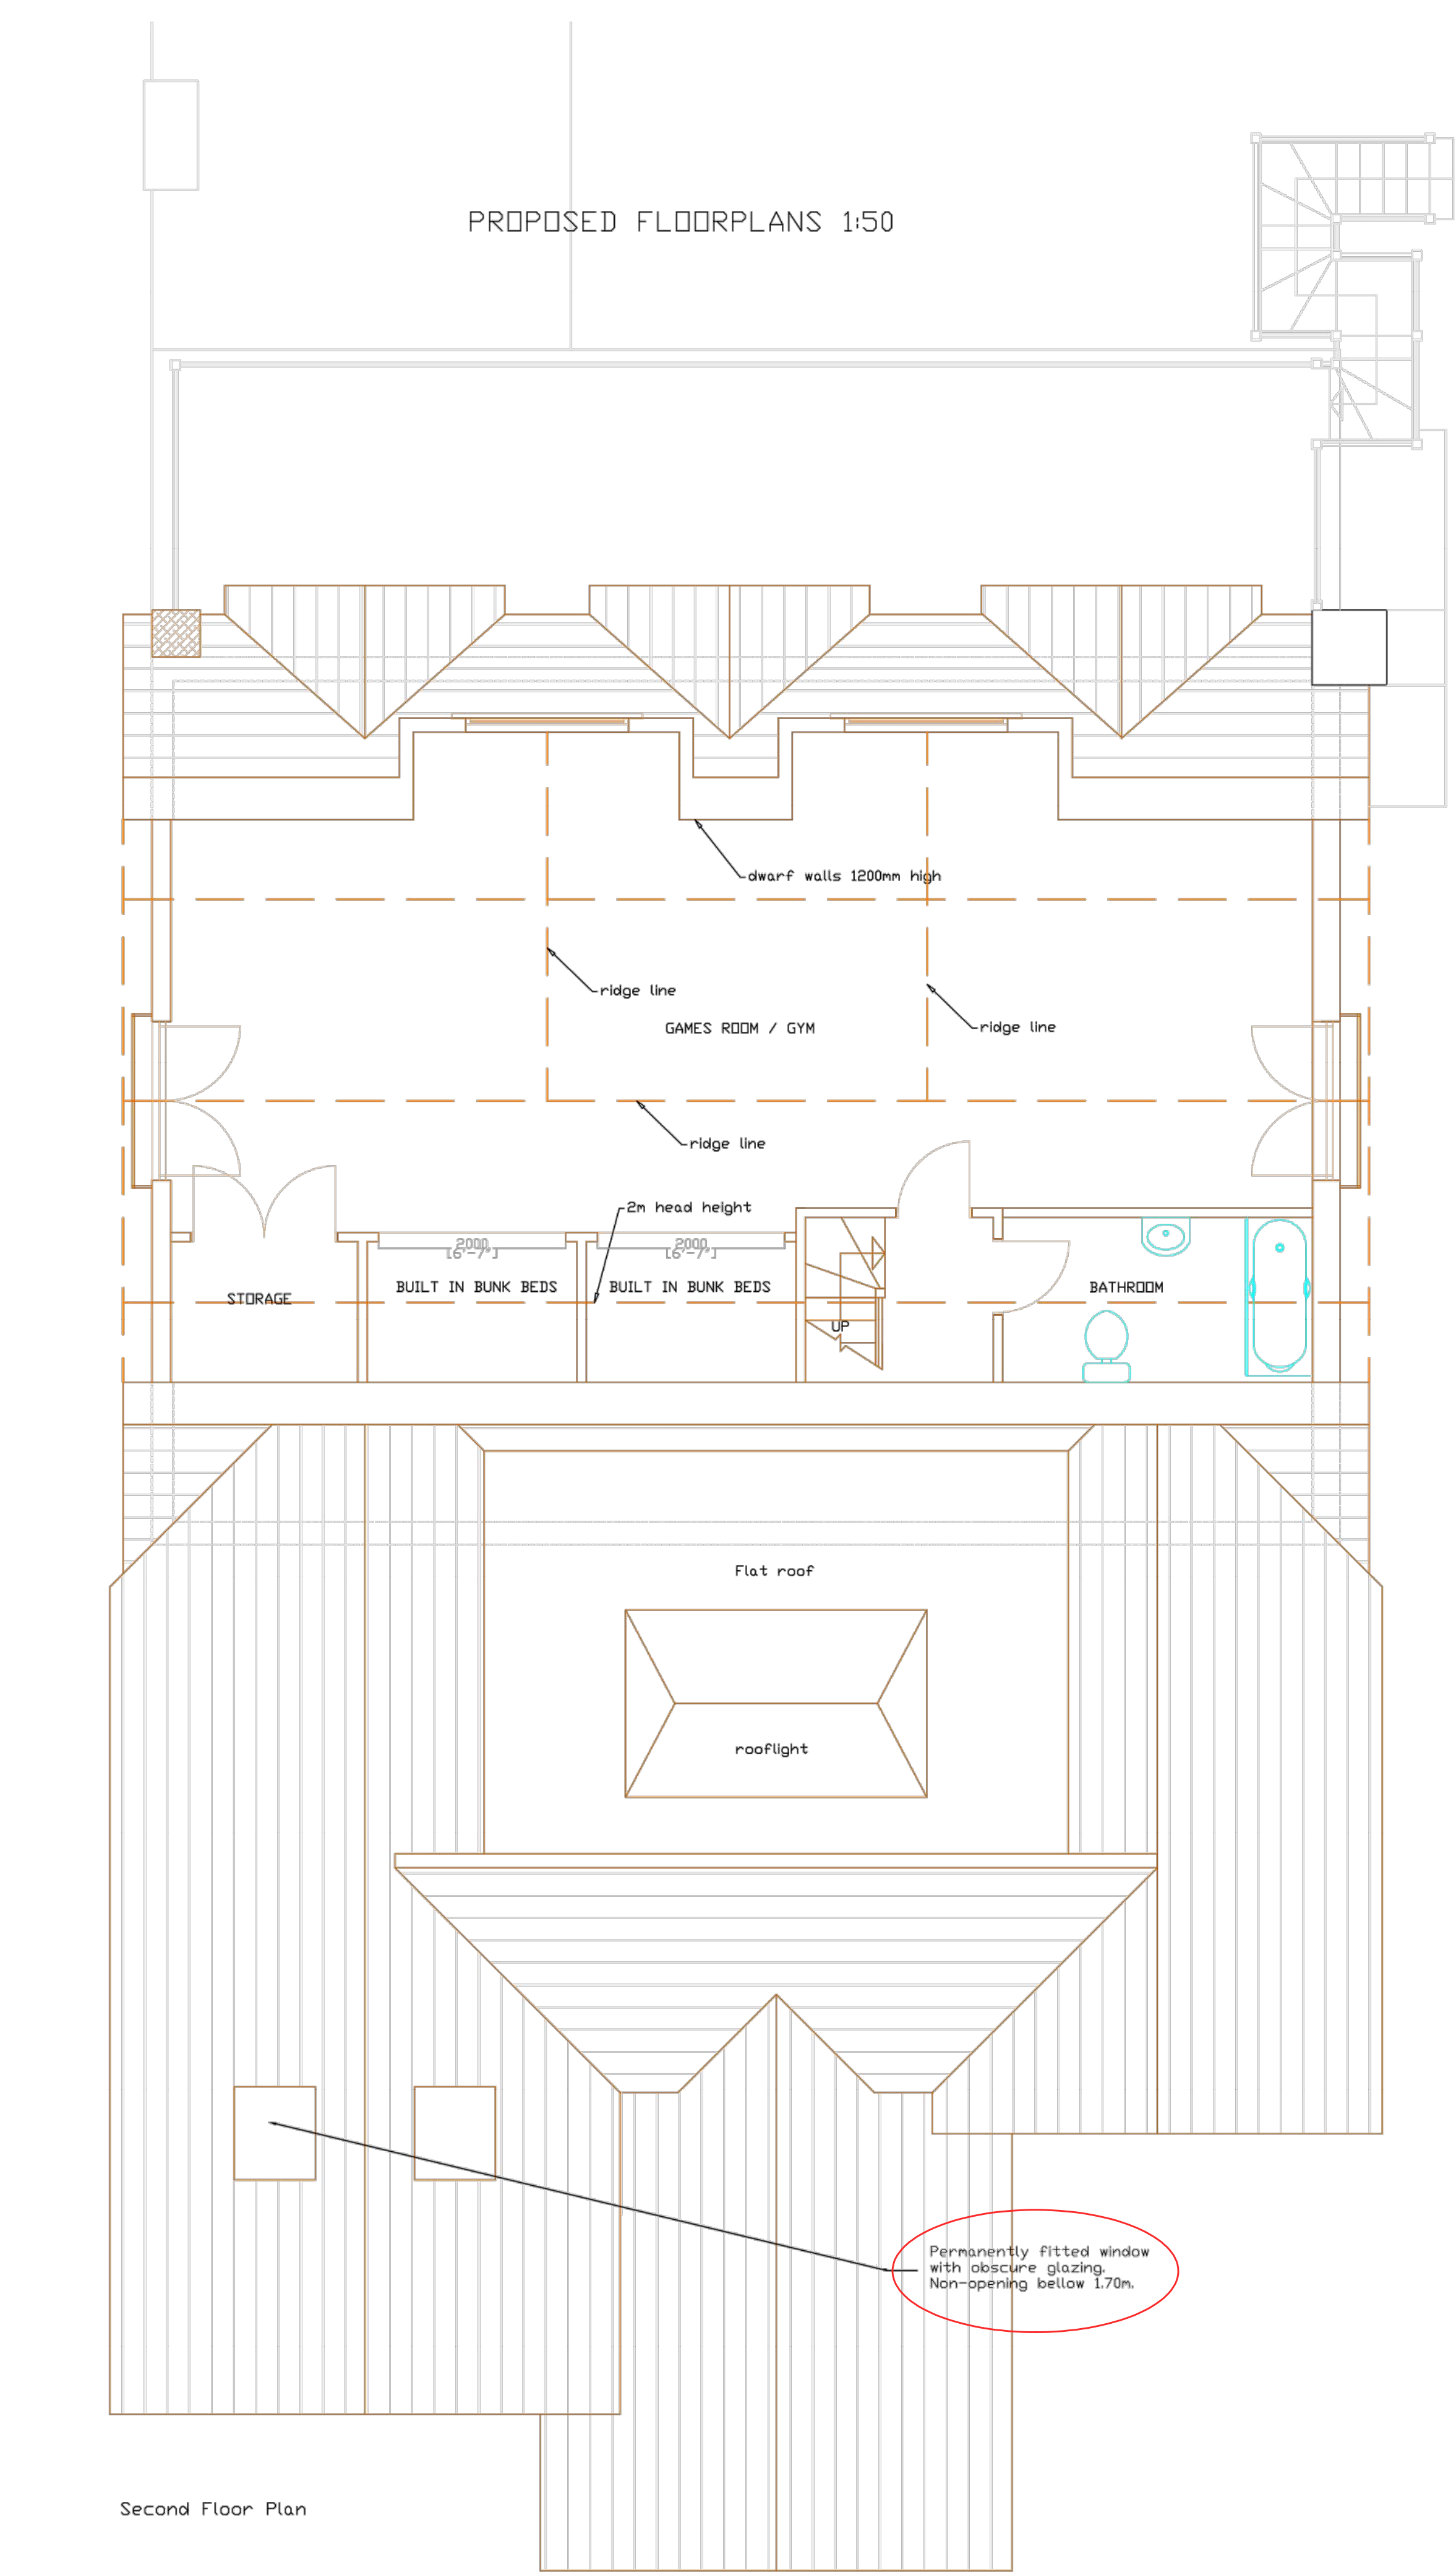

External walls: 65mm Karma White Handmade Bricks



Roof: Grey slate roof tiles

•SANFORD•	TITLE	PROJECT / CLIENT	DRAWING No.	DATE CREATED	REVISION HISTORY	NOTES	UNIT 11 ROTHERHITHE BUSINESS ESTATE ROTHERHITHE NEW ROAD LONDON SE16 3RH 020 7237 9098 BOYANA@LUCINDASANFORD.COM WWW.LUCINDASANFORD.COM
	Proposed	Panorama	113	09.06.2014	# 15.05.2017		
	Second floor plan	Golden Acre					
	South and North Elevations	East Preston, BN16 1QP	DRAWN BY BR	SCALE 1:50@A1	Drawing amended		