


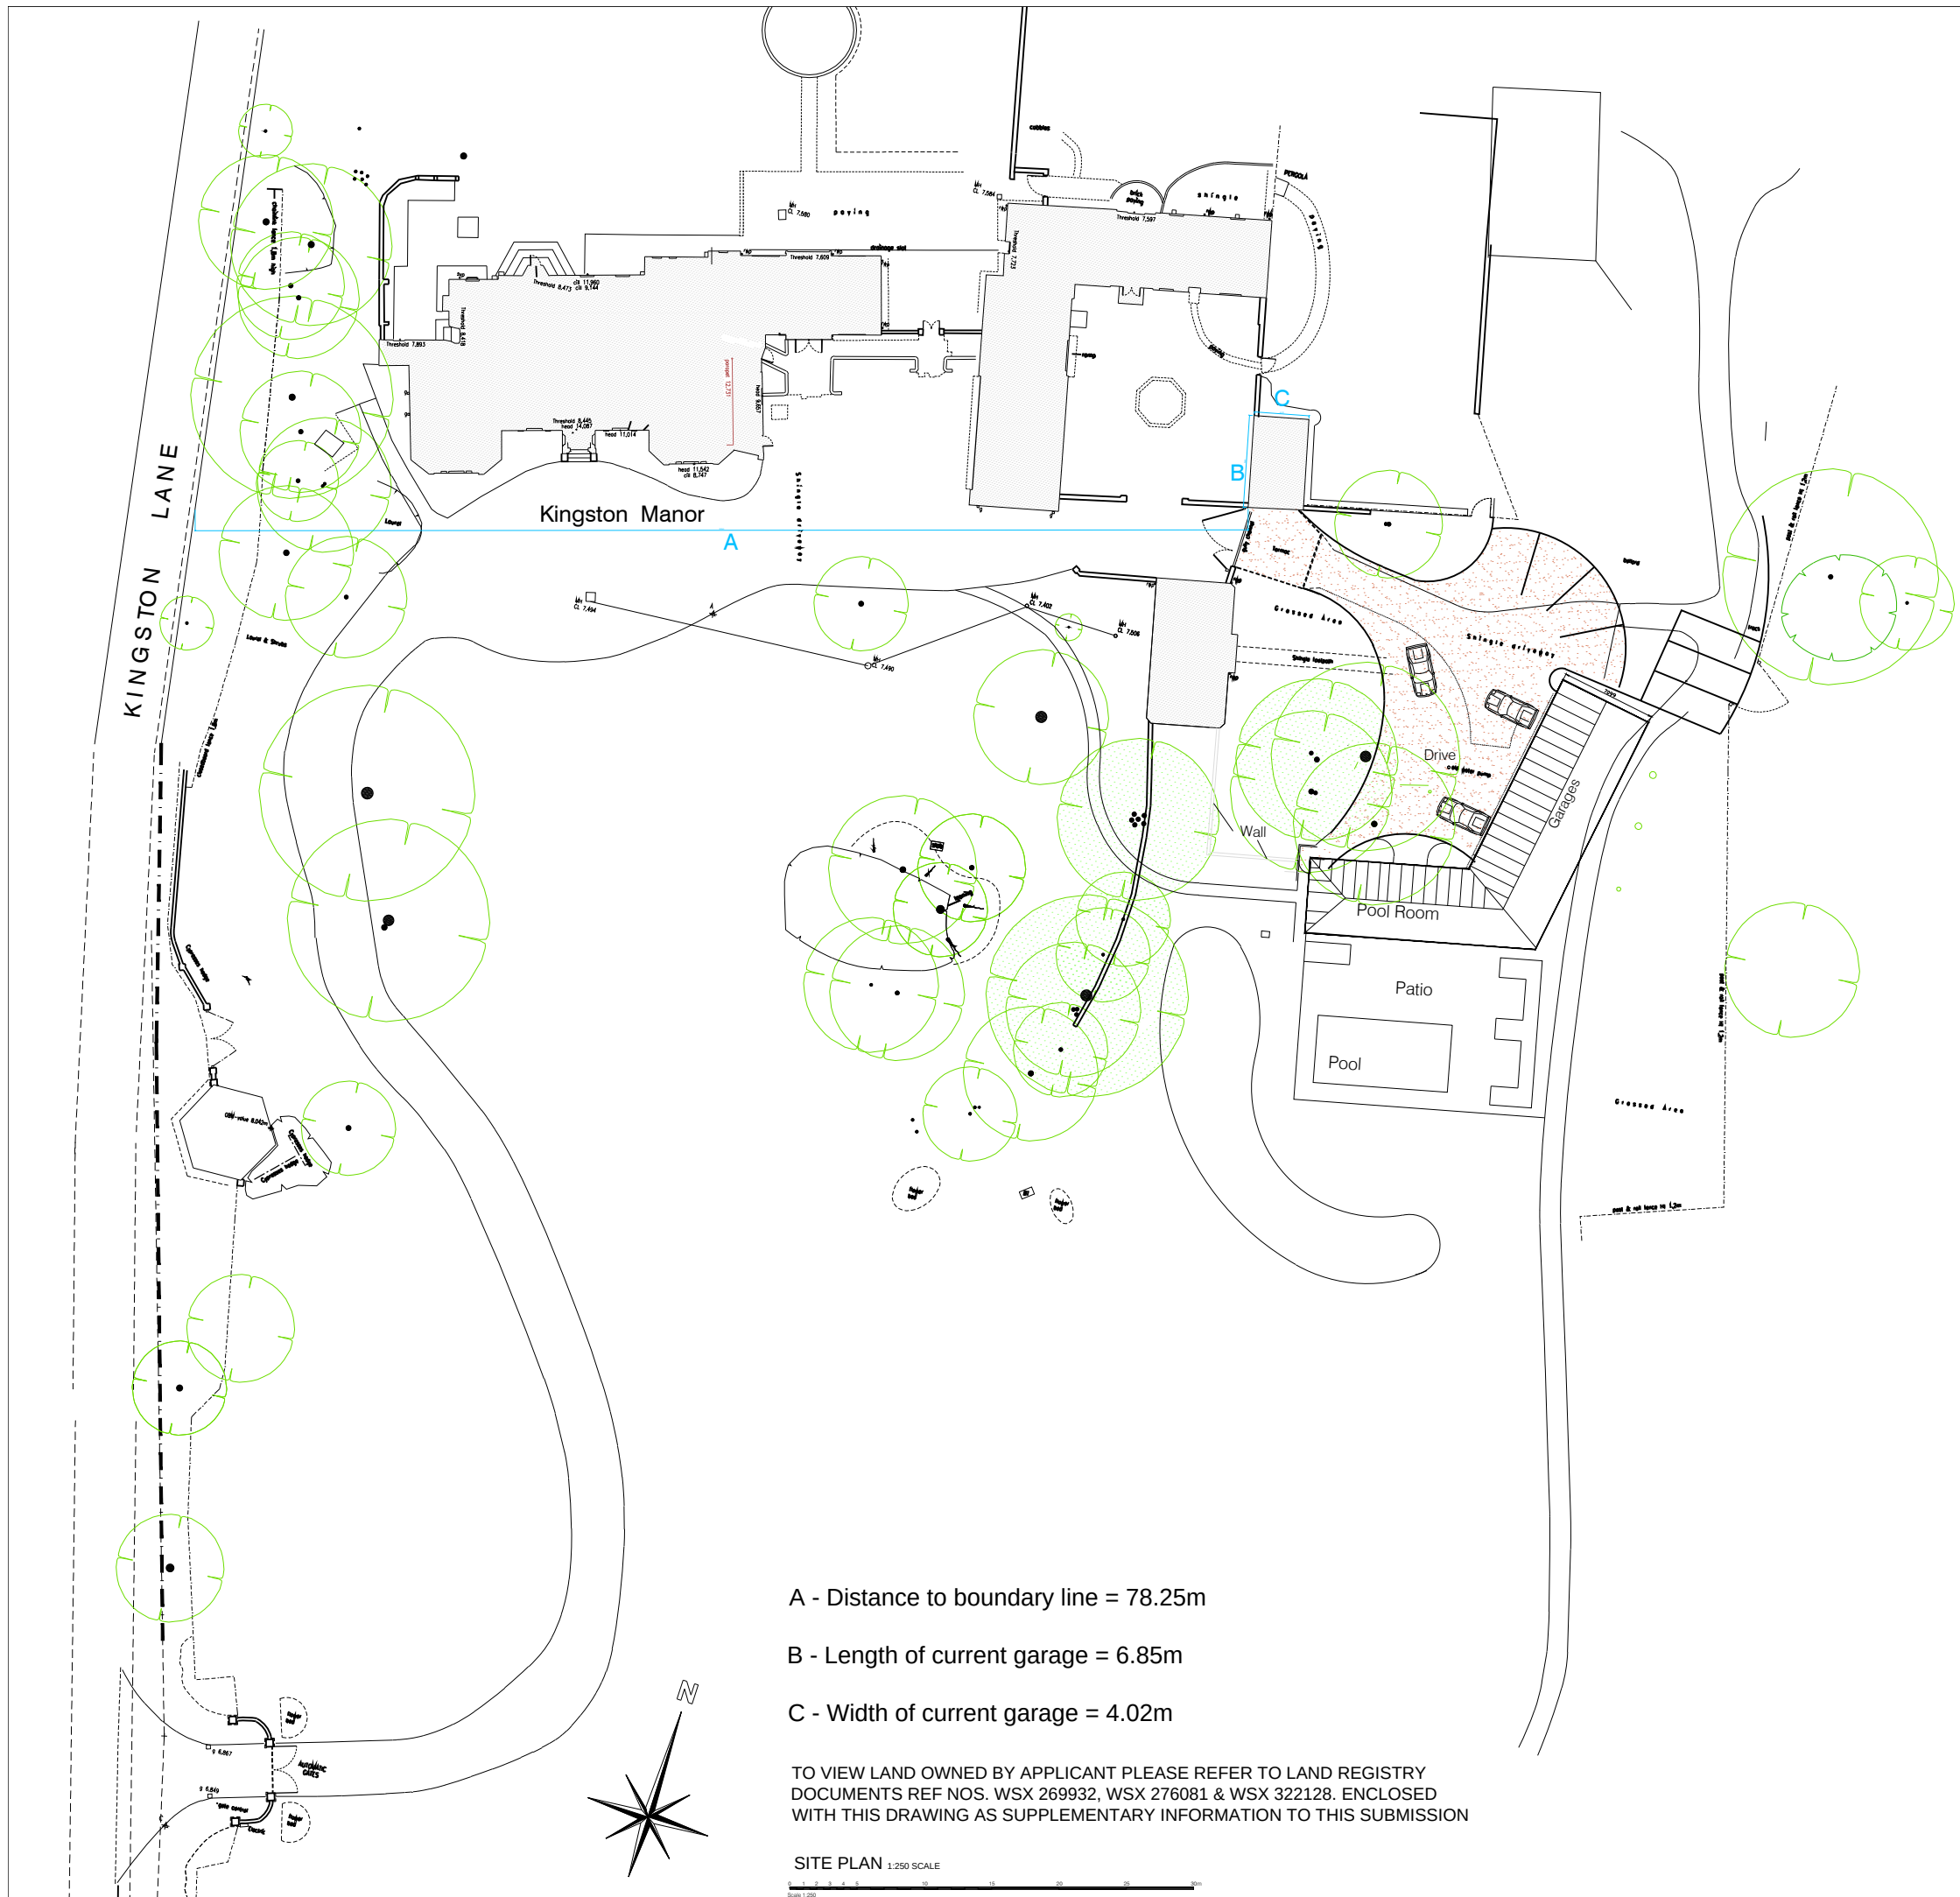

A - Distance to boundary line = 78.25m

B - Length of current garage = 6.85m

C - Width of current garage = 4.02m

TO VIEW LAND OWNED BY APPLICANT PLEASE REFER TO LAND REGISTRY DOCUMENTS REF NOS. WSX 269932, WSX 276081 & WSX 322128. ENCLOSED WITH THIS DRAWING AS SUPPLEMENTARY INFORMATION TO THIS SUBMISSION

SITE PLAN 1:250 SCALE



SITE LOCATION PLAN

1:1250 SCALE

A	Dimensions added	09/07/18
REV	DESCRIPTION	DATE
REVISION		
Kingston Manor, Kingston Lane East Preston, Littlehampton West Sussex, BN16 1RR		
Existing Site & Location Plan		
Job no.	drawing no.	rev.
RRA 16	100I	A
Scale	drawn	date
1:1250 / 1:250 @ A1 - 1:2500 / 1:500 @ A3	MD	06.07.18
		
Rustington House, Worthing Road, Rustington, West Sussex, BN16 3PS Tel No: (01903) 777777 Fax No: (01903) 777700		