


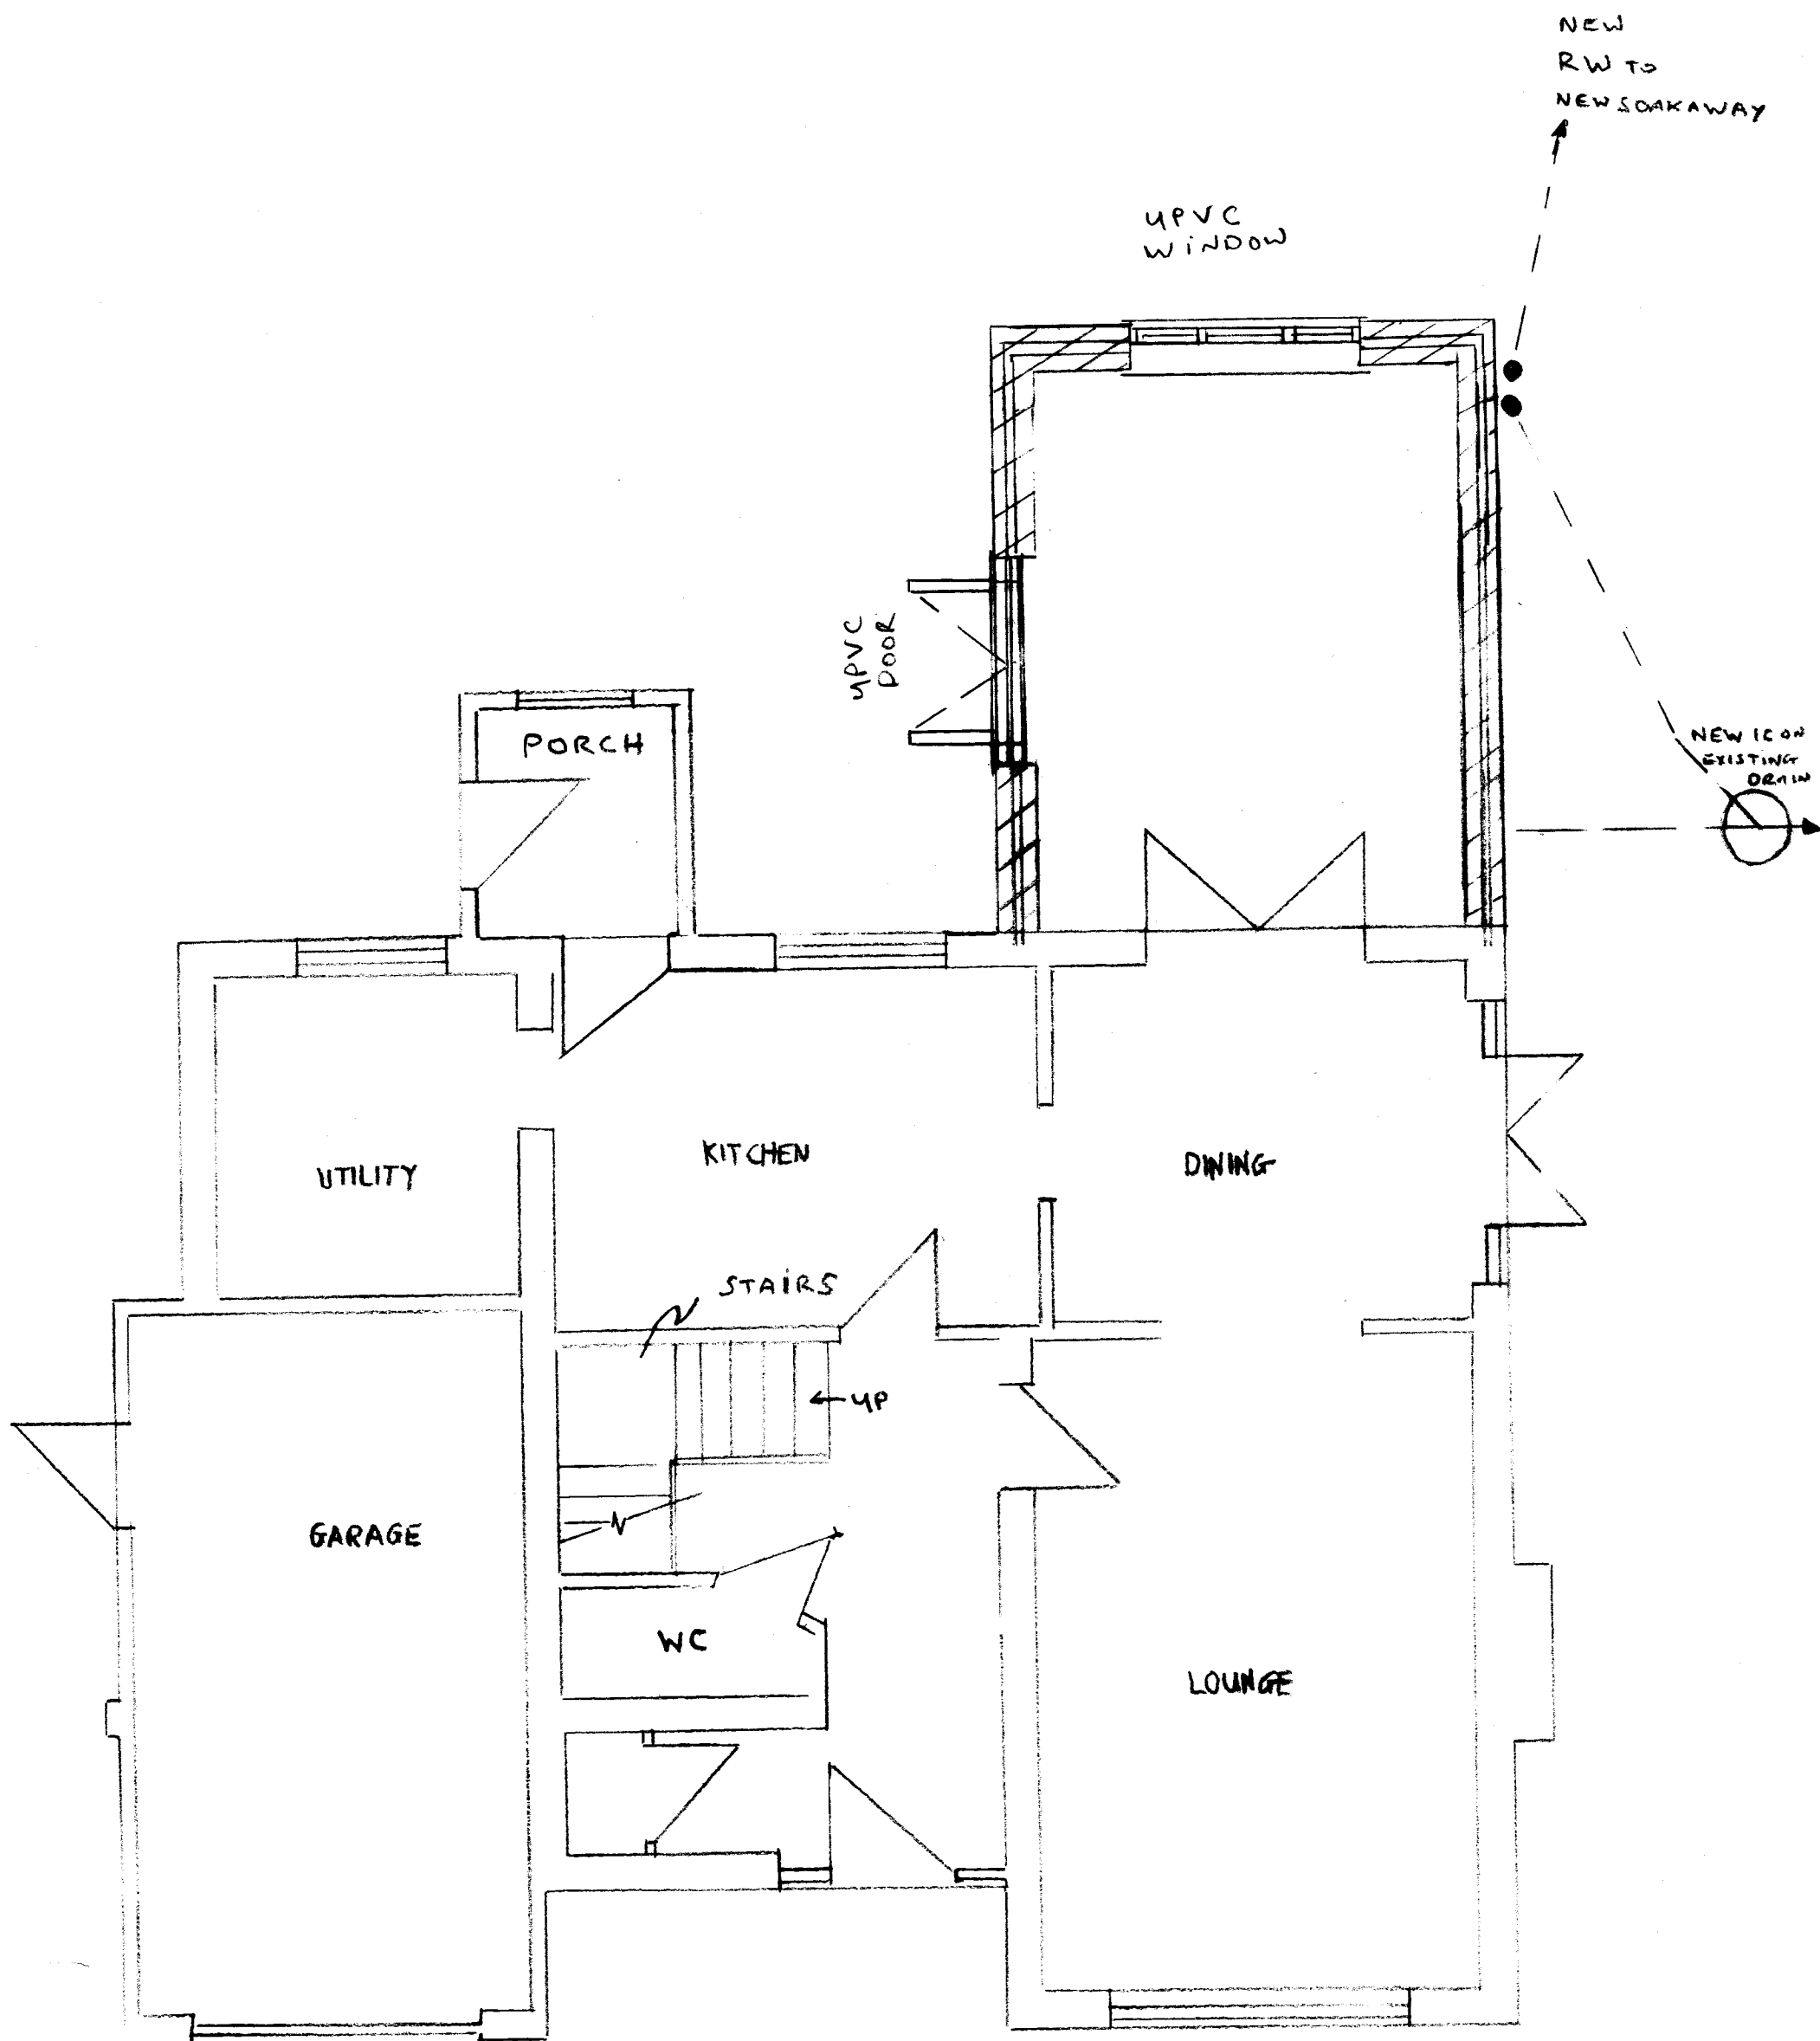

GROUND FLOOR PLAN

DRAWING TITLE: PROPOSED EXTENSION  
 TITLE: 87 GOLDEN AVENUE  
 EAST PRESTON  
 SCALE: 1:50  
 DATE: FEBRUARY 2018 REV2 FEB 2019  
 DRG NO: SW SHEET 2 OF 5  
 NOTE: THIS DRAWING IS TO BE  
 READ IN CONJUNCTION WITH  
 APPENDIX A