



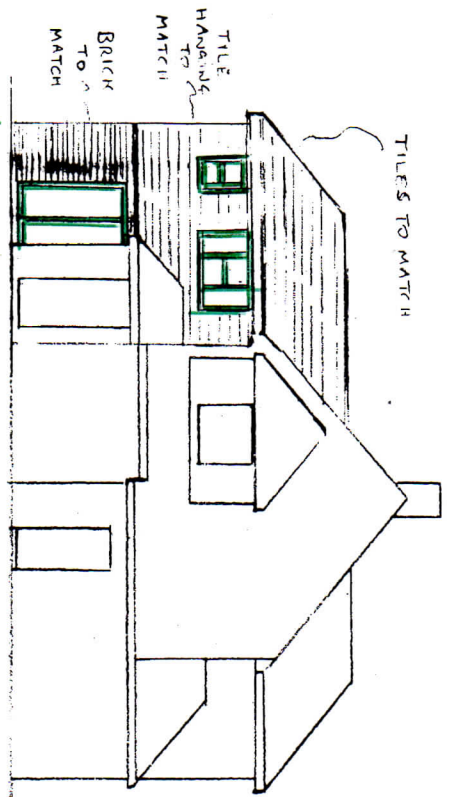


LENANT INCREASED BY 0.5 METRE


SIDE ELEVATION (N)

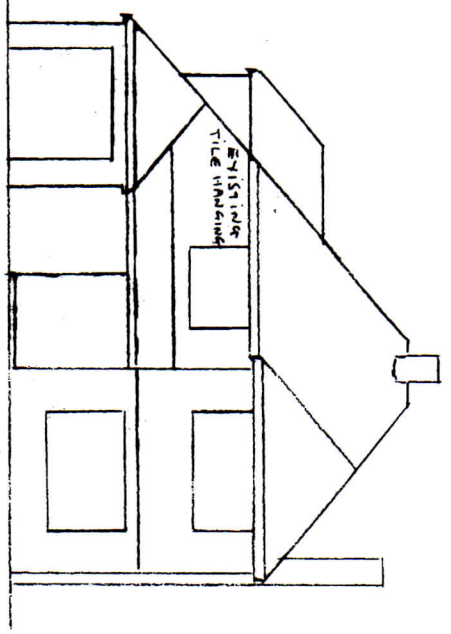


FRONT ELEVATION

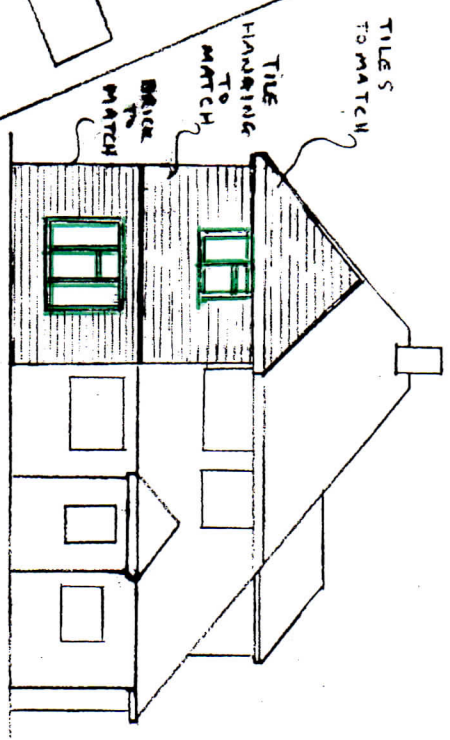

REAR ELEVATION

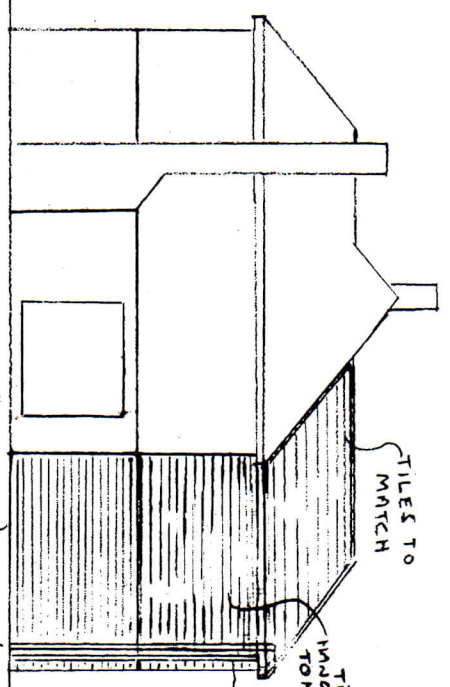

SIDE ELEVATION (S)

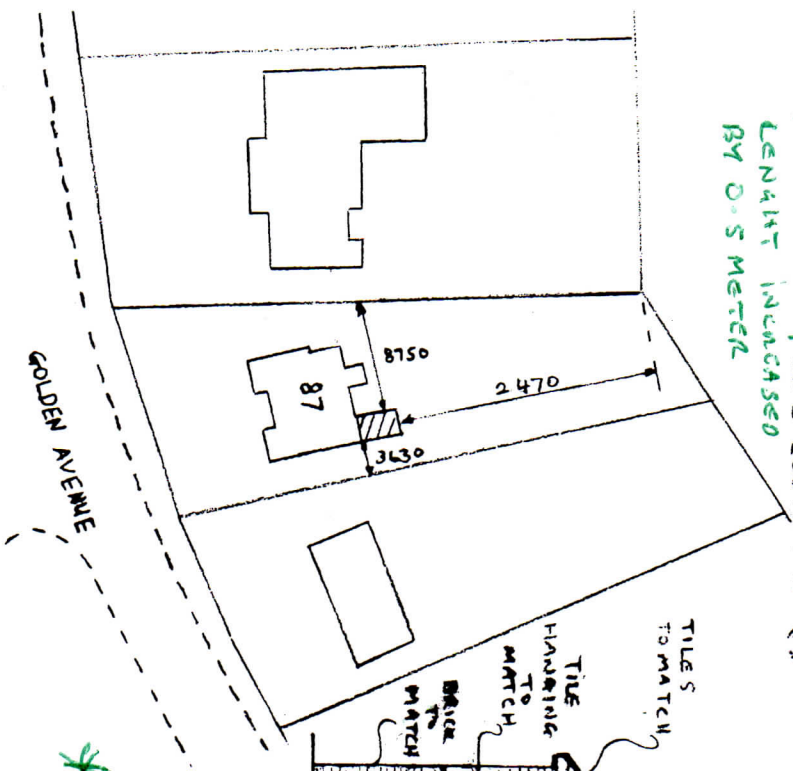

BLOCK PLAN Scale 1:500

GOLDEN AVENUE

CHANGES TO PLANS ARE
HIGHLIGHTED INDICATED
IN GREEN INK

DRAWING TITLE: PROPOSED EXTENSION
TITLE: 87 GOLDEN AVENUE
EAST PRESTON
SCALE: 1:100 U.O.S.
DATE: FEBRUARY 2018 REV 2 FEB 201
DRAW NO: SW SHEET 1 OF 5
NOTE: THIS DRAWING IS TO BE
READ IN CONJUNCTION WITH
APPENDIX A.